
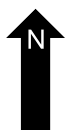
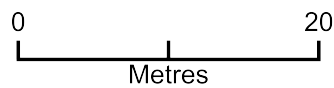


23 Vicarage Hill

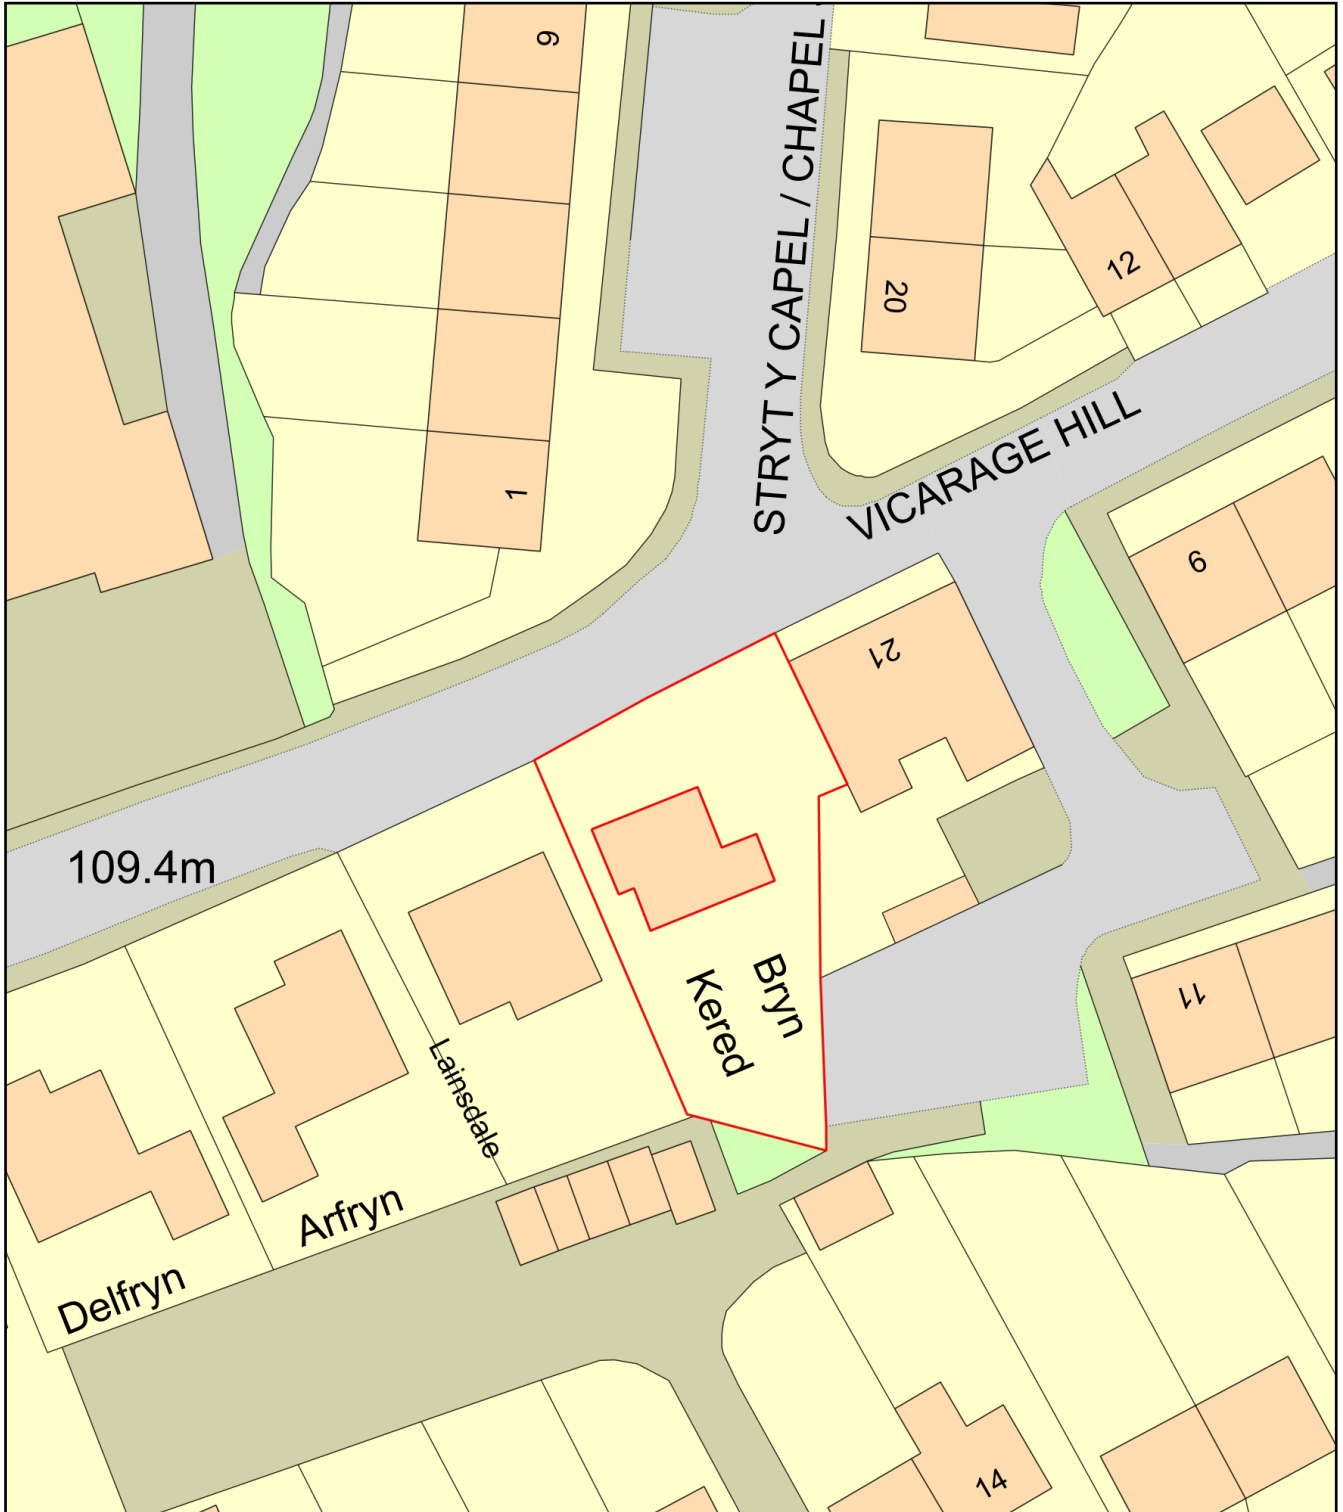

Plan Produced for: Mr & Mrs Vallance

Date Produced: 23 Jan 2024

Plan Reference Number: TQRQM24023225614693

Scale: 1:500 @ A4