
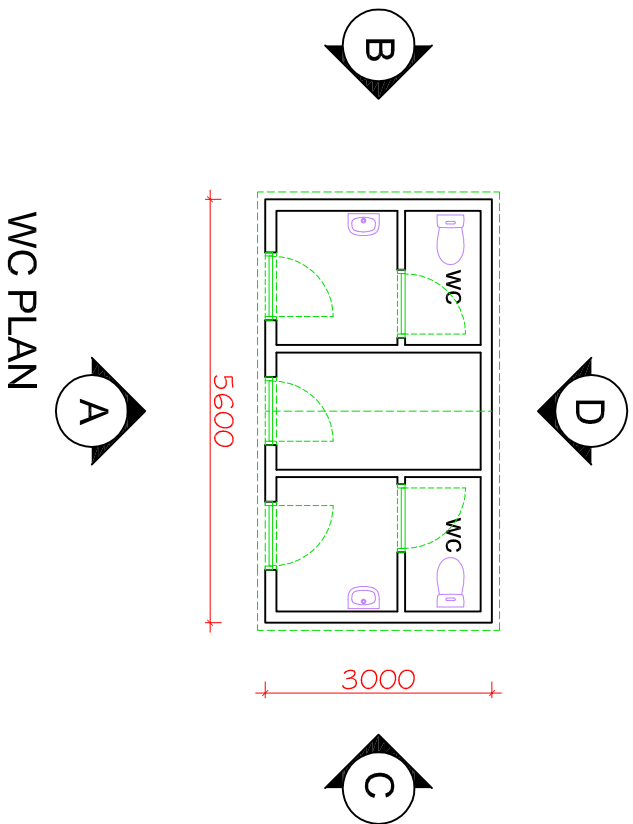


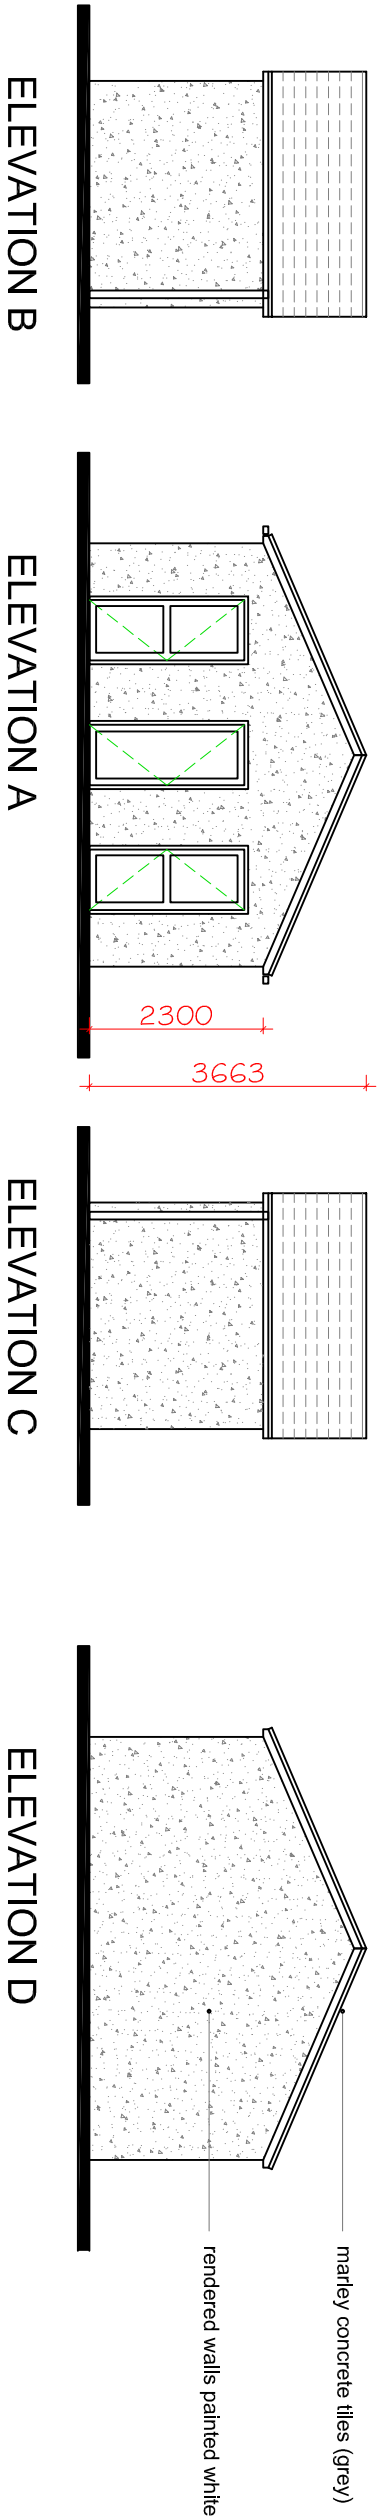


DRAFT

go2plan

Design & Planning

Tel: 07957 634478 email: jon@go2plan.co.uk

EXISTING WC BUILDING PLAN & ELEVATIONS
CARLTON GARDEN CENTRE
PINFOLD LANE, LLAY INDUSTRIAL ESTATE
LLAY, WREXHAM
LL12 0PX

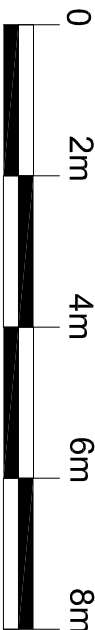

Scale bar in metres

Dwg No. CGL 004
Scale: 1: 100 @ A3
date: 22.12.23
drawn: jon evans