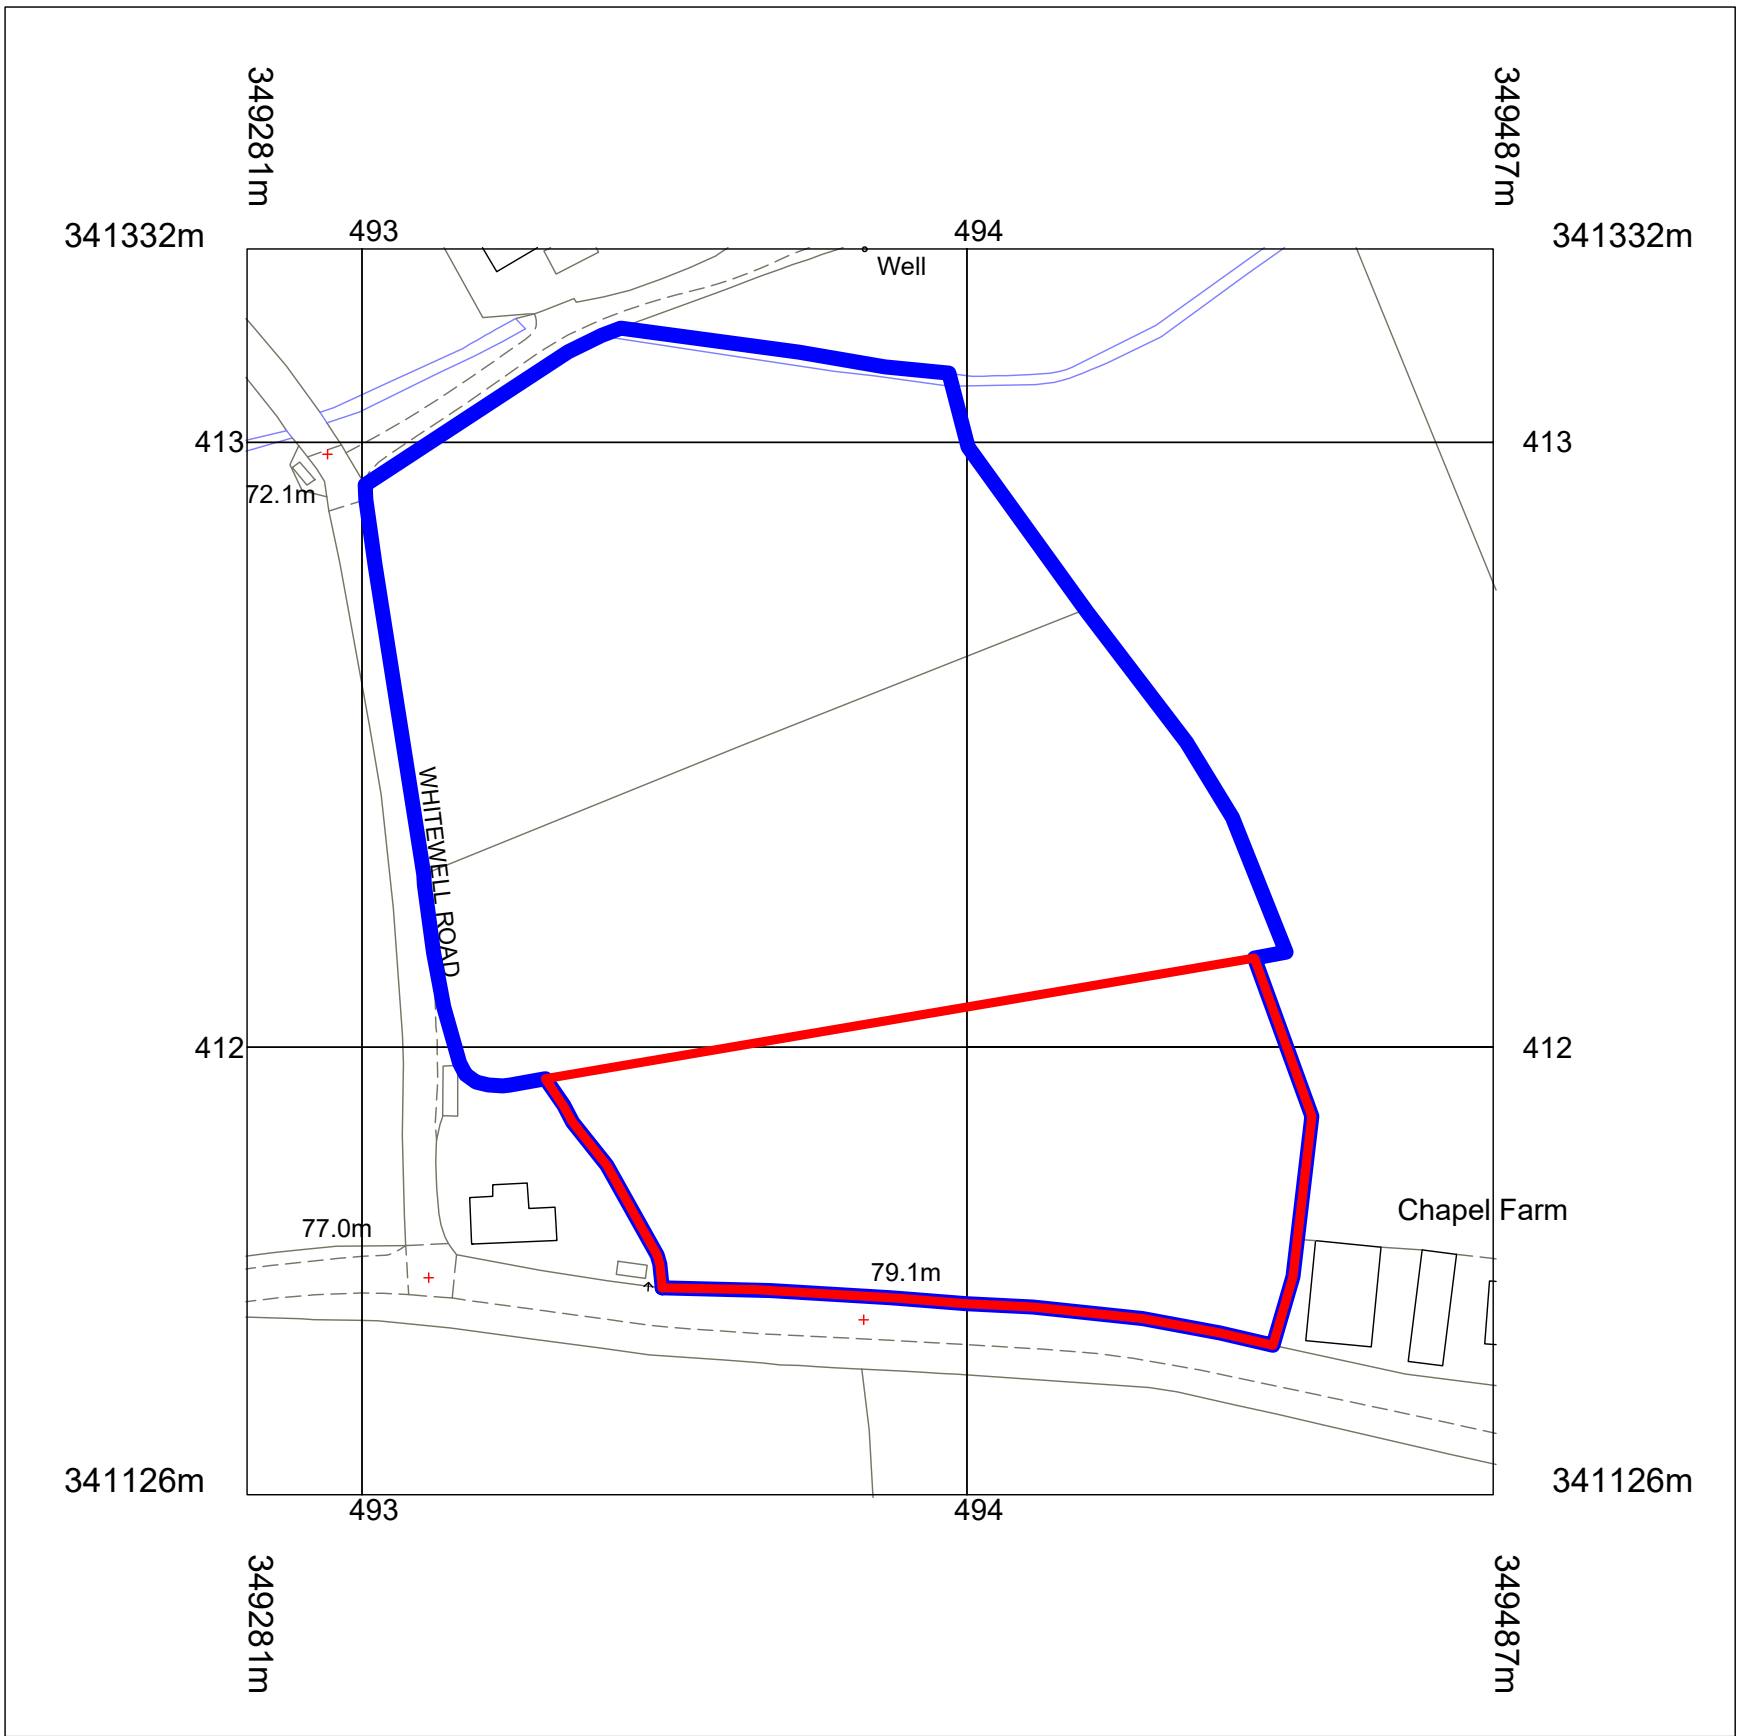


© Crown copyright and database rights 2021 OS 100035409

Rev.	Date	Amendments	Author	Client:	Gerald Cartwright		Scale:	1:1250 @ A3		
Note: Do not scale from this drawing; except for planning application purposes.				Project title:	Land adjacent to Chapel Farm, Whitewell, Nr Whitchurch, Wrexham, SY13 3AL		Project:	20_1124		
LEGEND  Application Boundary  Ownership Boundary				Drawing title:	Location Plan (1)		Drg. No:	20_1124_001	CH	
				© Copyright 2020 Green Planning Studio Ltd This Drawing and the building works/designs depicted are the copyright of Green Planning Studio Ltd and are not to be reproduced in any form or by any means without the written consent of Green Planning Studio Ltd.					Unit D Lunesdale Upton Magna Business Park Shrewsbury SY4 4TT t: 01743 709364 f: 01743 709695 w: www.greenplanning.co.uk e: applications@gpsltd.co.uk	