



TRADE OAK


Client Adrian Filer			
Site The Lawns Yew Tree Cottage Moss Road Moss Wrexham LL11 6HA			
Title 3 Bay Lofted Garage			
Scale 1:100 @A3	Date 07/07/23	Drawn BA	Checked BA
Project No 25597	Drawing No 25597		Rev A

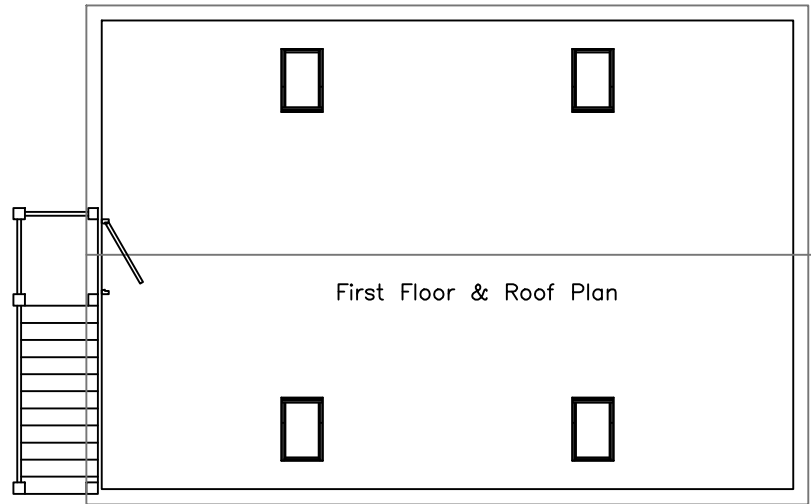


Scale 1:100 @A3

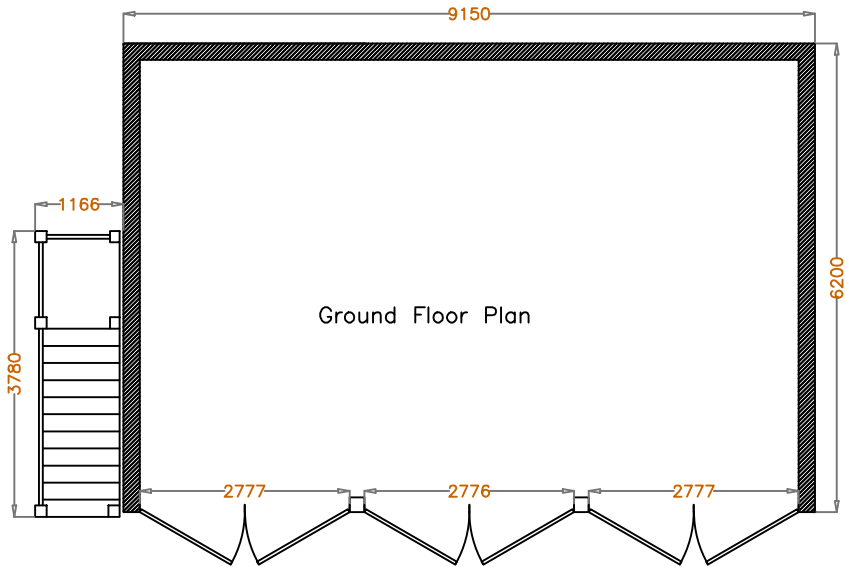


Left side

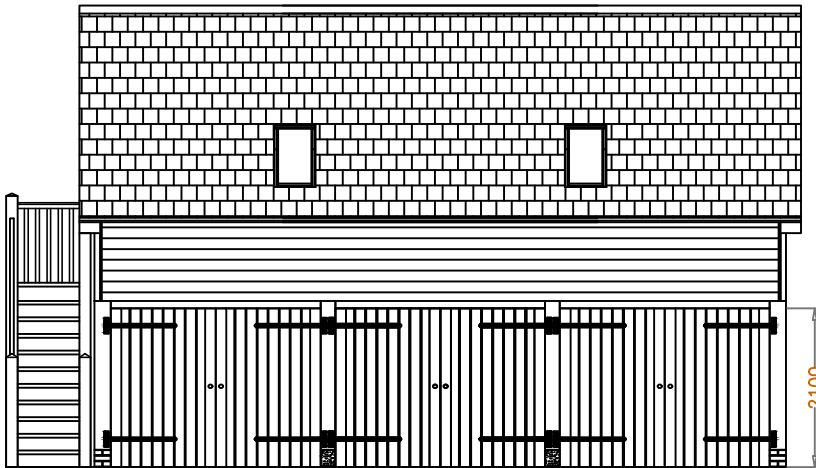

Front

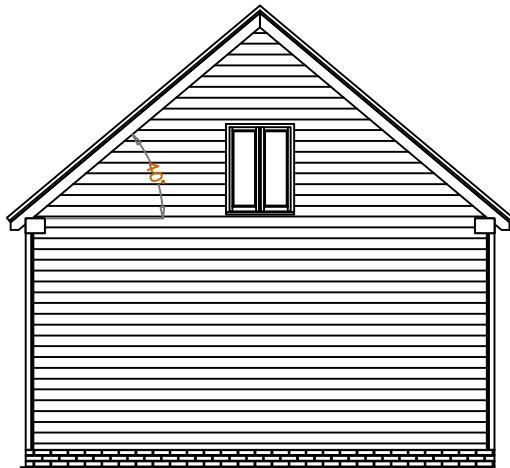

Right Side

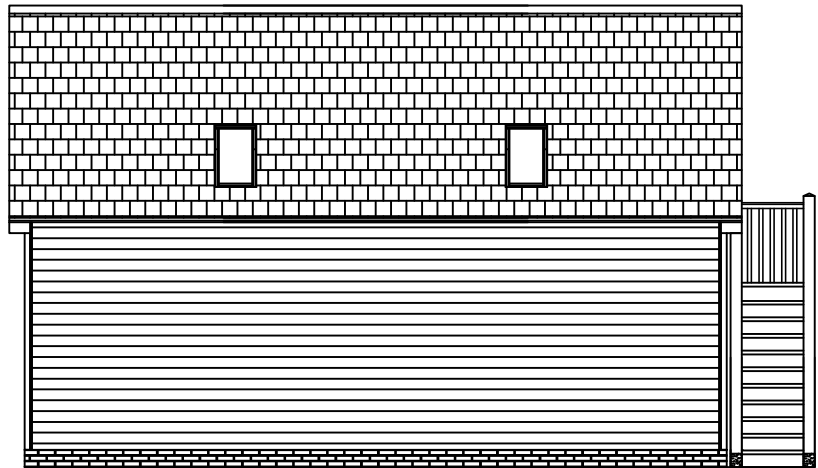

Back

Scale 1:100 @A3