

300mm

200mm


100mm

50mm

10mm


0

ROAD 9

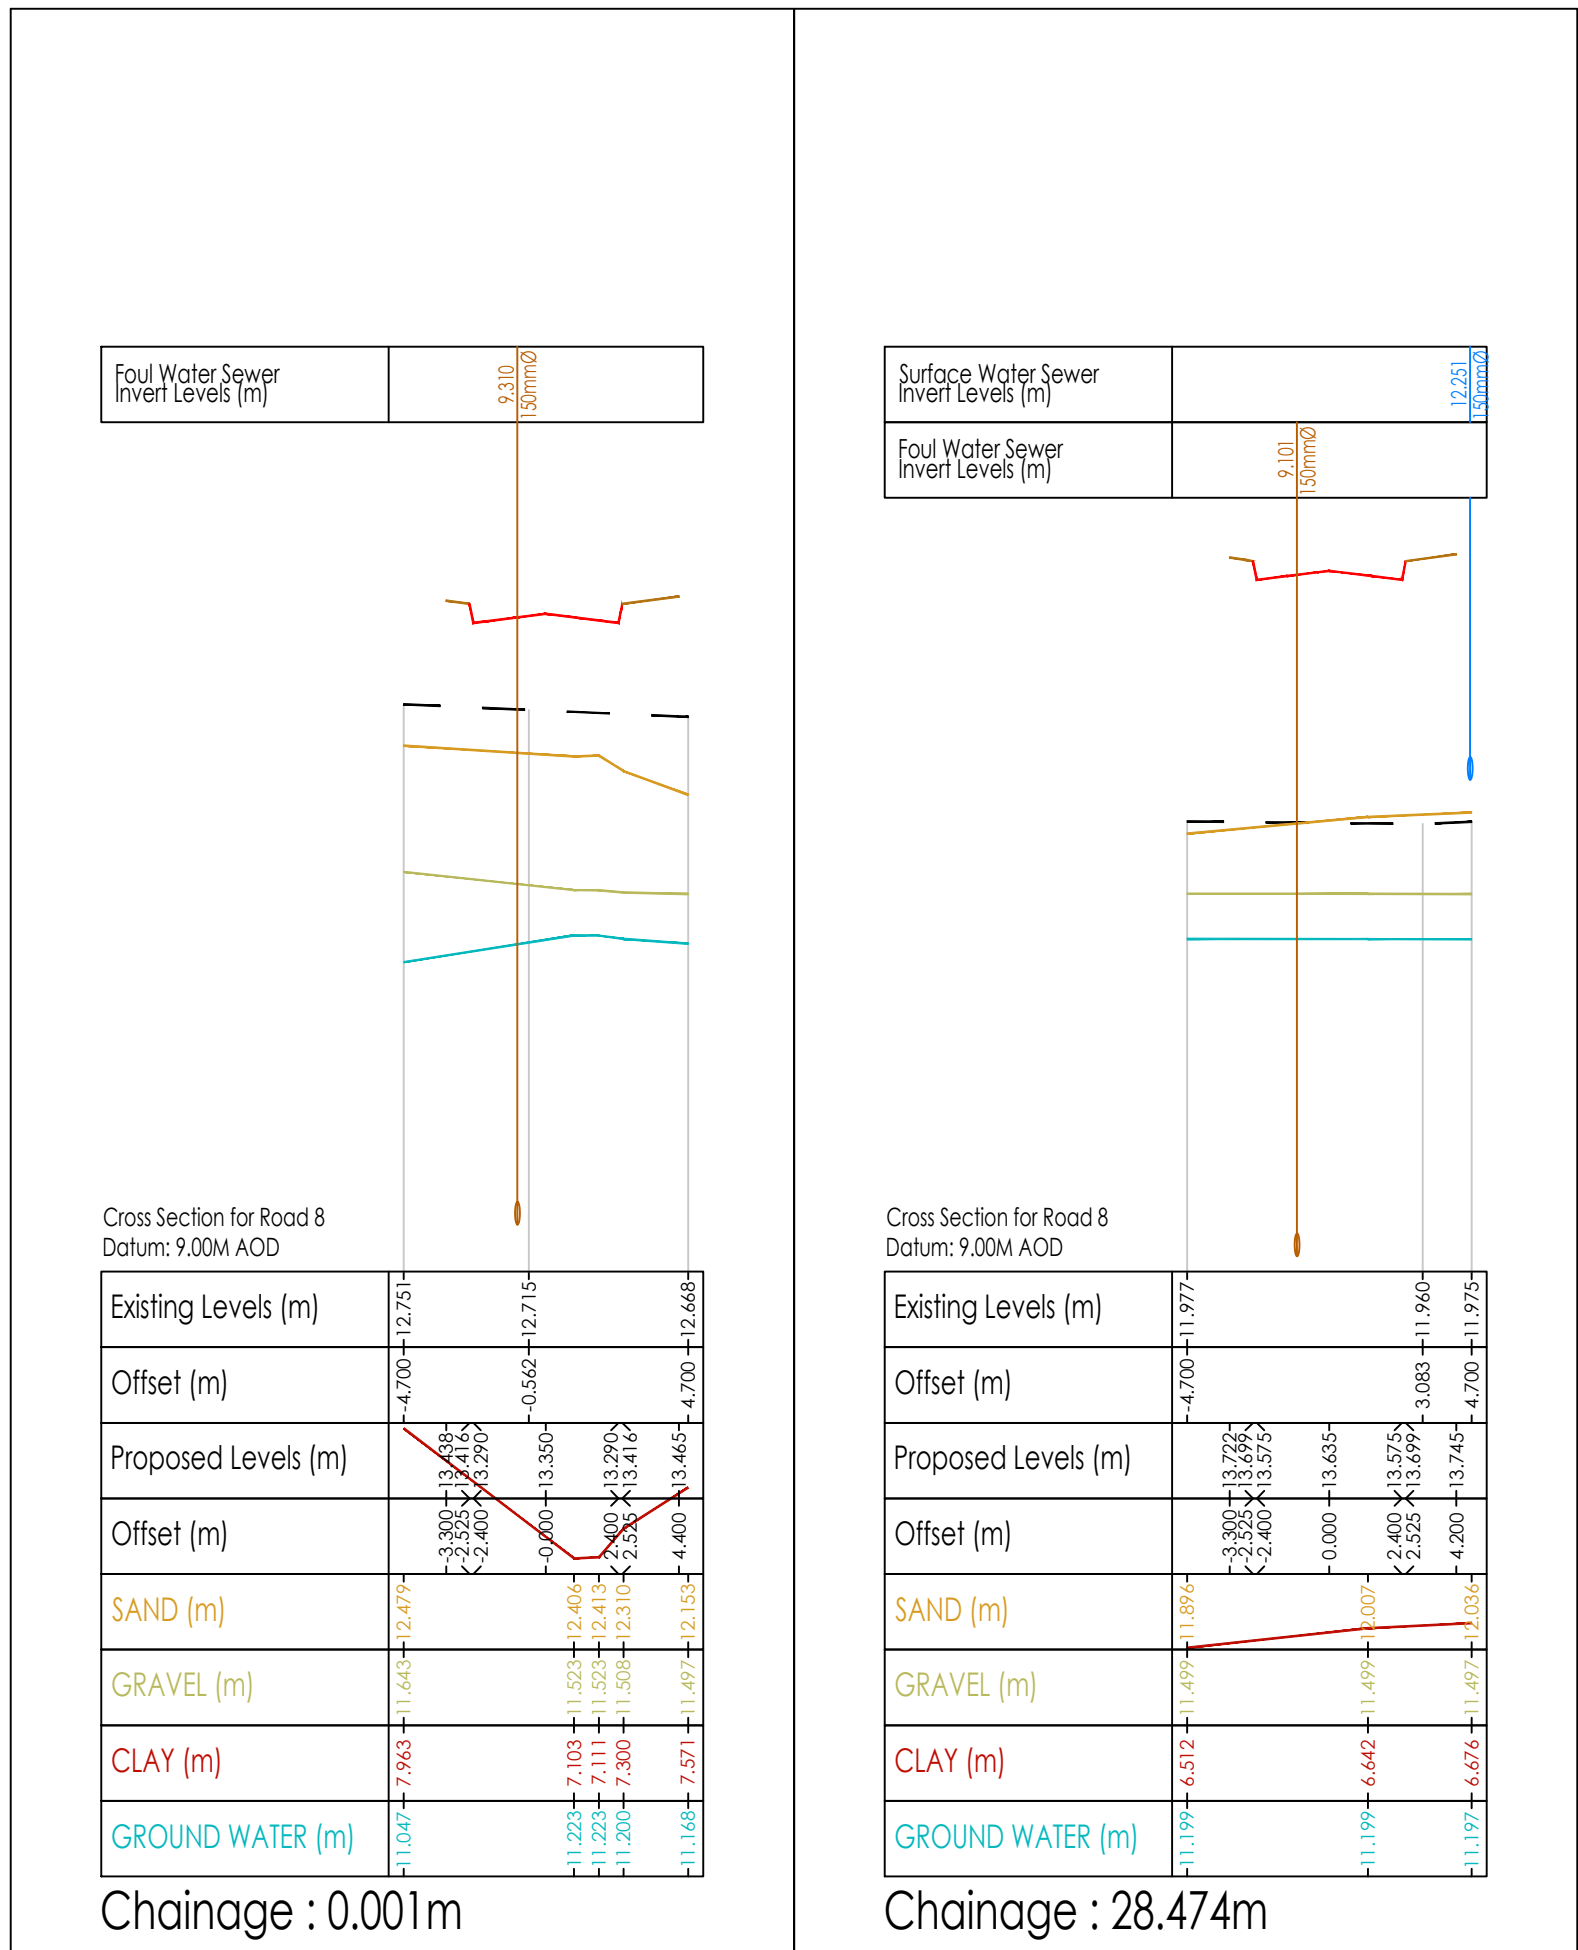

ROAD 8

ROAD 10

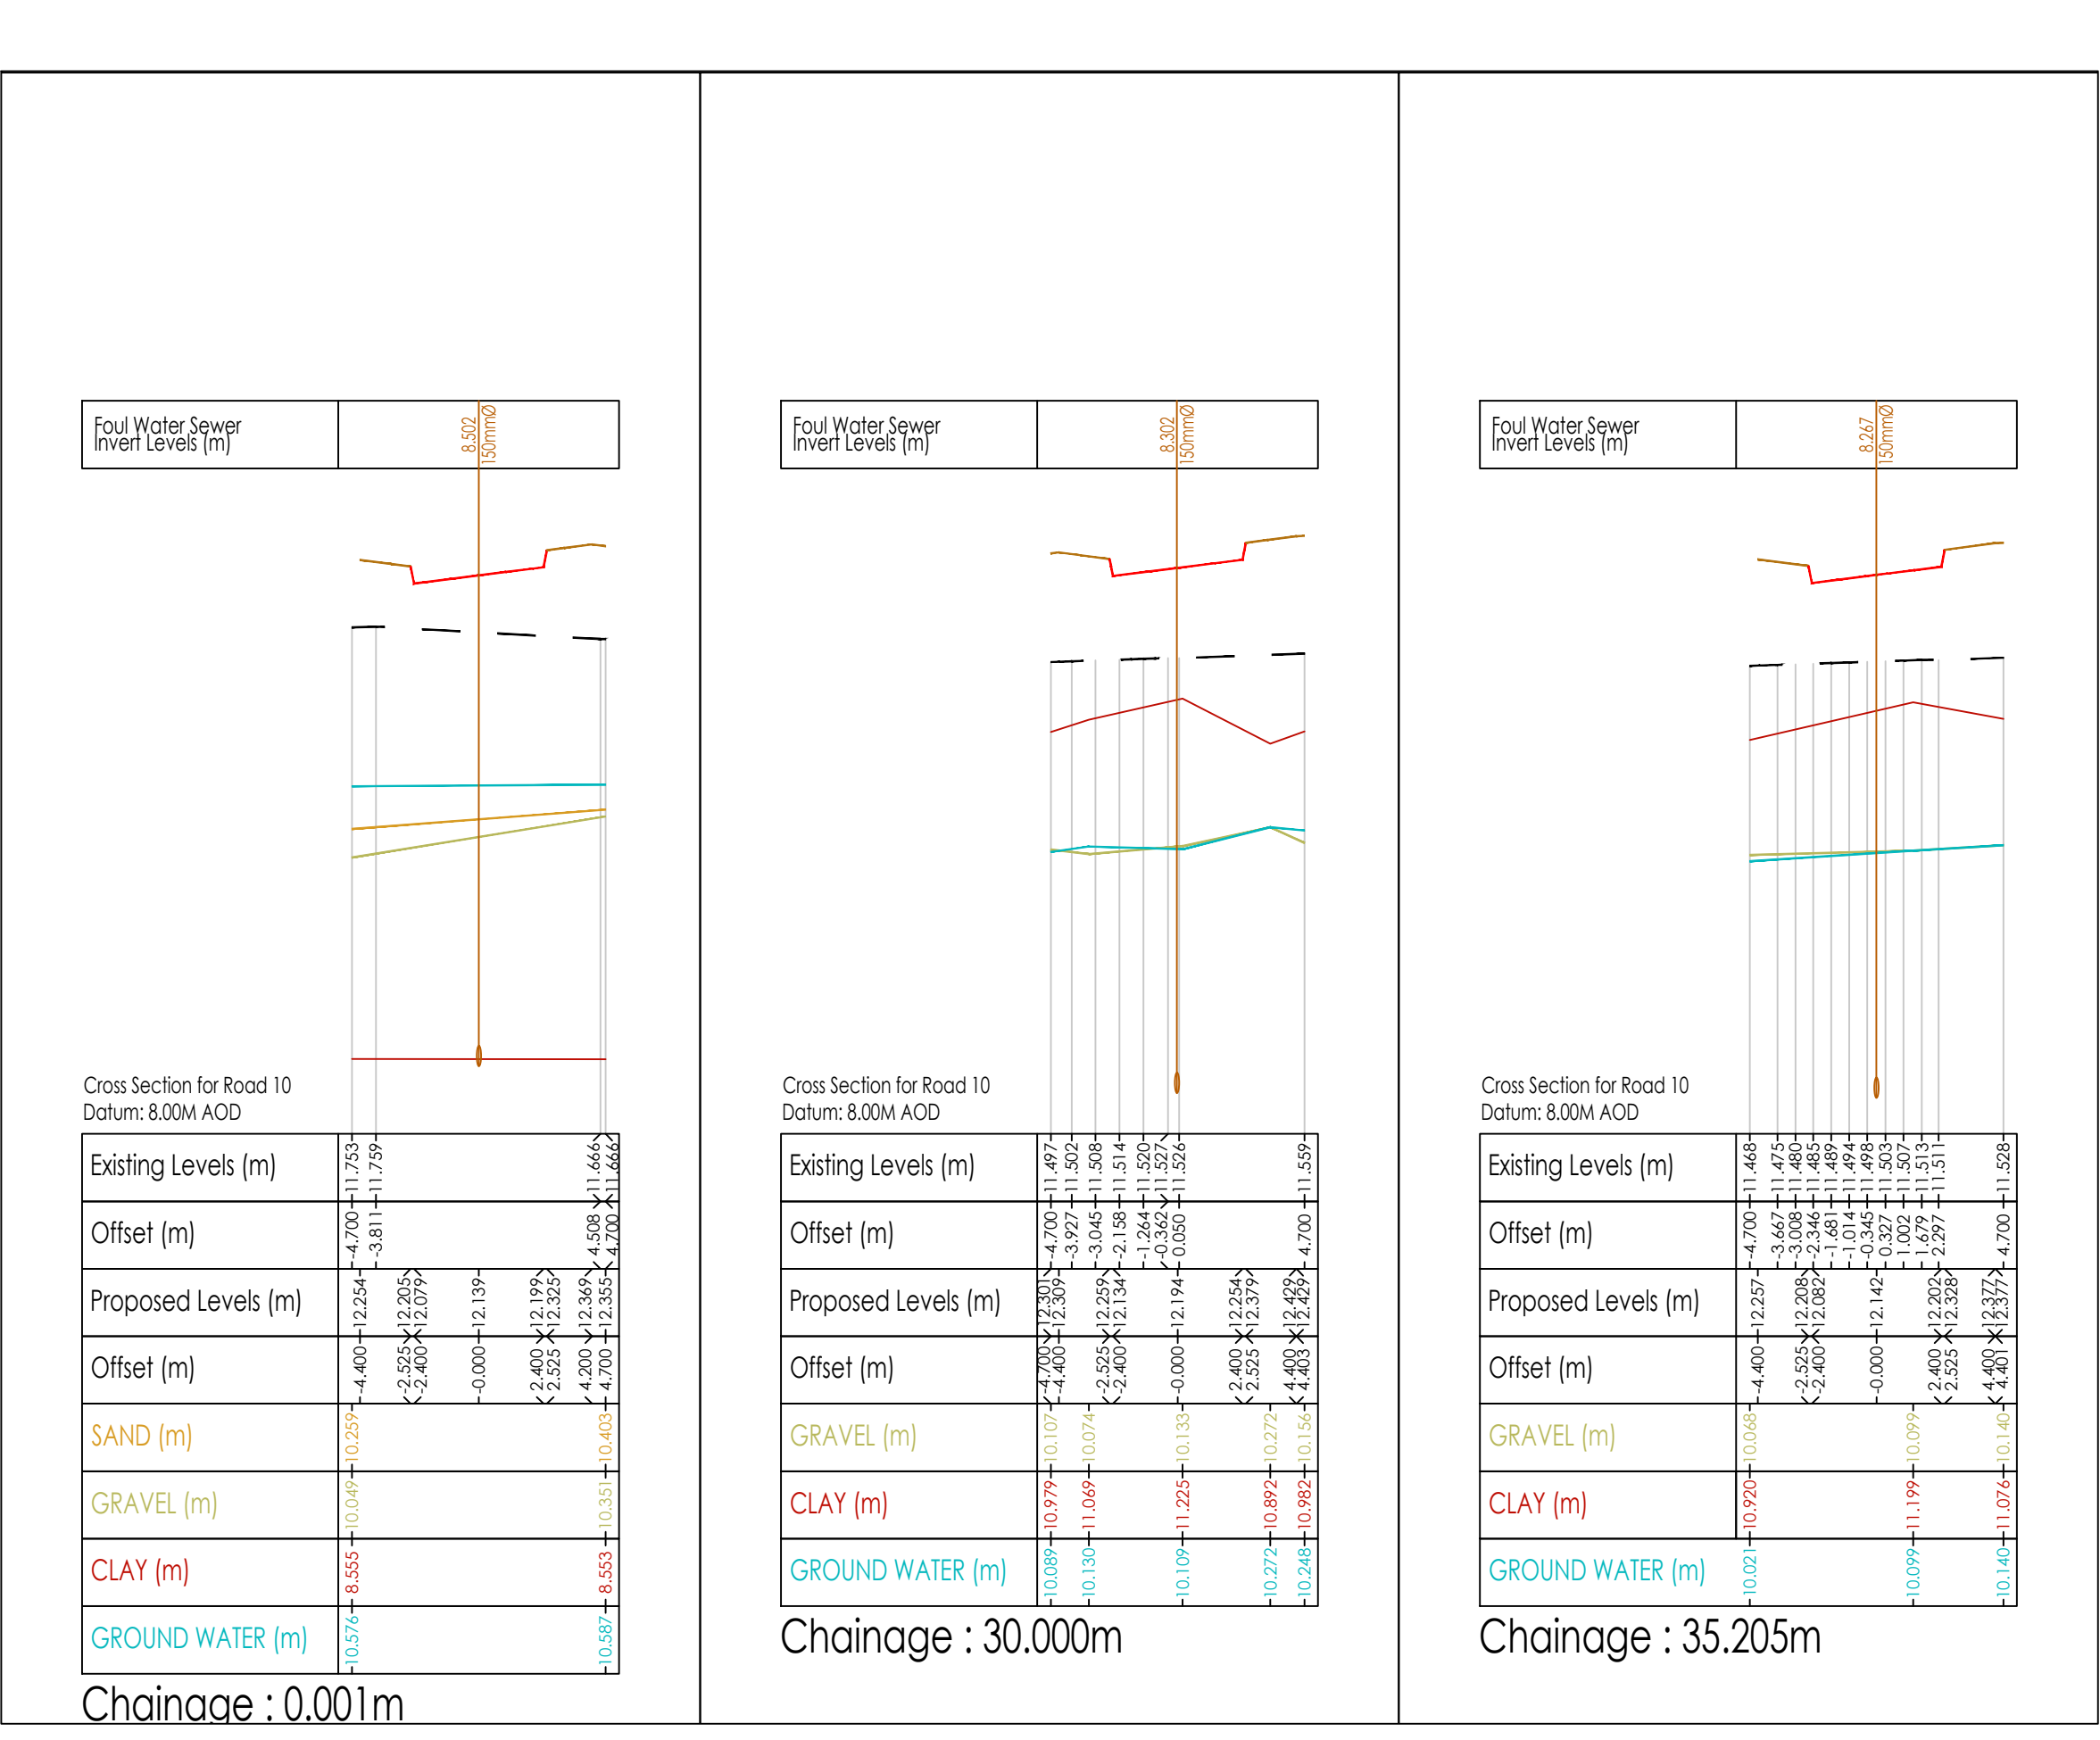

D	25.07.23	Design reviewed following comments from SAB @ Wrexham.	CP
C	12.04.23	Sub-Strata & Ground Water levels reviewed	CP
B	15.02.23	Updated for SAB issue	CP
A	20.08.21	First issue for SAB Approval	CP
Mark	Date	Details	By

Revision history

Drawing originator:



Client:



Project title:

Rossett Road,
Rossett

Drawing title:

Northern Land Parcel
Road & SuD's Cross-sections
Sheet 2 of 2

Scale: 1:250H,1:25V for the original size of A1

Drawn by: CP | Checked by: RA | Passed by: RA | Date: July 2021

Drawing status:

Preliminary

Job No:	Drawing No:	Project	Origin	Volume	Level	Type	Discp.	Number	Revision:
CAS02	BET							116	D

Do not scale this drawing
6-7 Old Marsh Farm Barns, Welsh Road, Sealand, Flintshire, CH5 2L7
enquiries@betts-associates.co.uk
| Chester 01244 288178 | Altrincham 0161 413531 |