




south east

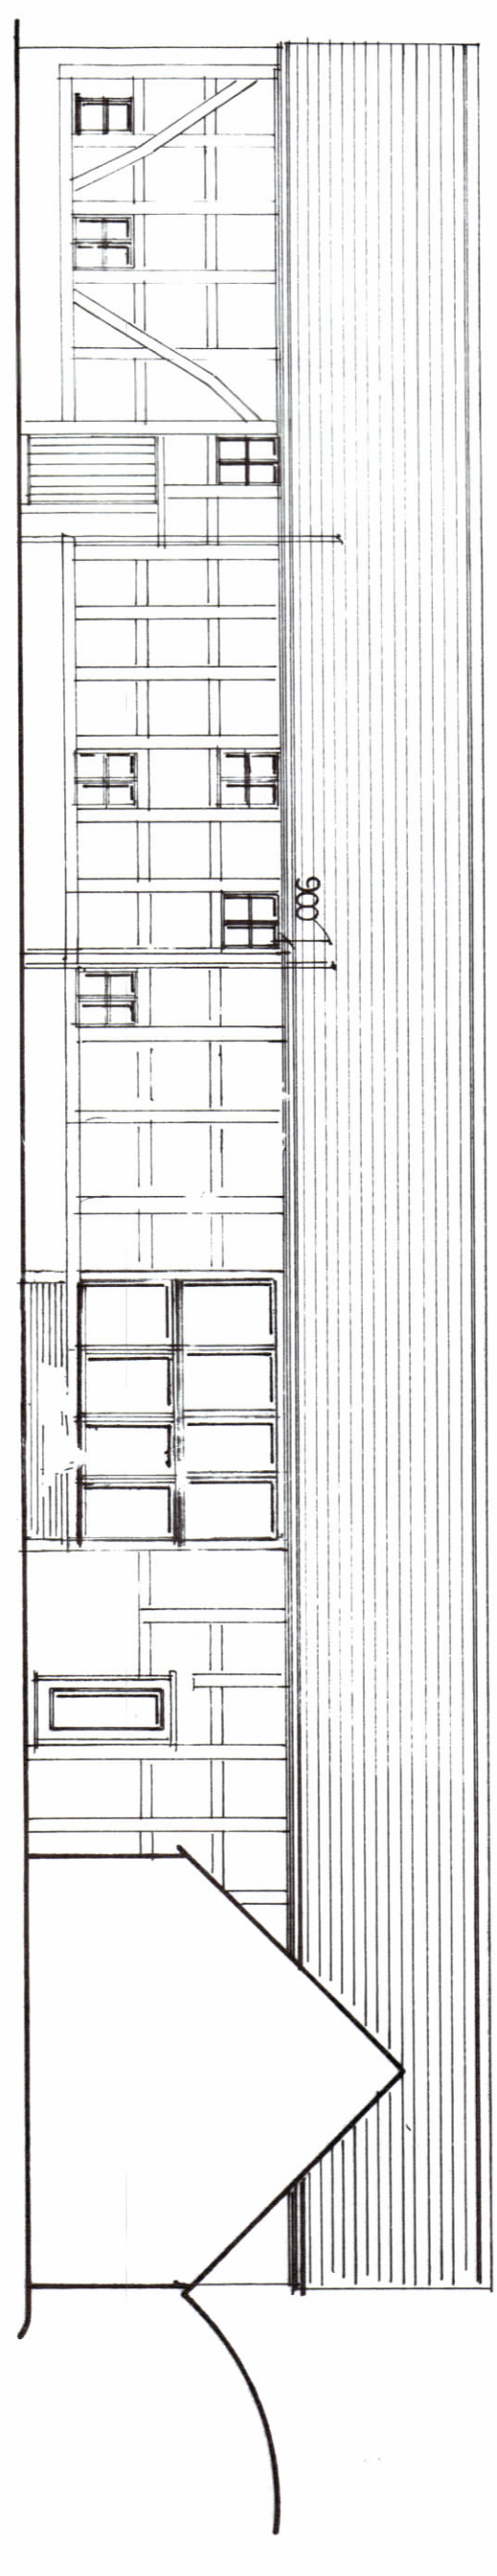


north west

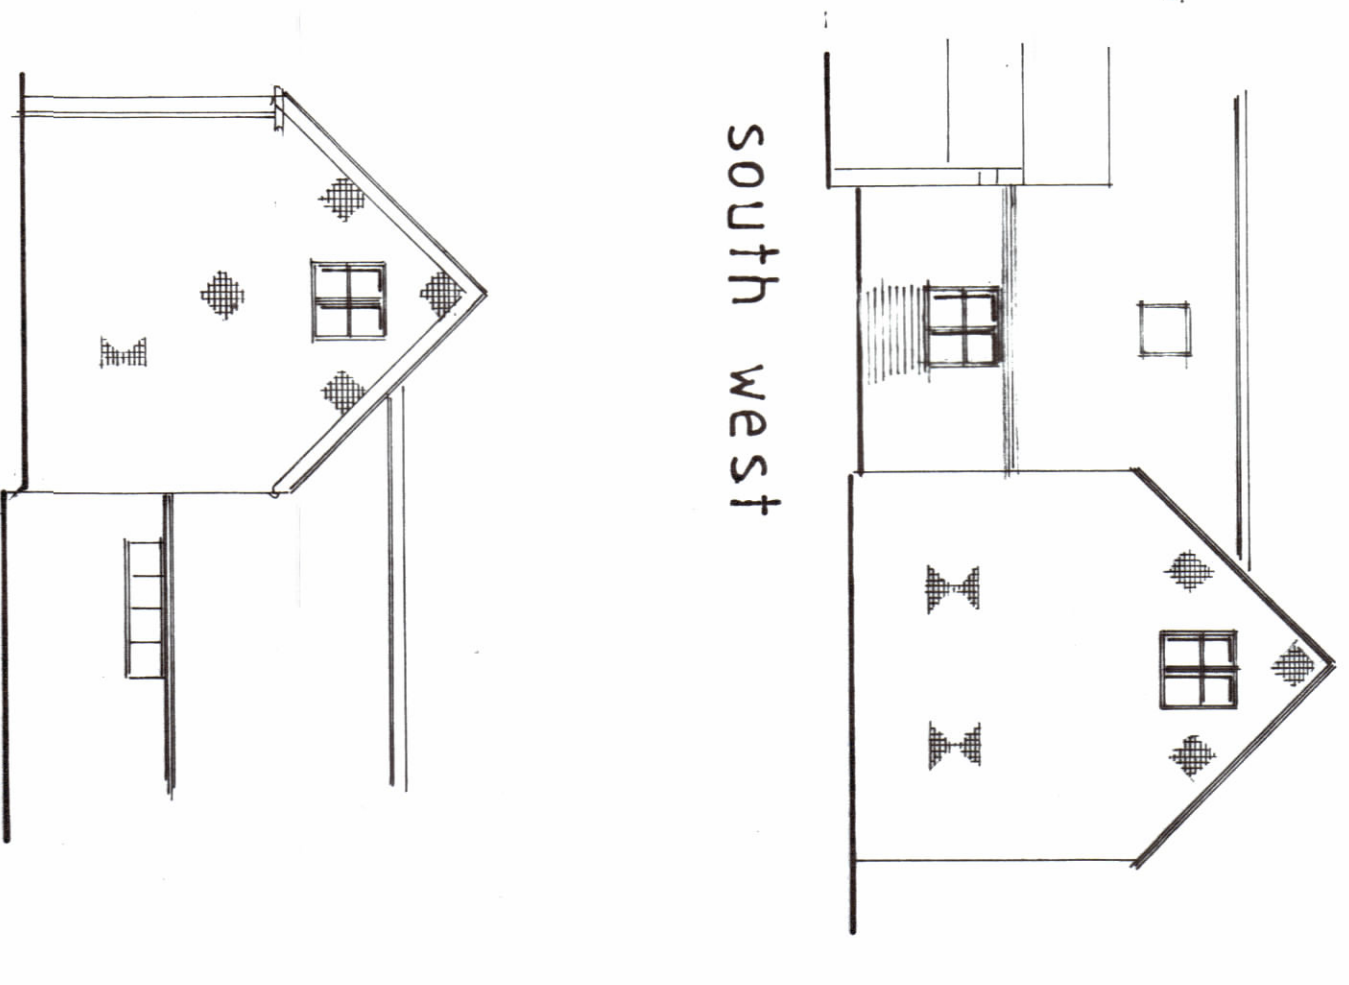

south west

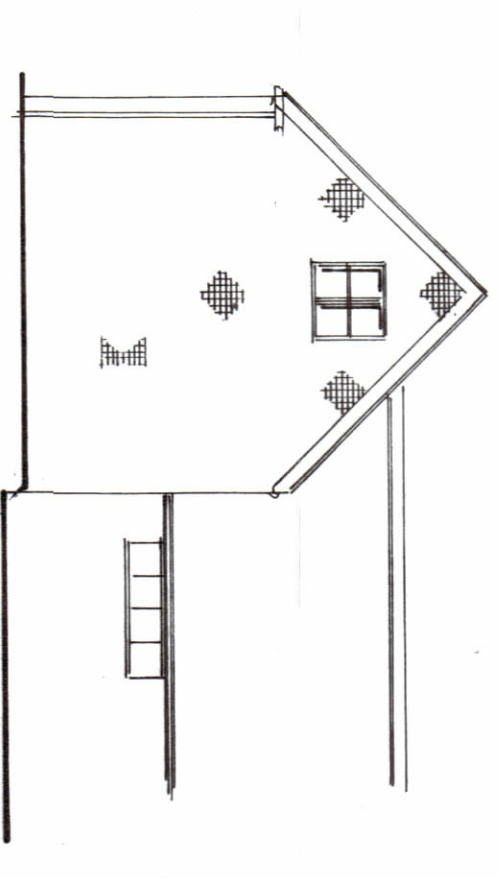


north east

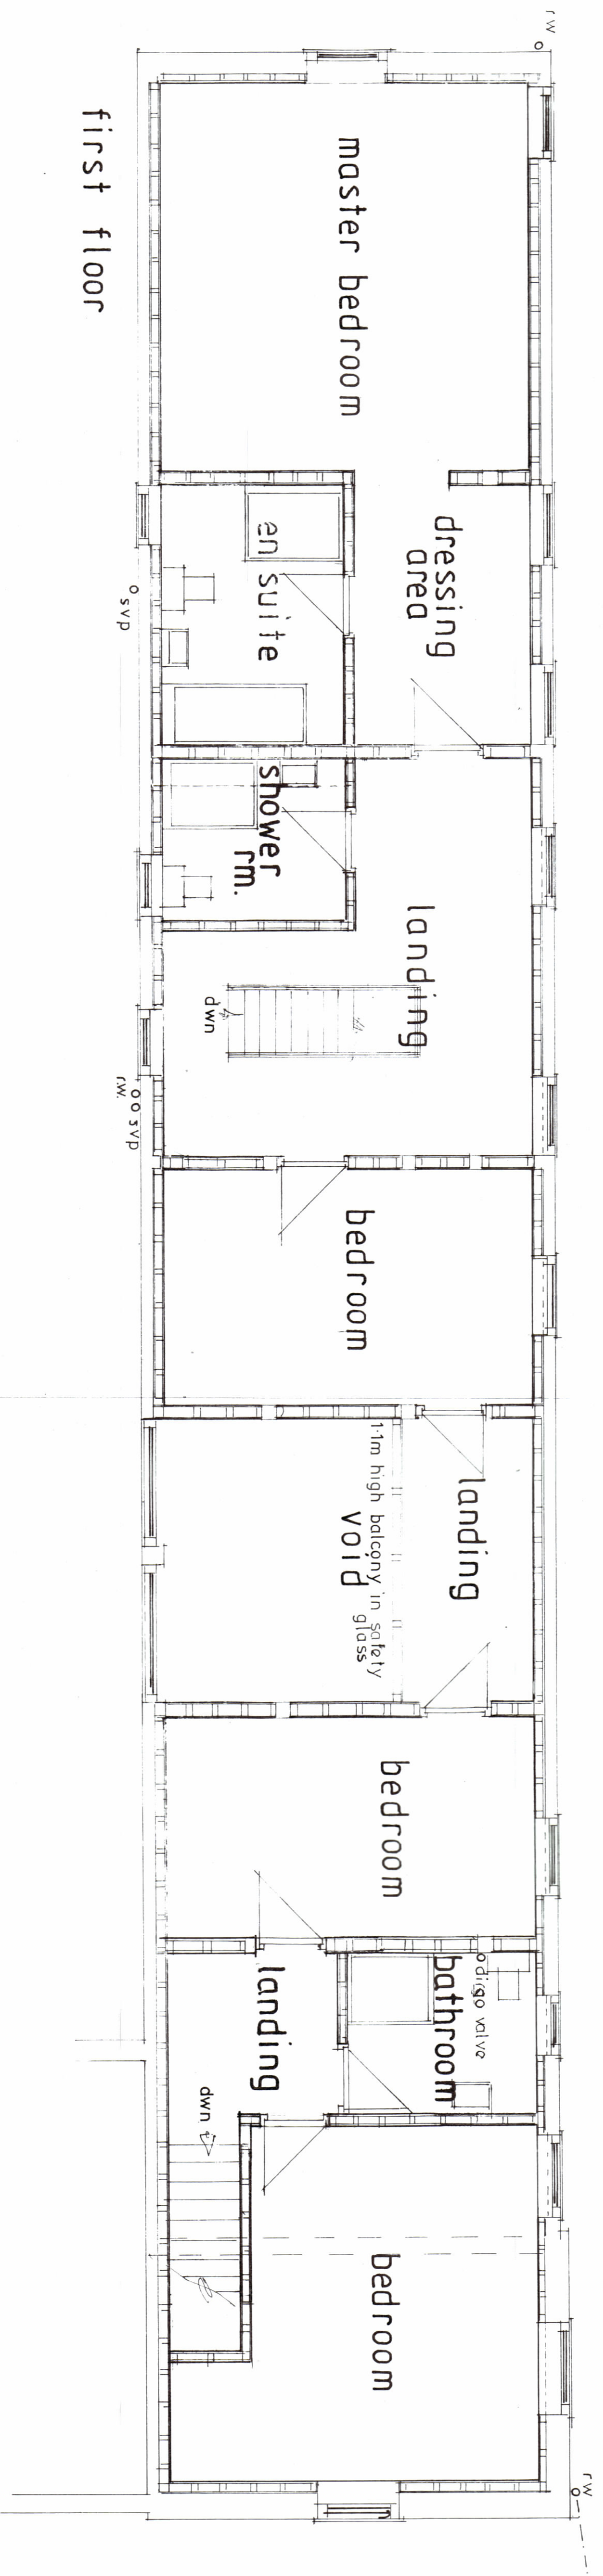

first floor

notes

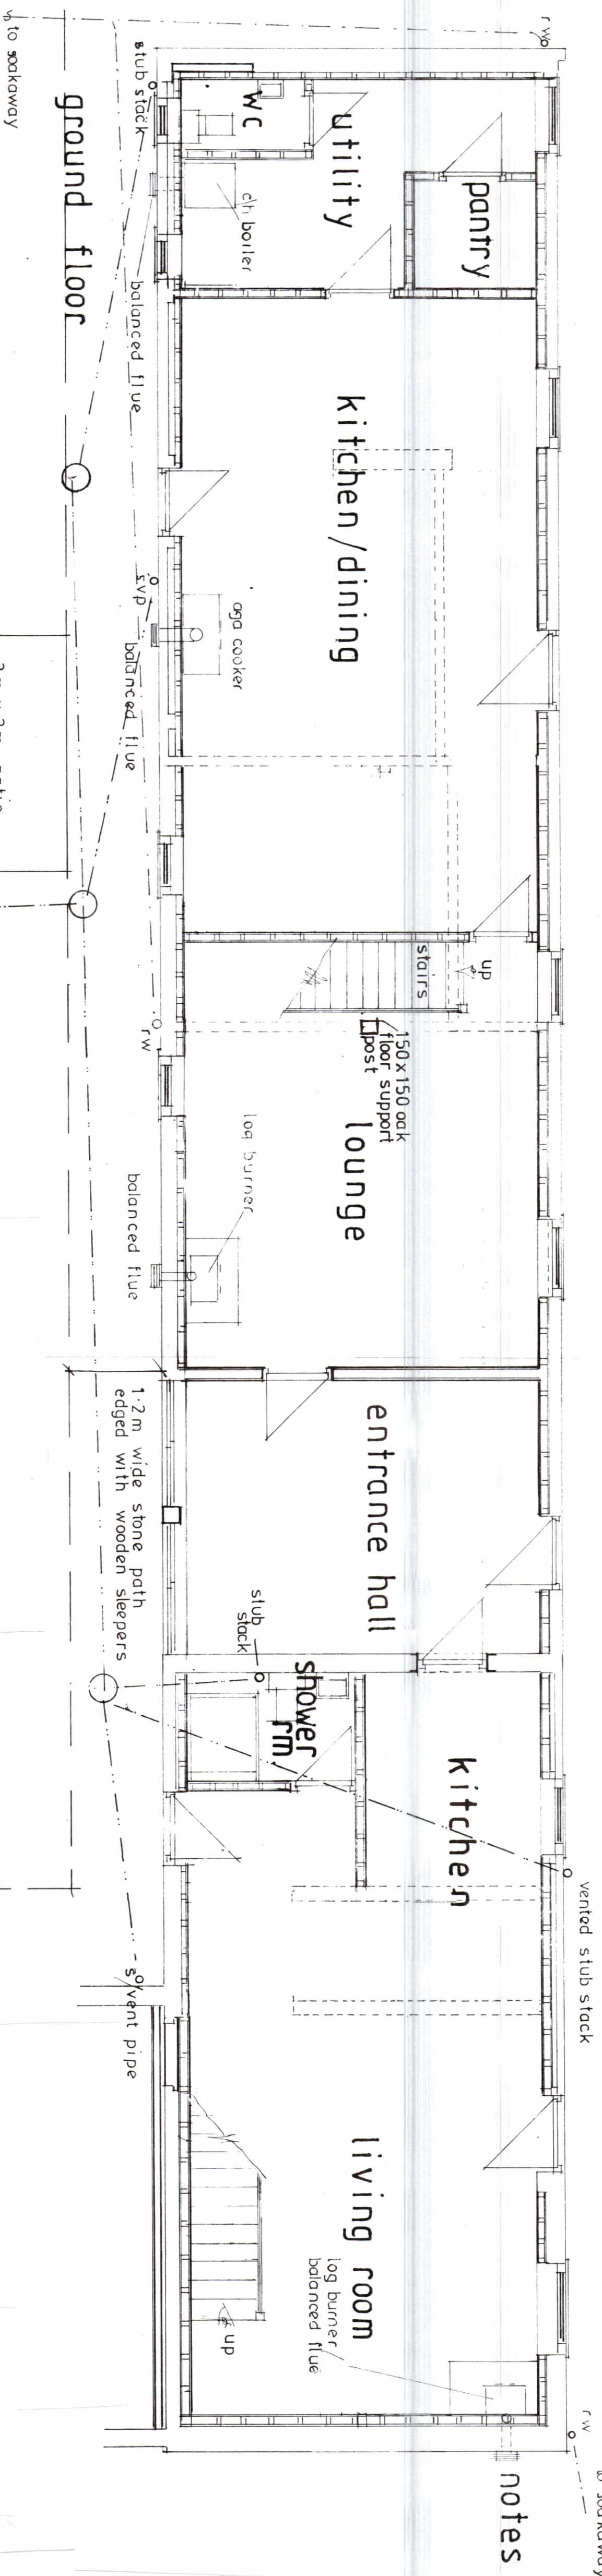

ground floor

scale 1:50 - 1:100

3m x 3m patio
in Indian stone slabs

to septic tank
(Marsh treatment tank
for 2no-4 bedroom dwellings)

Brunett Barn, Ty-Broughton, Whitchurch.
SY13 3BA

as proposed - 1