



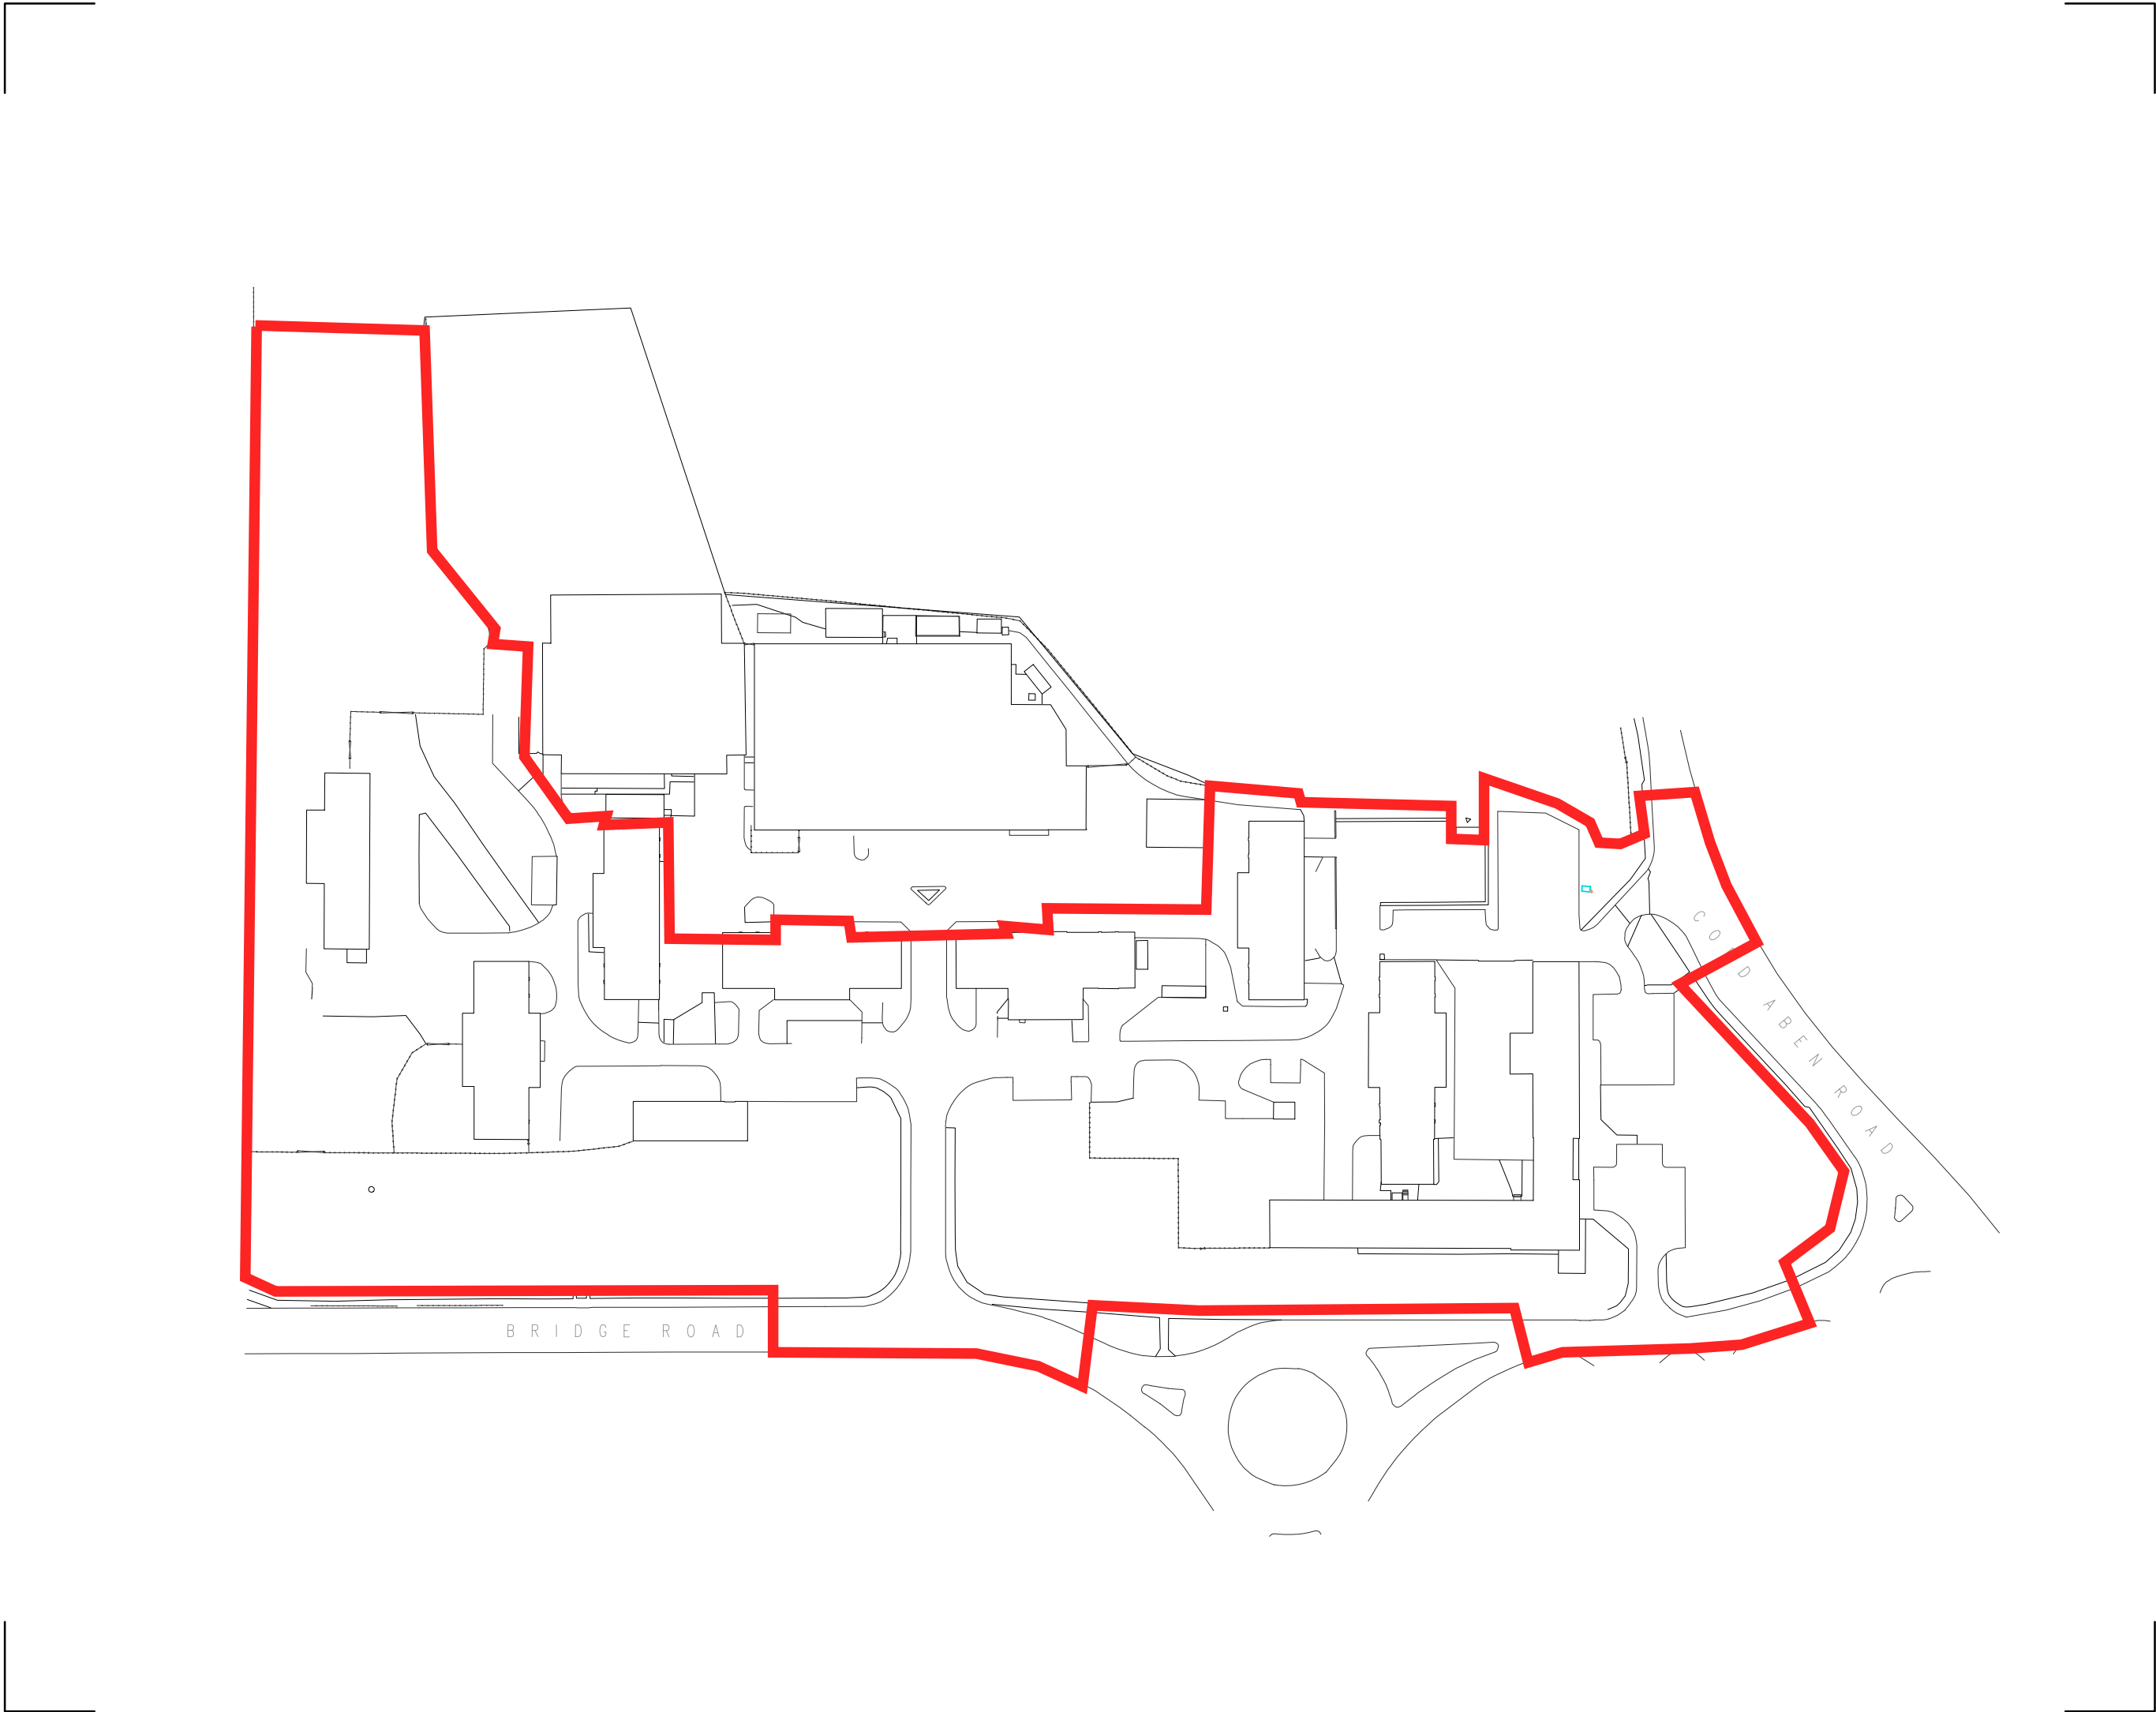

Contractors are not to scale dimensions from this drawing

Rev	Description	By	Date
P01	Initial Issue	PJ	05.08.20
P02	Planning Issue	PJ	14.12.21
P03	Updated Site Boundary	MC	20.12.21
P04	Updated Site Boundary	MC	21.12.21
P05	Updated red line	RP	31.07.23

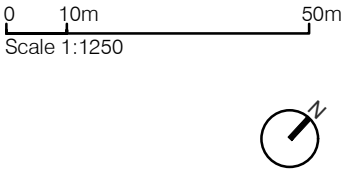

MC

AU

Modern City

Architecture & Urbanism

Eastgate

2 Castle Street

Castlefield

Manchester

M3 4LZ

t: 0161 974 7203

e: info@mcau.co.uk

www.mcau.co.uk

Client

FI Real Estate Management

Project

Bridgeway, Wrexham

Description

Existing Site Layout

Status

PLANNING

Scale

1:1250 @ A3

Date

Aug 20

Job number

1182

Drawing number

02-001

Revision

P05

Copyright Modern City Architecture & Urbanism