




North

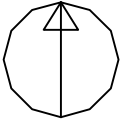

Ordnance Survey
Ukmapcentre.com

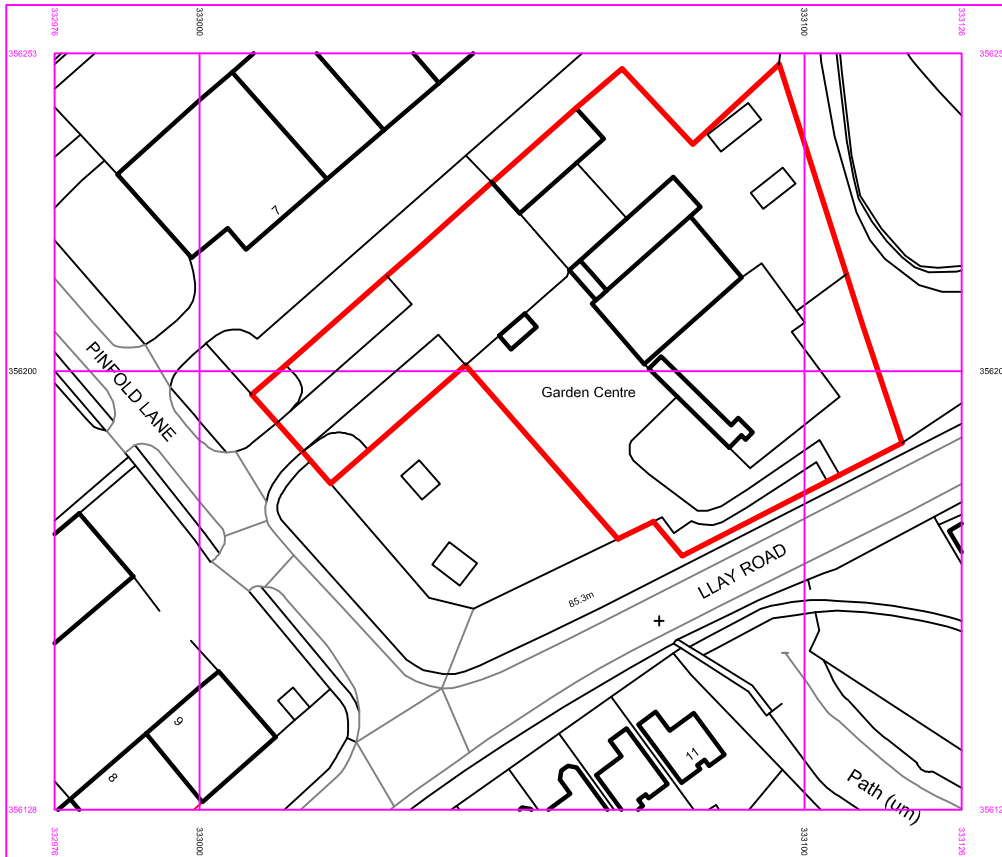

Serial number: 258956
© Crown copyright and database right 2023
Ordnance Survey licence 100048957
Reproduction in whole or in part is prohibited
without the prior permission of Ordnance Survey

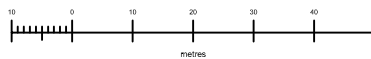

0 20 40 60 80 100



1:1250 scale bar in metres

go2plan

Design & Planning

tel: 07957 634478 email: jon@go2plan.co.uk

**SITE LOCATION PLAN
CARLTON GARDEN CENTRE
PINFOLD LANE
LLAY INDUSTRIAL ESTATE
LLAY
WREXHAM
LL12 0PX**

**Dwg No. CGL 001
Scale: 1: 1250 @ A4
date: 07.12.23
drawn: jon evans**