


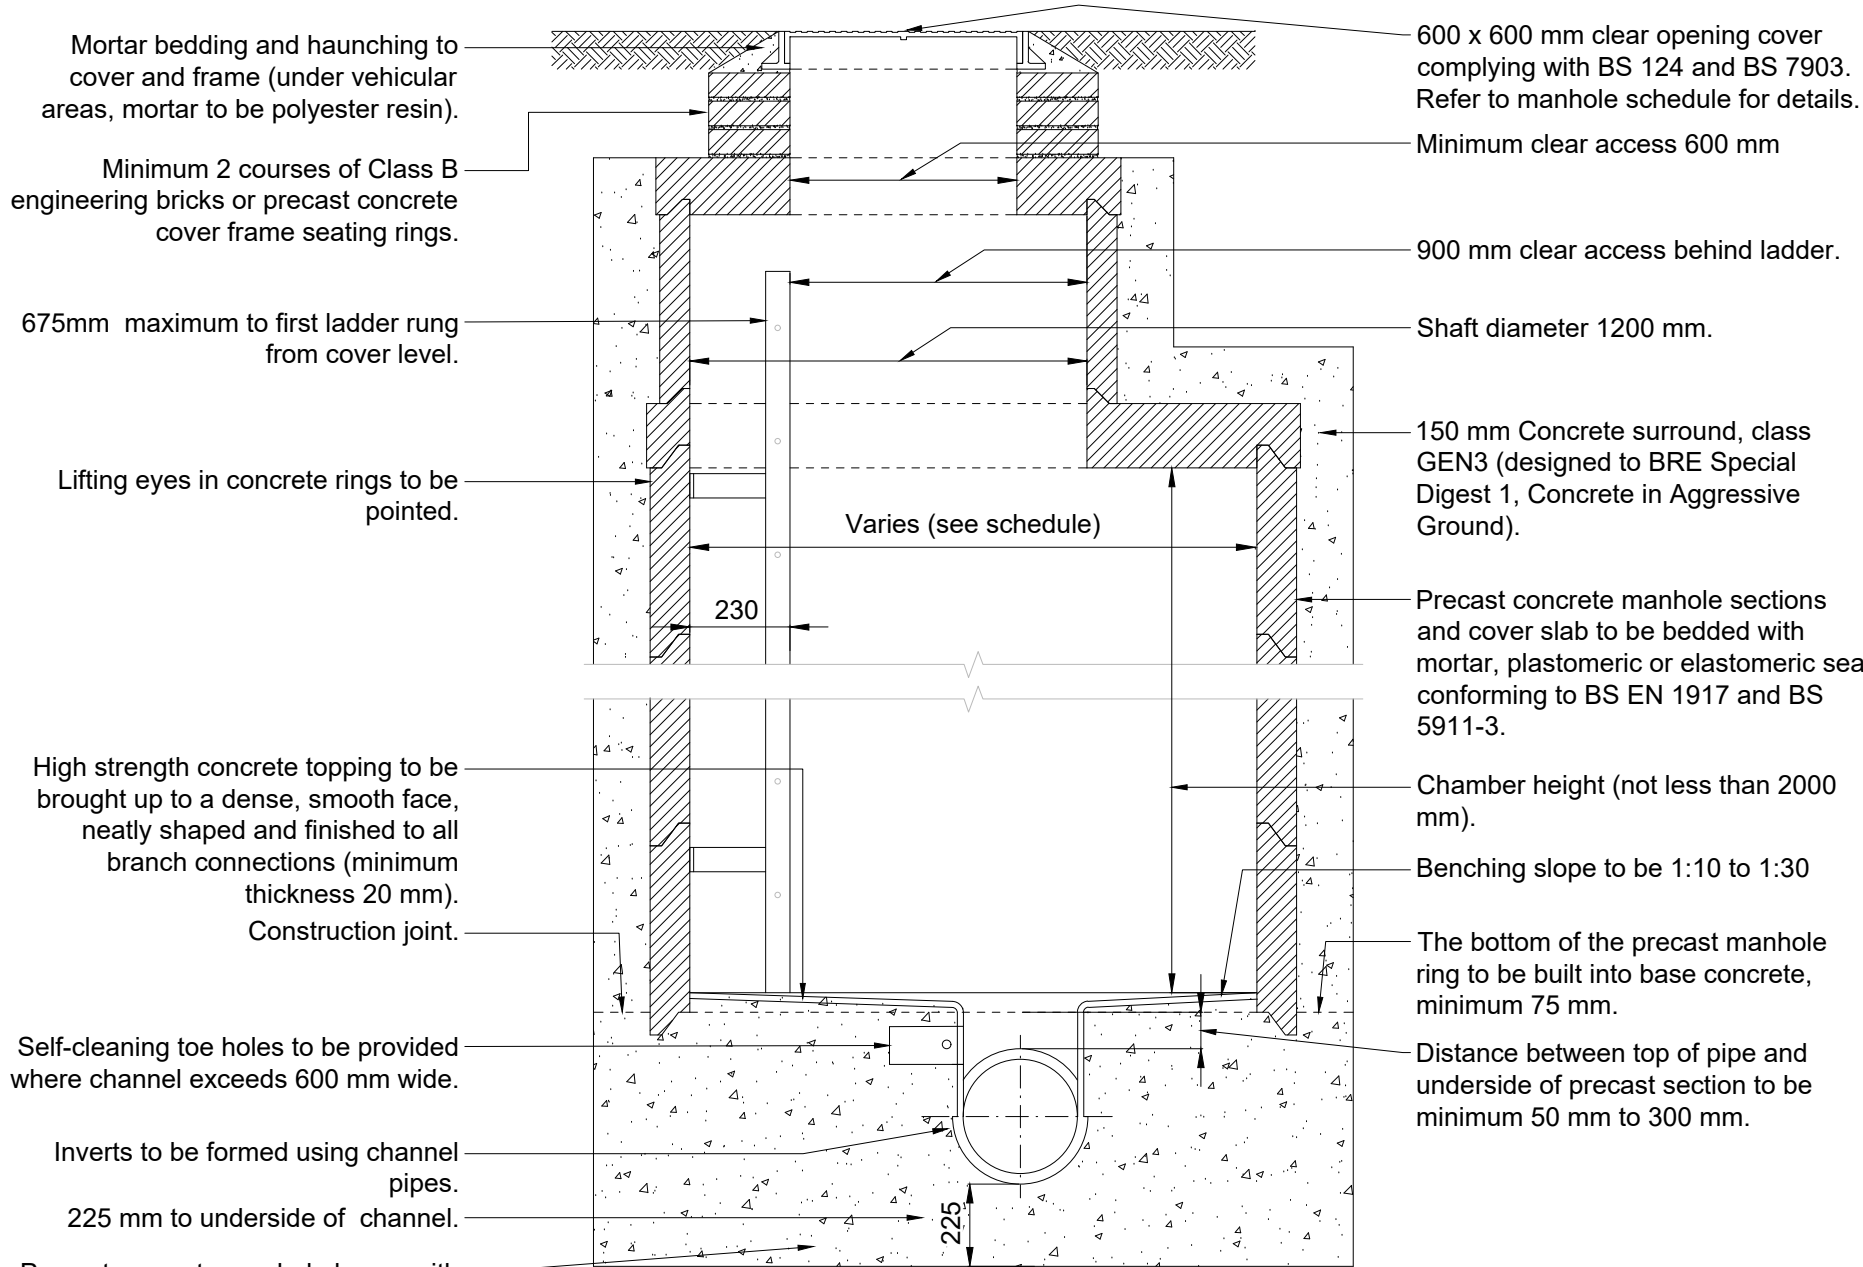


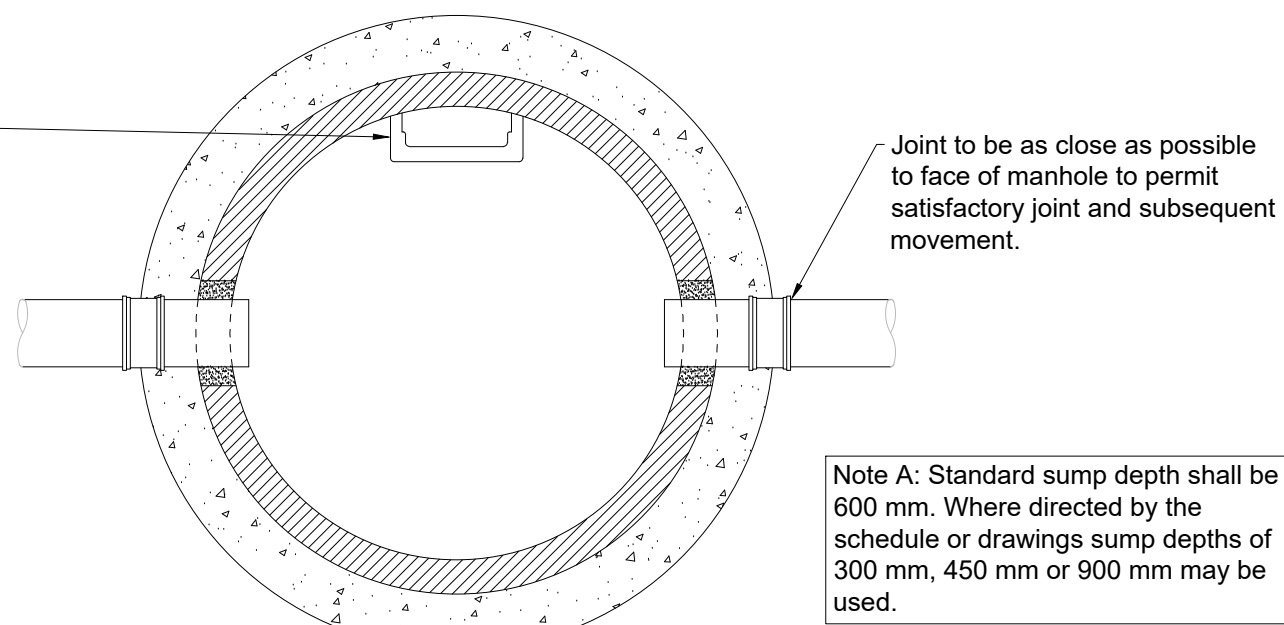


Type 1A manhole
(depth from cover level to soffit of pipe 3.0 m to 6.0 m)
Scale 1:20

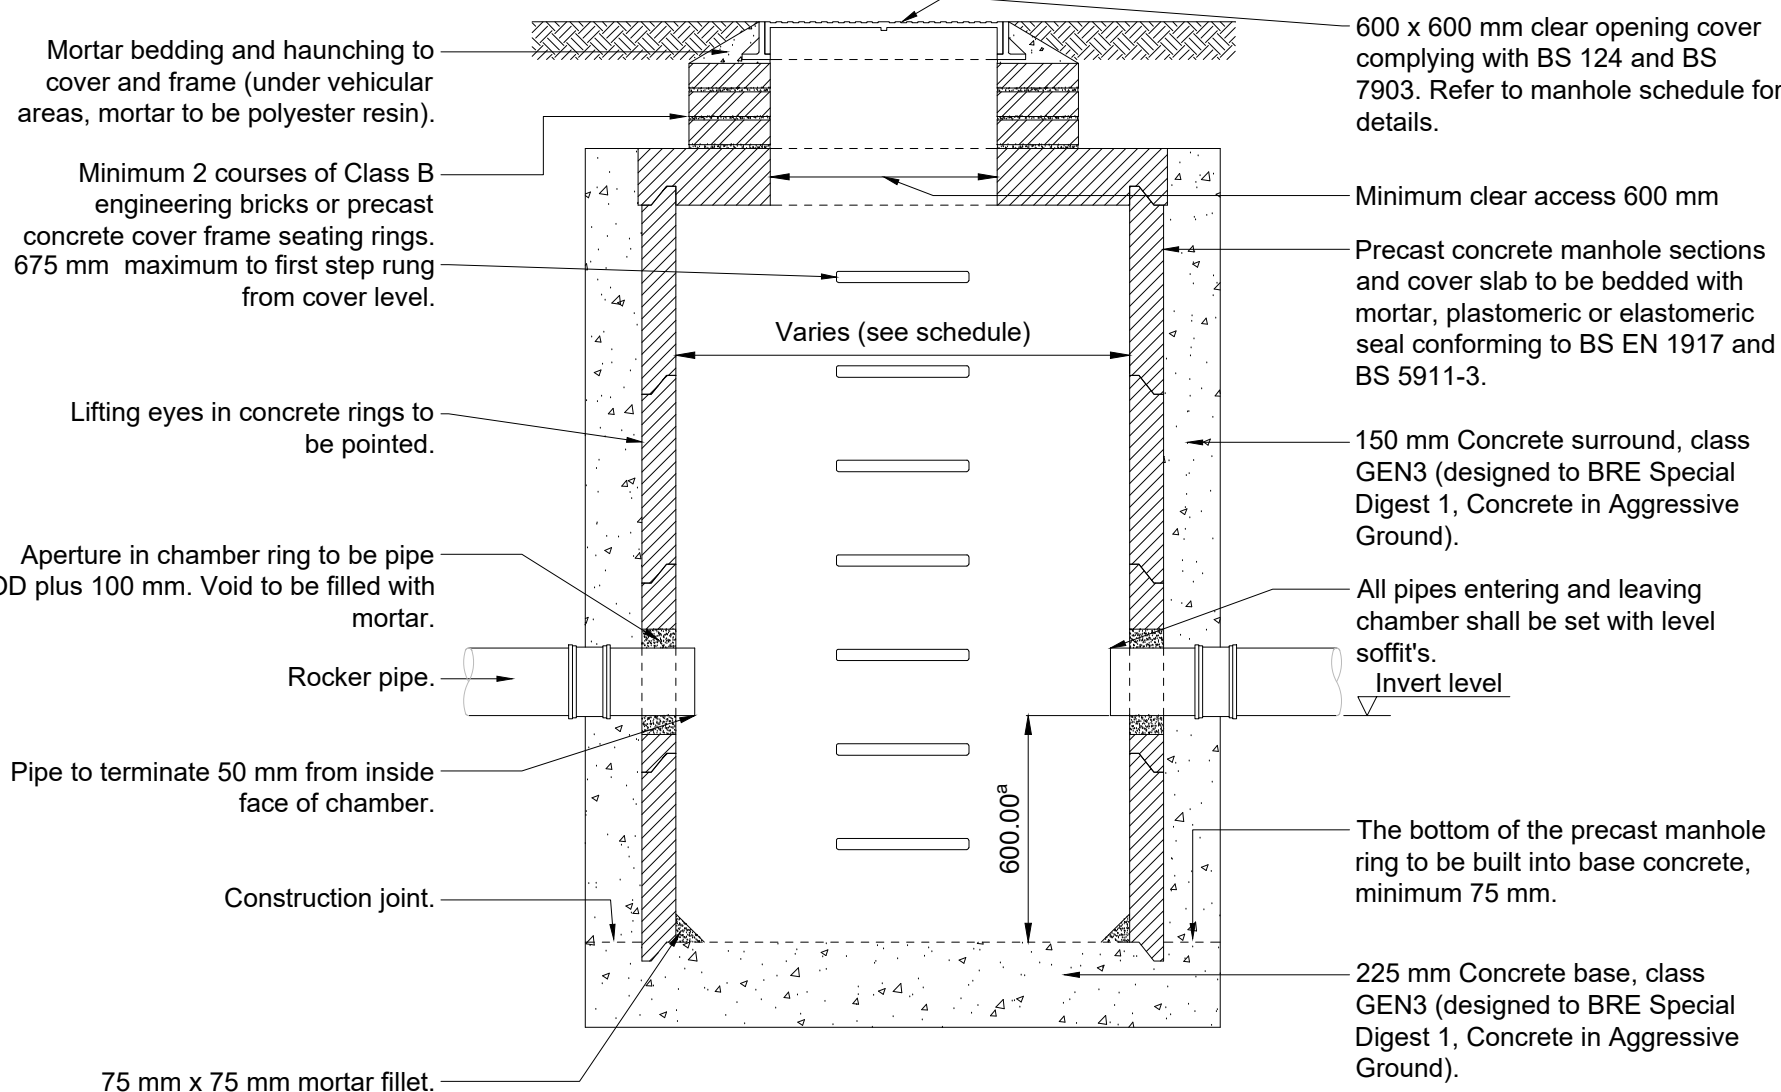


Catchpit Type CP1
(maximum depth from cover level to base 3.0m)
Scale 1:20

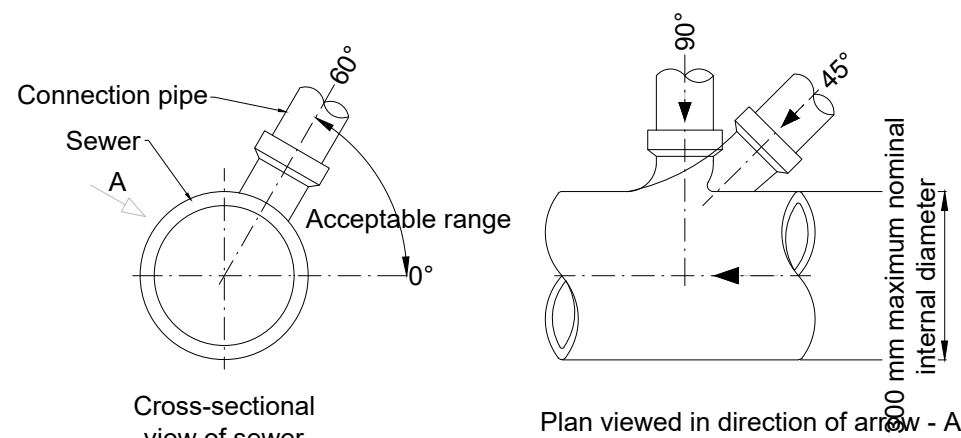


Connection to sewers
Scale 1:20

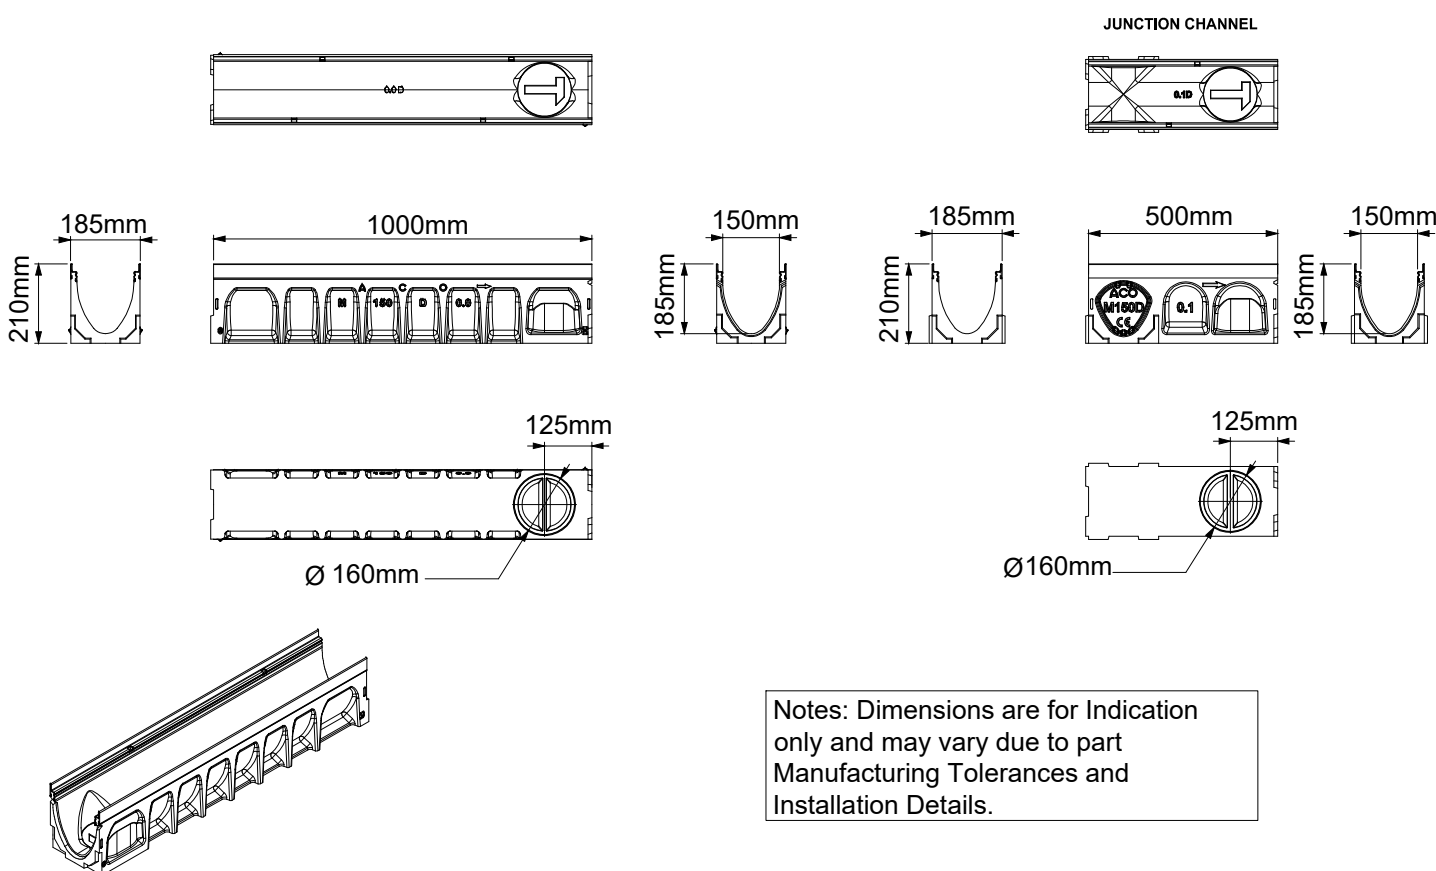

Multidrain M150D Channels
(ACO Technologies Detail Ref:E1-M01-127-1)
(0.0, 0.1 J, DS 0.0, DS 0.1 J)

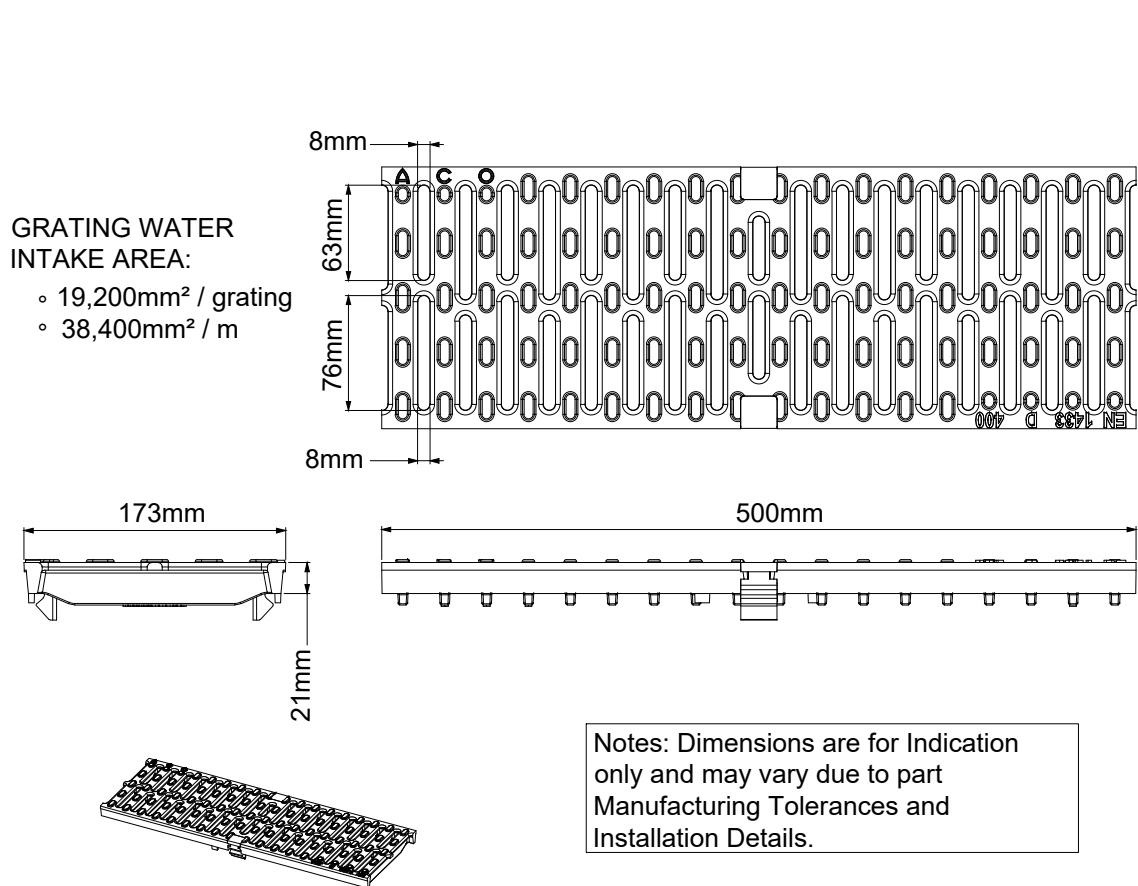

M150D Heelguard Grating Slotted Ductile Iron
(ACO Technologies Detail Ref: E1-M01-229-1)
(Load Class - D400)

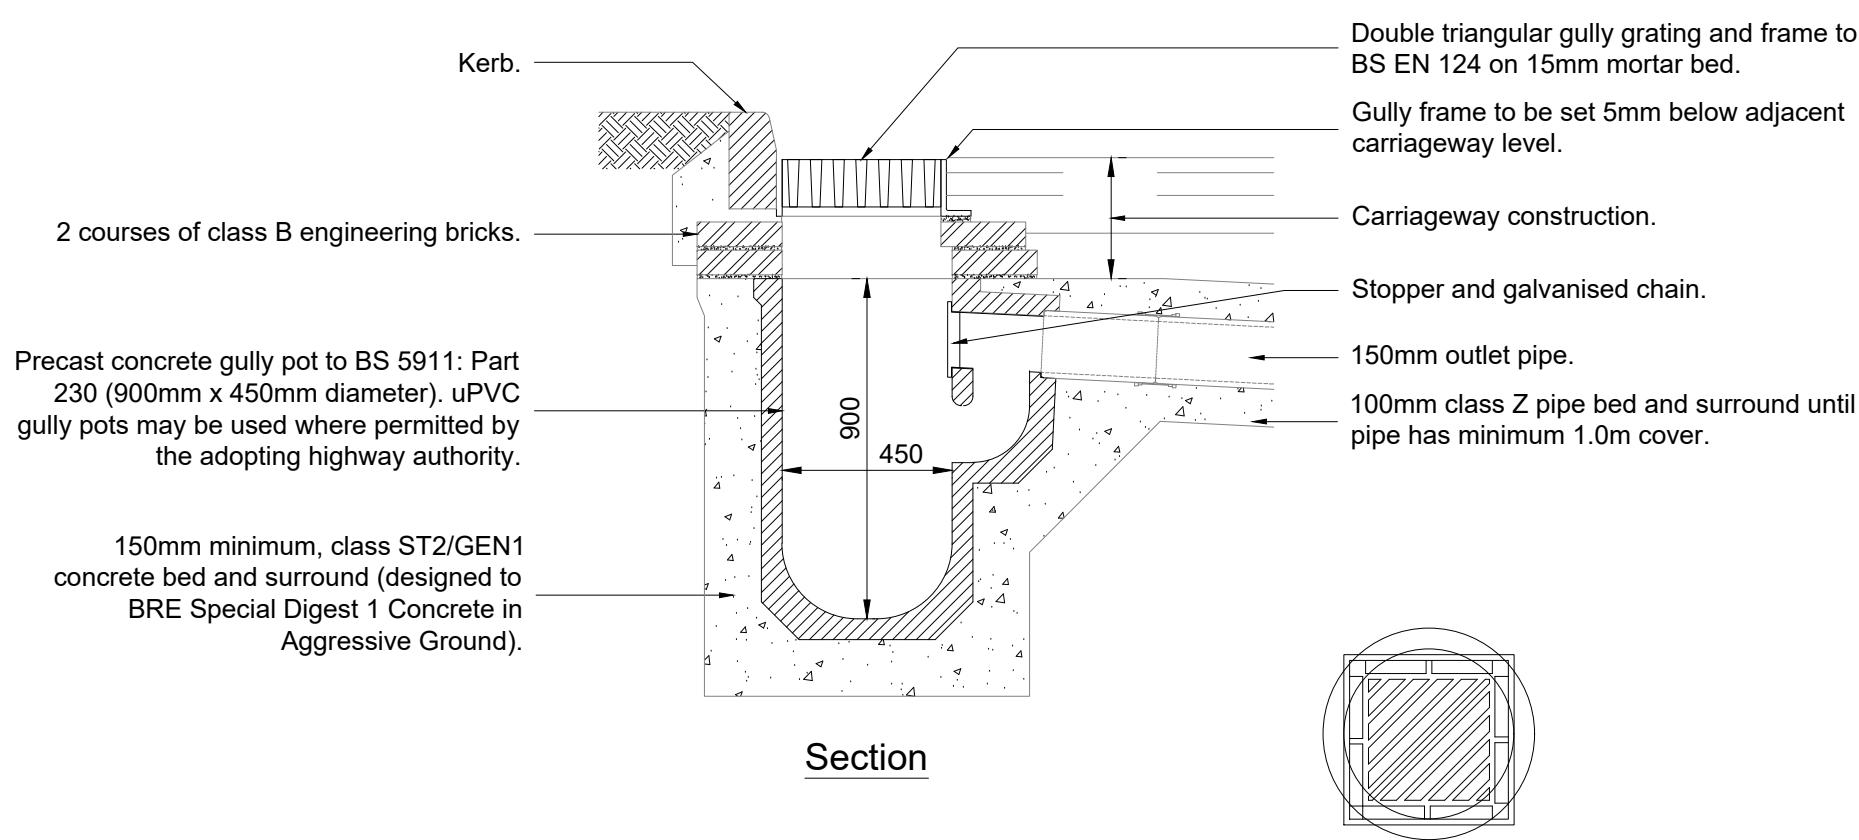

Road gully (type 1)
Scale 1:20

Notes

- Do not scale from this drawing on print or electronically. Work from figured dimensions only.
- No deviation from the details on this drawing is allowed without CampbellReith's prior permission in writing.
- Read this drawing with all Architect's, Service Engineer's and CampbellReith's relevant details, specifications and drawings.
- All work is to be done in accordance with the relevant specifications issued by CampbellReith, British Standard Codes of Practice, Statutory Requirements and the Contract Documents.
- Drawing revision:**
P: Preliminary Evolving drawings for approvals, tenders, billings etc.
C: Contractural Drawings authorized and approved for stage completion i.e. Stage-Tender or Stage 5-Construction .
- Drawing status:**
Work in progress
S0 - Initial status
Shared (Non-contractual)
S1 - Suitable for coordination, **S2** - Suitable for information, **S3** - Suitable for review and comment, **S4** - Suitable for stage approval.
Published (For contractors purposes)
A1, An etc - Authorised and accepted ('n' relates to work stages)
B1, Bn etc - Partial sign-off (with comments)
CR - As constructed record document (Final Construction ONLY. Any deviations to that which is on site is not the liability of CampbellReith)
- Work Stages:**
2 - Concept, **3** - Definition, **4** - Design, **5** - Build & commission, **6** - Handover
- Only drawings with **revision Cn** and **status A5** to be used for **Construction**

P1	Issued for Information	07/09/23	IC
Rev	Description	Date	By

CampbellReith
consulting engineers

London	020 7340 1700	Manchester	0161 819 3060
Surrey	01737 784 500	Birmingham	01675 467 484
Bristol	0117 916 1066	Dubai	00 971 4345 7088
www.campbellreith.com			

Job Title	Gwersyllt, Wrexham
Client	J10 Planning

Proposed Drainage Standard Details (Sheet 2 of 3)

Drawn by	Date made	Scale @ A1	Checked by	Suitability	CR Project
IC	17/08/23	1:20	LM	S2	14009

Project No.	Originator	Volume	Lvl/Loc	Type	Role	Number	Rev
14009	CRH	ZZ	XX	DR	C	5302	P1