


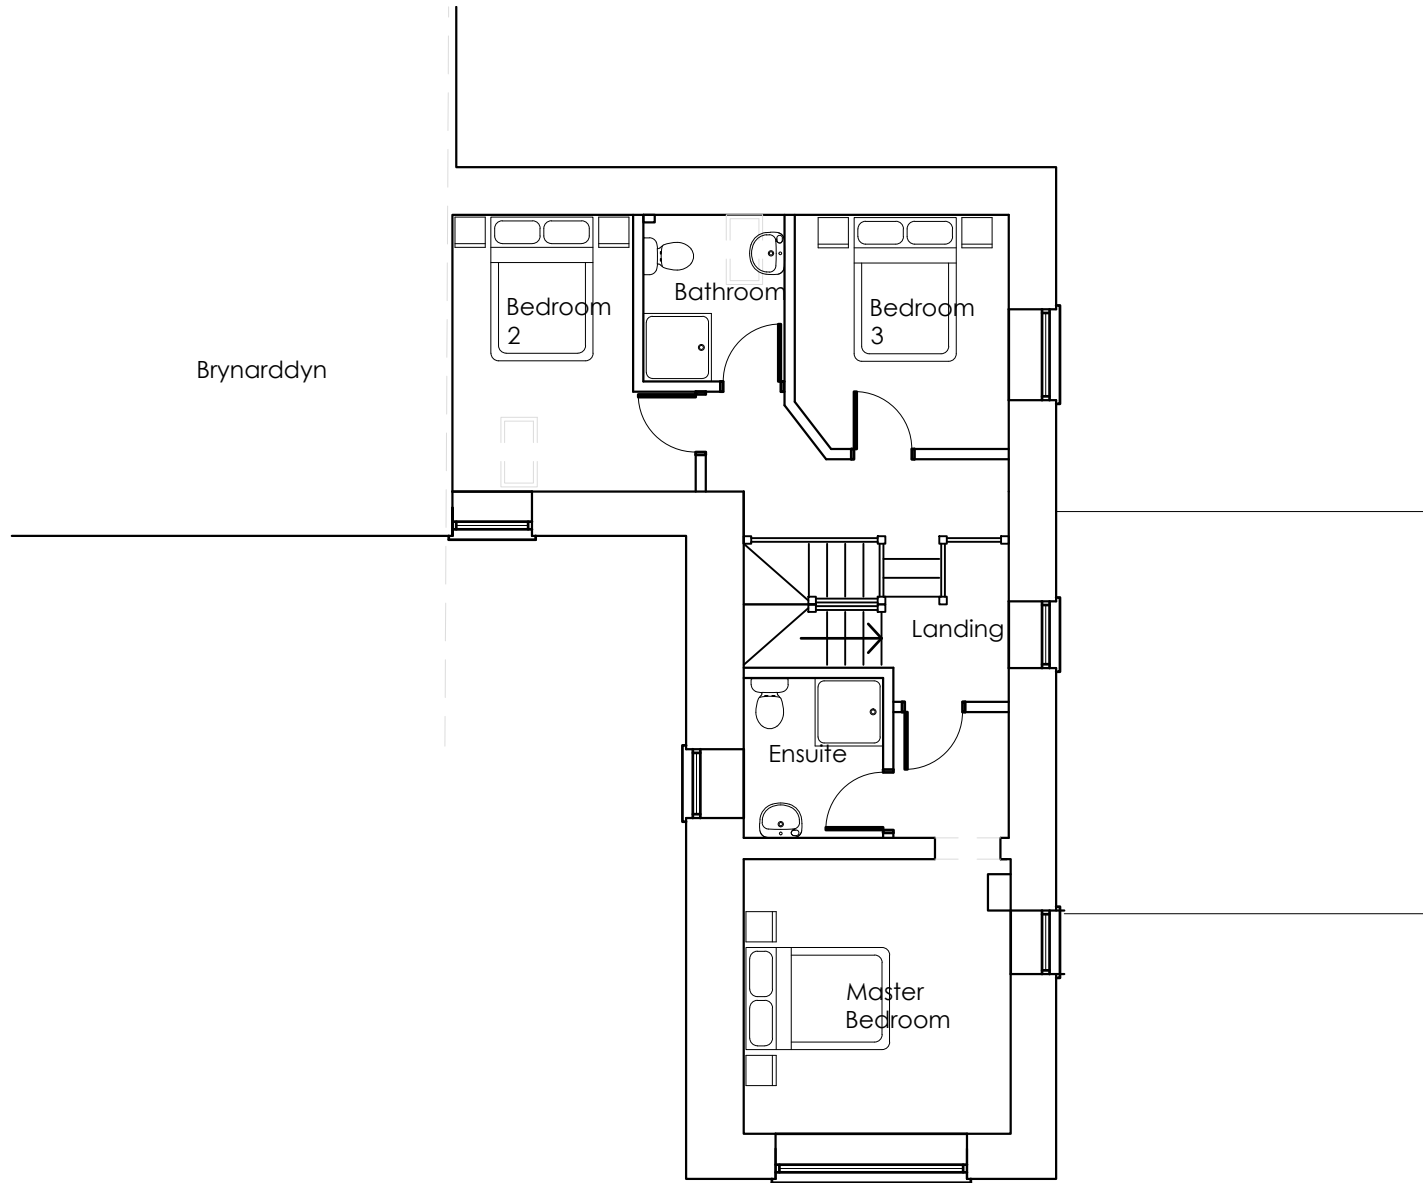

First Floor

Existing First Floor 1:100 @ A4
Arddyn Barn
Nantyr
Llangollen
LL207DH
Date - 19.02.2023
Drawing No 26-02- *