
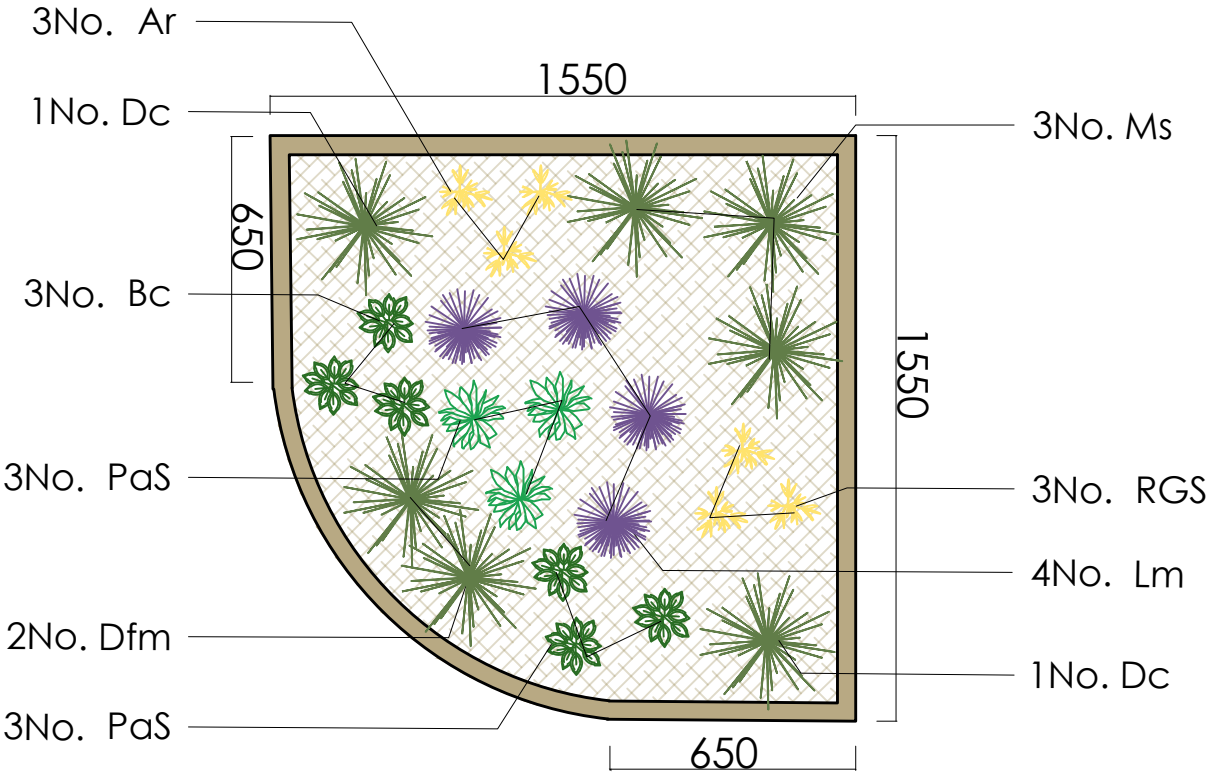



RAIN GARDEN PLANTER A (SuDS)

RAIN GARDEN PLANTER B (SuDS)

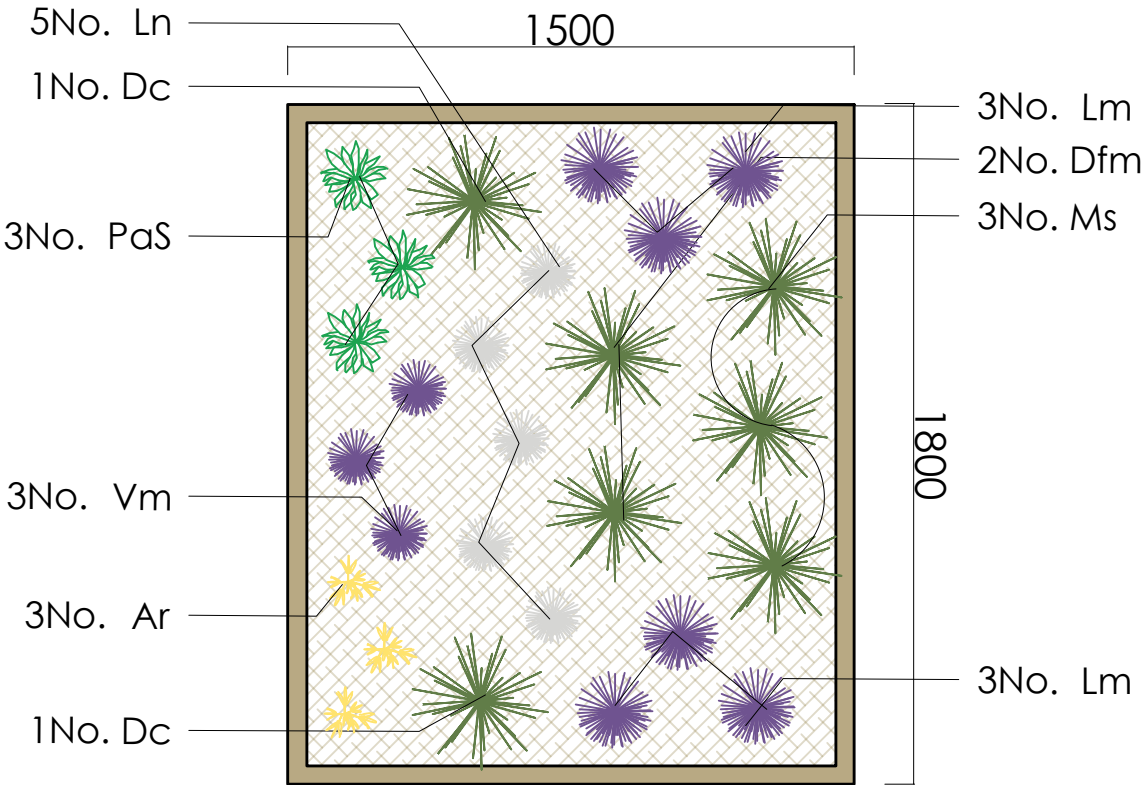

L02 01 RAIN GARDEN PLANTER A- PLANTING PLAN : 1:20

L02 02 RAIN GARDEN PLANTER B- PLANTING PLAN : 1:20

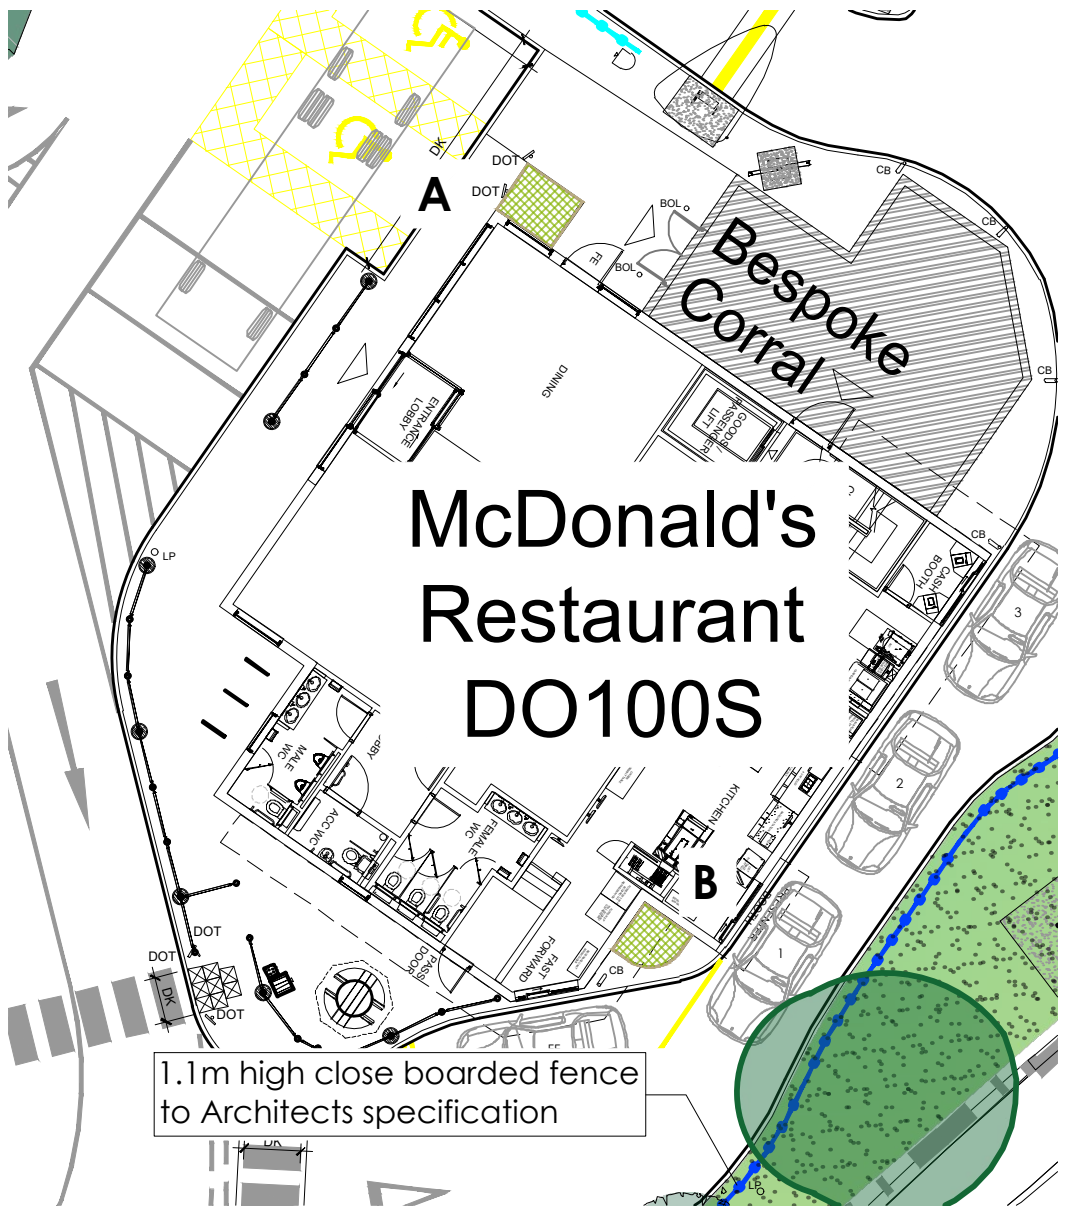

PLANTER LOCATION PLAN: 1:200

PLANTING SCHEDULES

Rain Garden Planter Planting:					
Name	Abb	Roof	Container	Habit	Total No.
Ajuga reptans	Ar	C	1.5/2L	V	6
Bergenia codifolia	Bc	C	1.5/2L	V	3
Deschampsia cespitosa	Dc	C	3L	V	4
Dryopteris filix-mas	Dfm	C	3L	S	4
Liriope muscari	Lm	C	3L	V	10
Luzula nivea	Ln	C	3L	S or V	5
Miscanthus sinensis	Ms	C	3L	V	6
Persicaria affinis 'Superba'	PaS	C	1.5/2L	V	6
Rudbeckia 'Gold Star'	RGS	C	2L	V	3
Vinca minor	Vm	C	3L	V	3


RAISED PLANTER



Proposed raised planter (2No)
Product: Swithland - 3VPSQ 03
Material: FSC iroko hardwood with mild steel fixings
Supplier: Street-design

SUDS KEY:

- Proposed rain garden planter A(SuDS)
Product: Swithland - Bespoke design
Length 1800mm Width 1500mm Height: 600mm
Material: FSC iroko hardwood with mild steel fixings
Supplier: Street-design
- Proposed rain garden planter B(SuDS)
Product: Swithland - Bespoke design
Length 1550mm - 650mm Height: 600mm
Material: FSC iroko hardwood with mild steel fixings
Supplier: Street-design

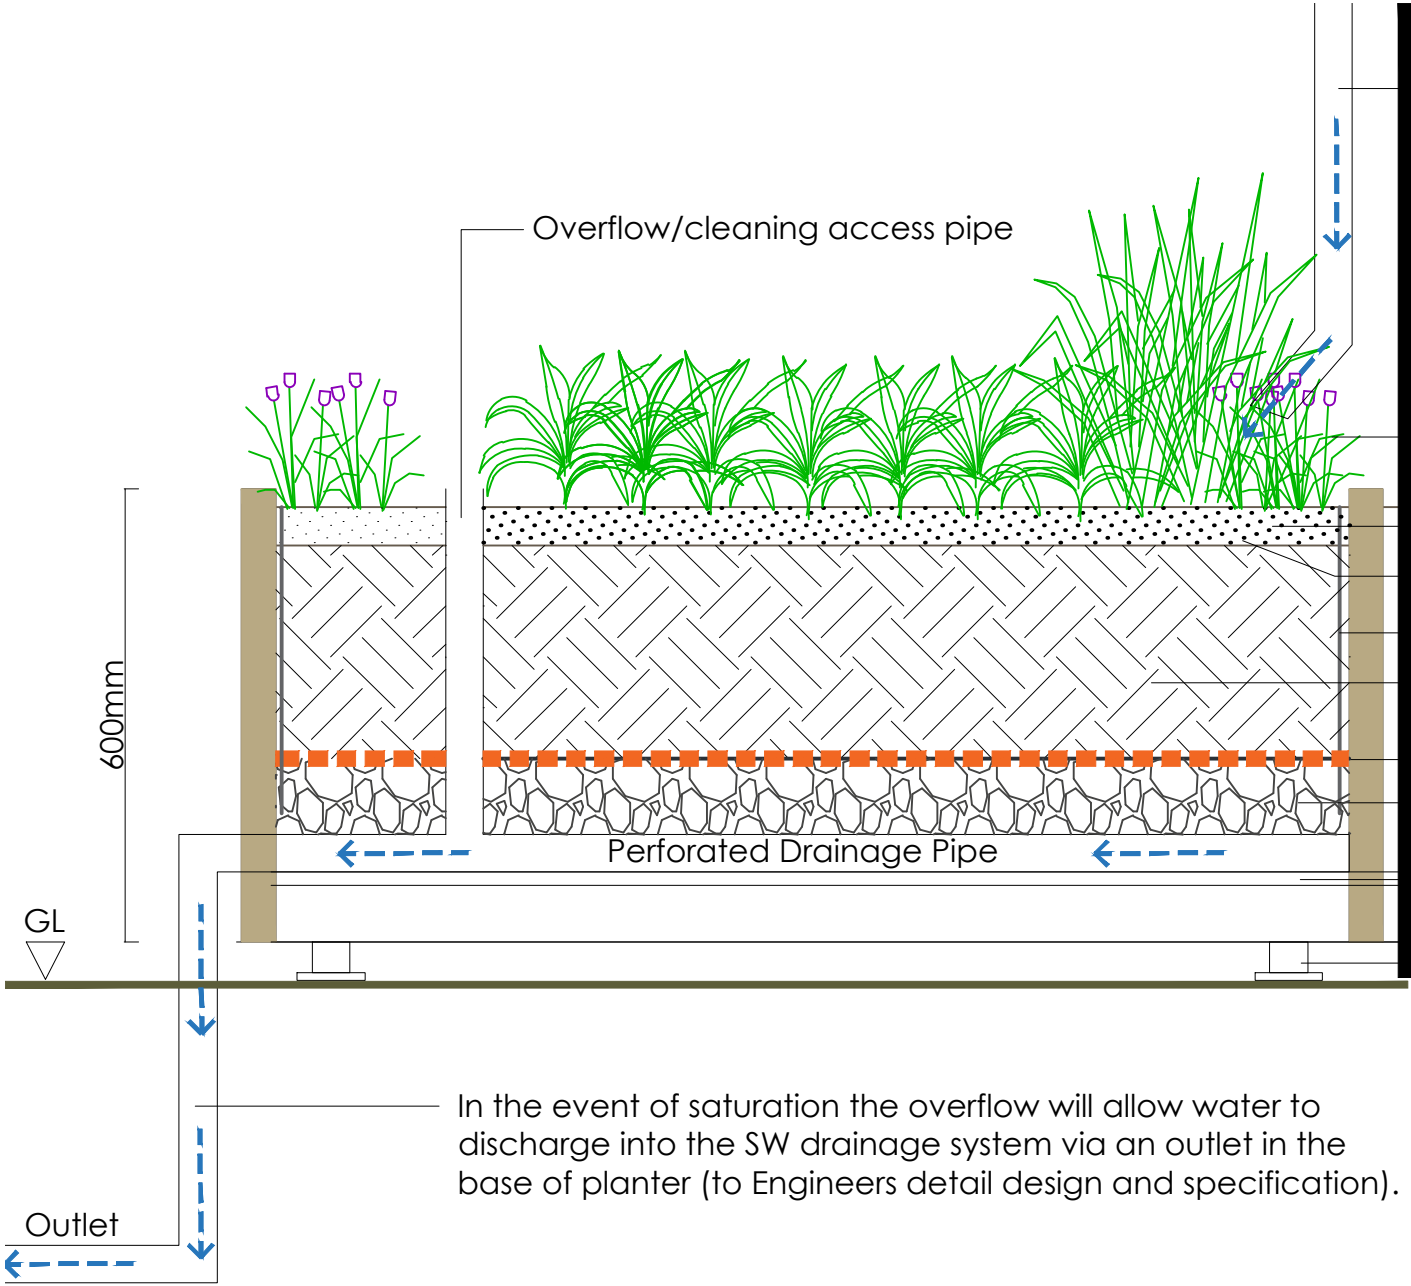

L02 03 RAIN GARDEN PLANTER (SUDS) - TYPICAL SECTION 1:10

Revisions		Description	Drawn	Check
Project Title		PROPOSED RESTAURANT	Drawing Title RAIN GARDEN PLANTER PLAN	
Client		PLAS COCH RETAIL PARK WREXHAM AD	Job-Dwg No 17299-VL-McD_L02 Rev -	
Status		MCDONALDS RESTAURANTS	 LANDSCAPE DESIGNERS 4 ST JOHNS NORTH, WAKEFIELD, WF1 3QA. TEL 01924 332056 web:www.vectordc.com	
Scale		AS SHOWN		
Drawing Size		A2		
Drawn By		FW	Checked By	AS
Date		01/2021		