


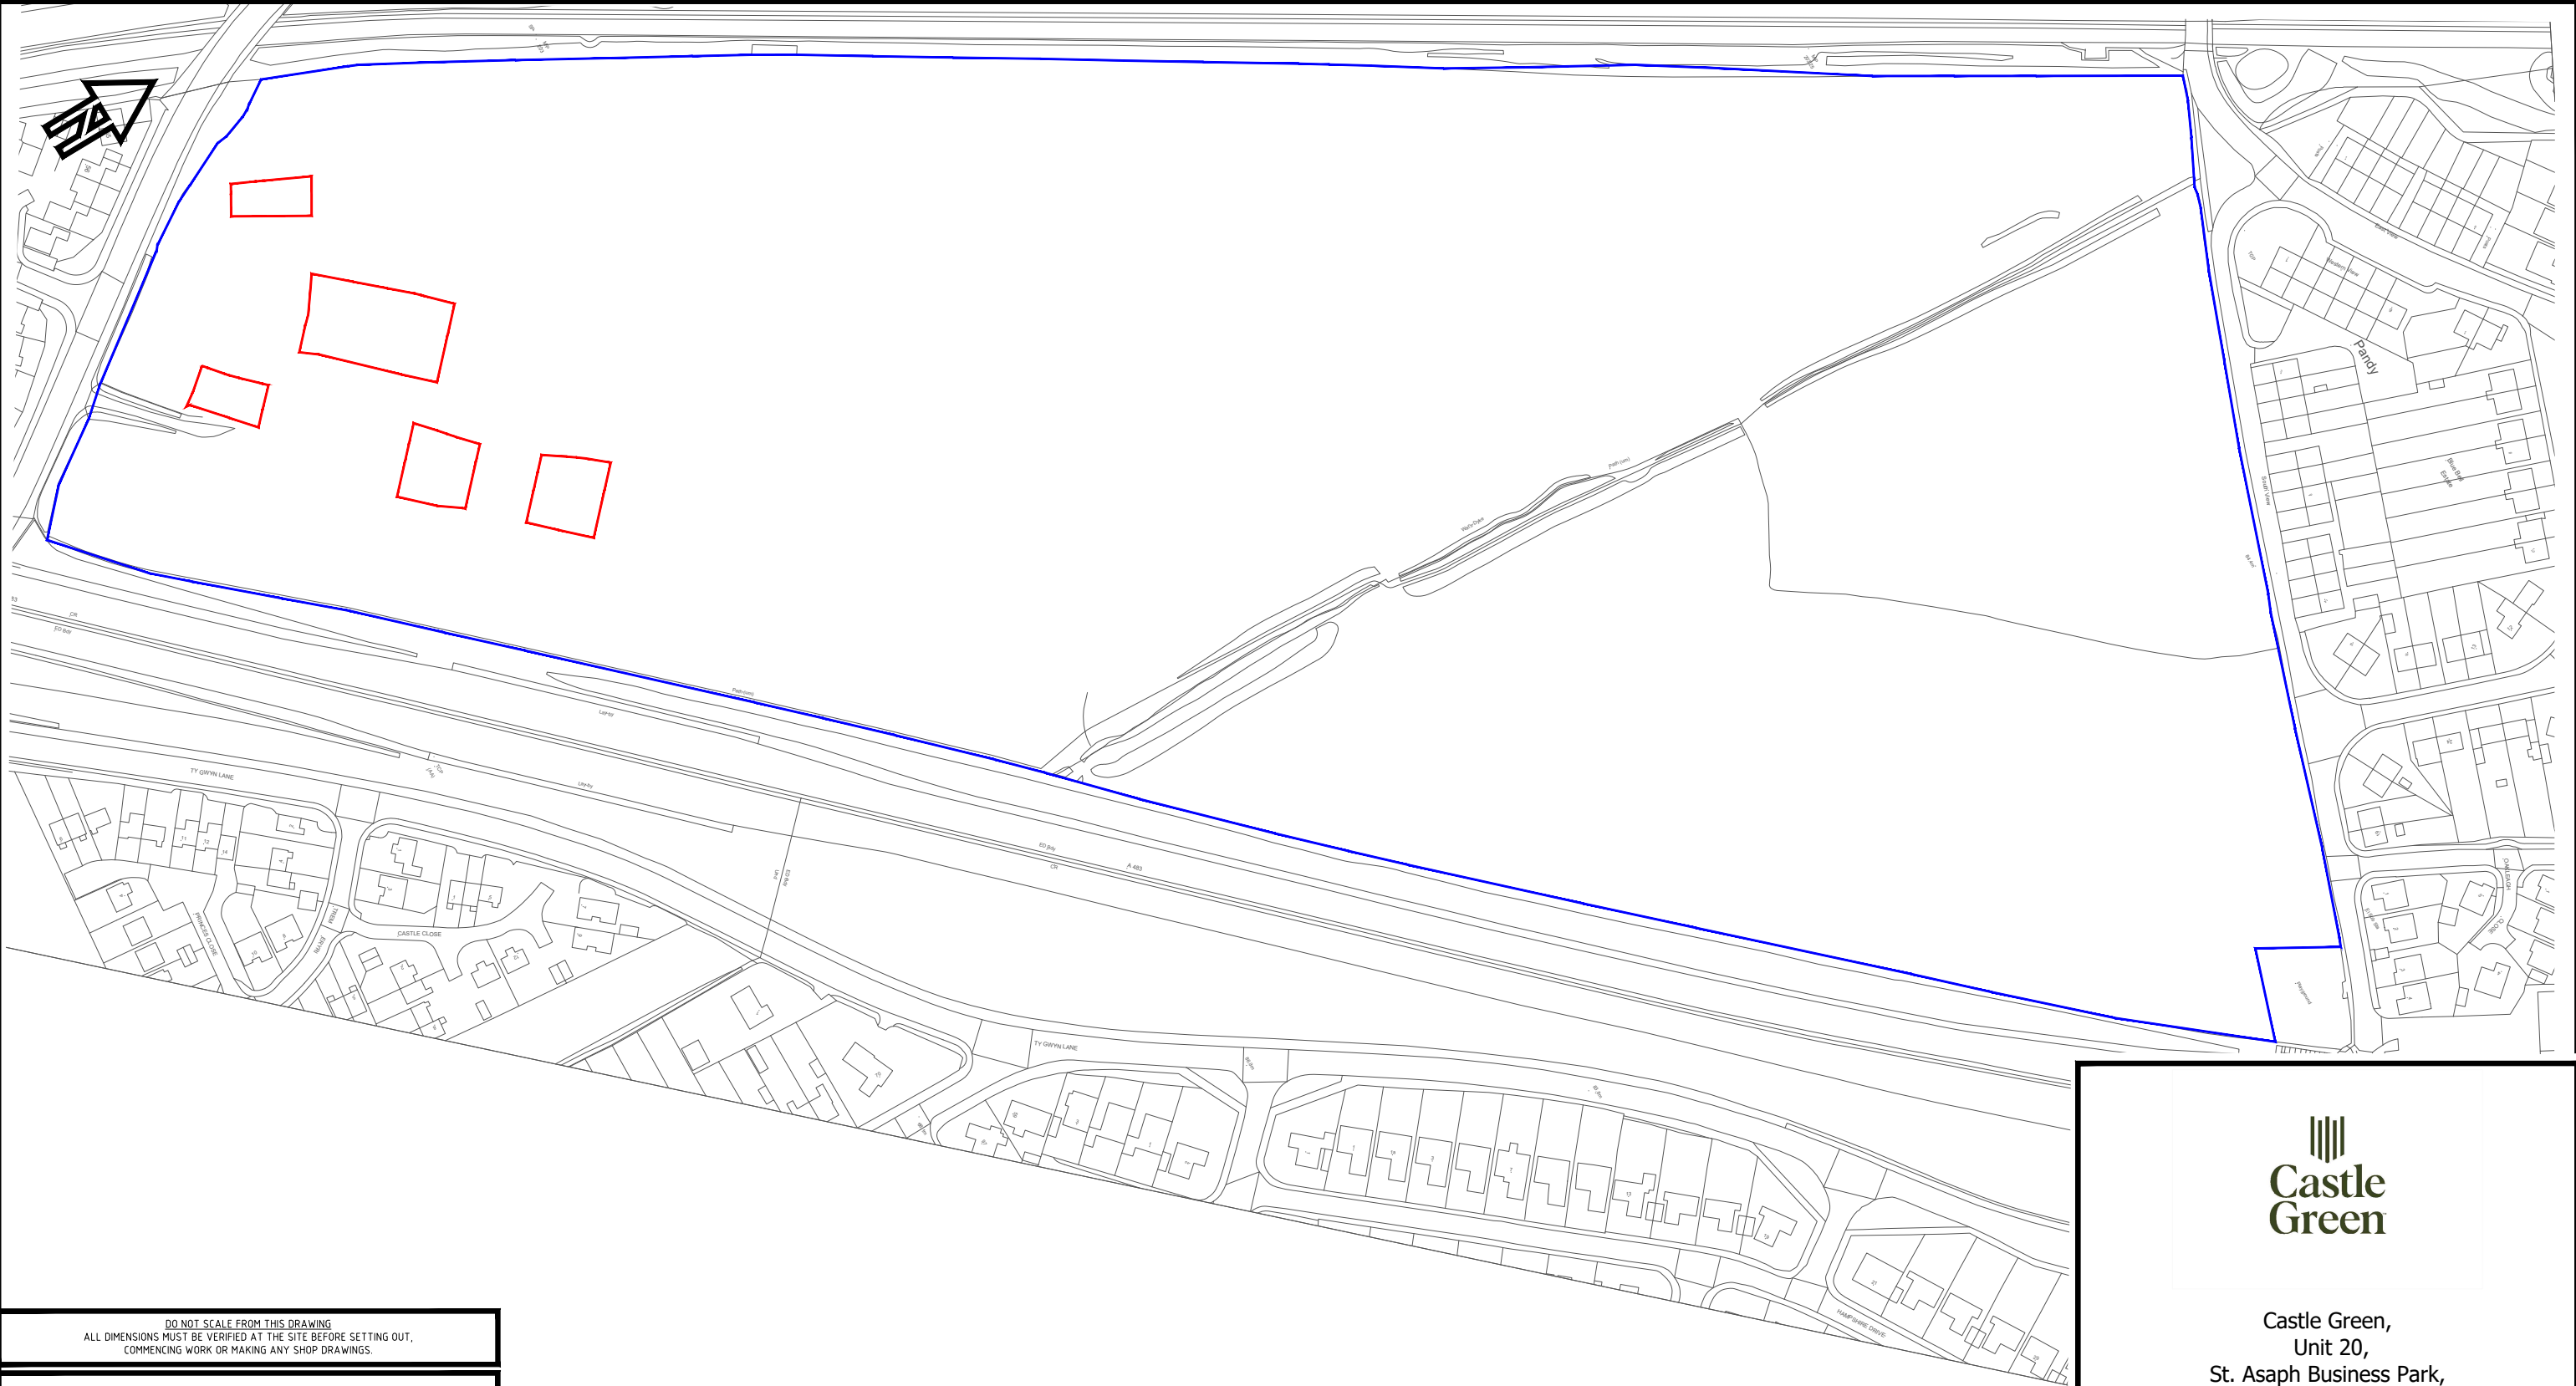

DO NOT SCALE FROM THIS DRAWING
ALL DIMENSIONS MUST BE VERIFIED AT THE SITE BEFORE SETTING OUT,
COMMENCING WORK OR MAKING ANY SHOP DRAWINGS.

Key:

 Site Boundary.

 Application Boundary.



Castle Green,
Unit 20,
St. Asaph Business Park,
Ffordd Richard Davies, St Asaph,
Denbighshire. LL17 0LJ.
Tel. 01745 536677

Site: **Main Road, Rhosrobin.**

Title: **Location Plan**

Scale: **1:2000**

Date: **28/03/2023**

Ref: **RHRO-LP.02**

Rev: **-**