
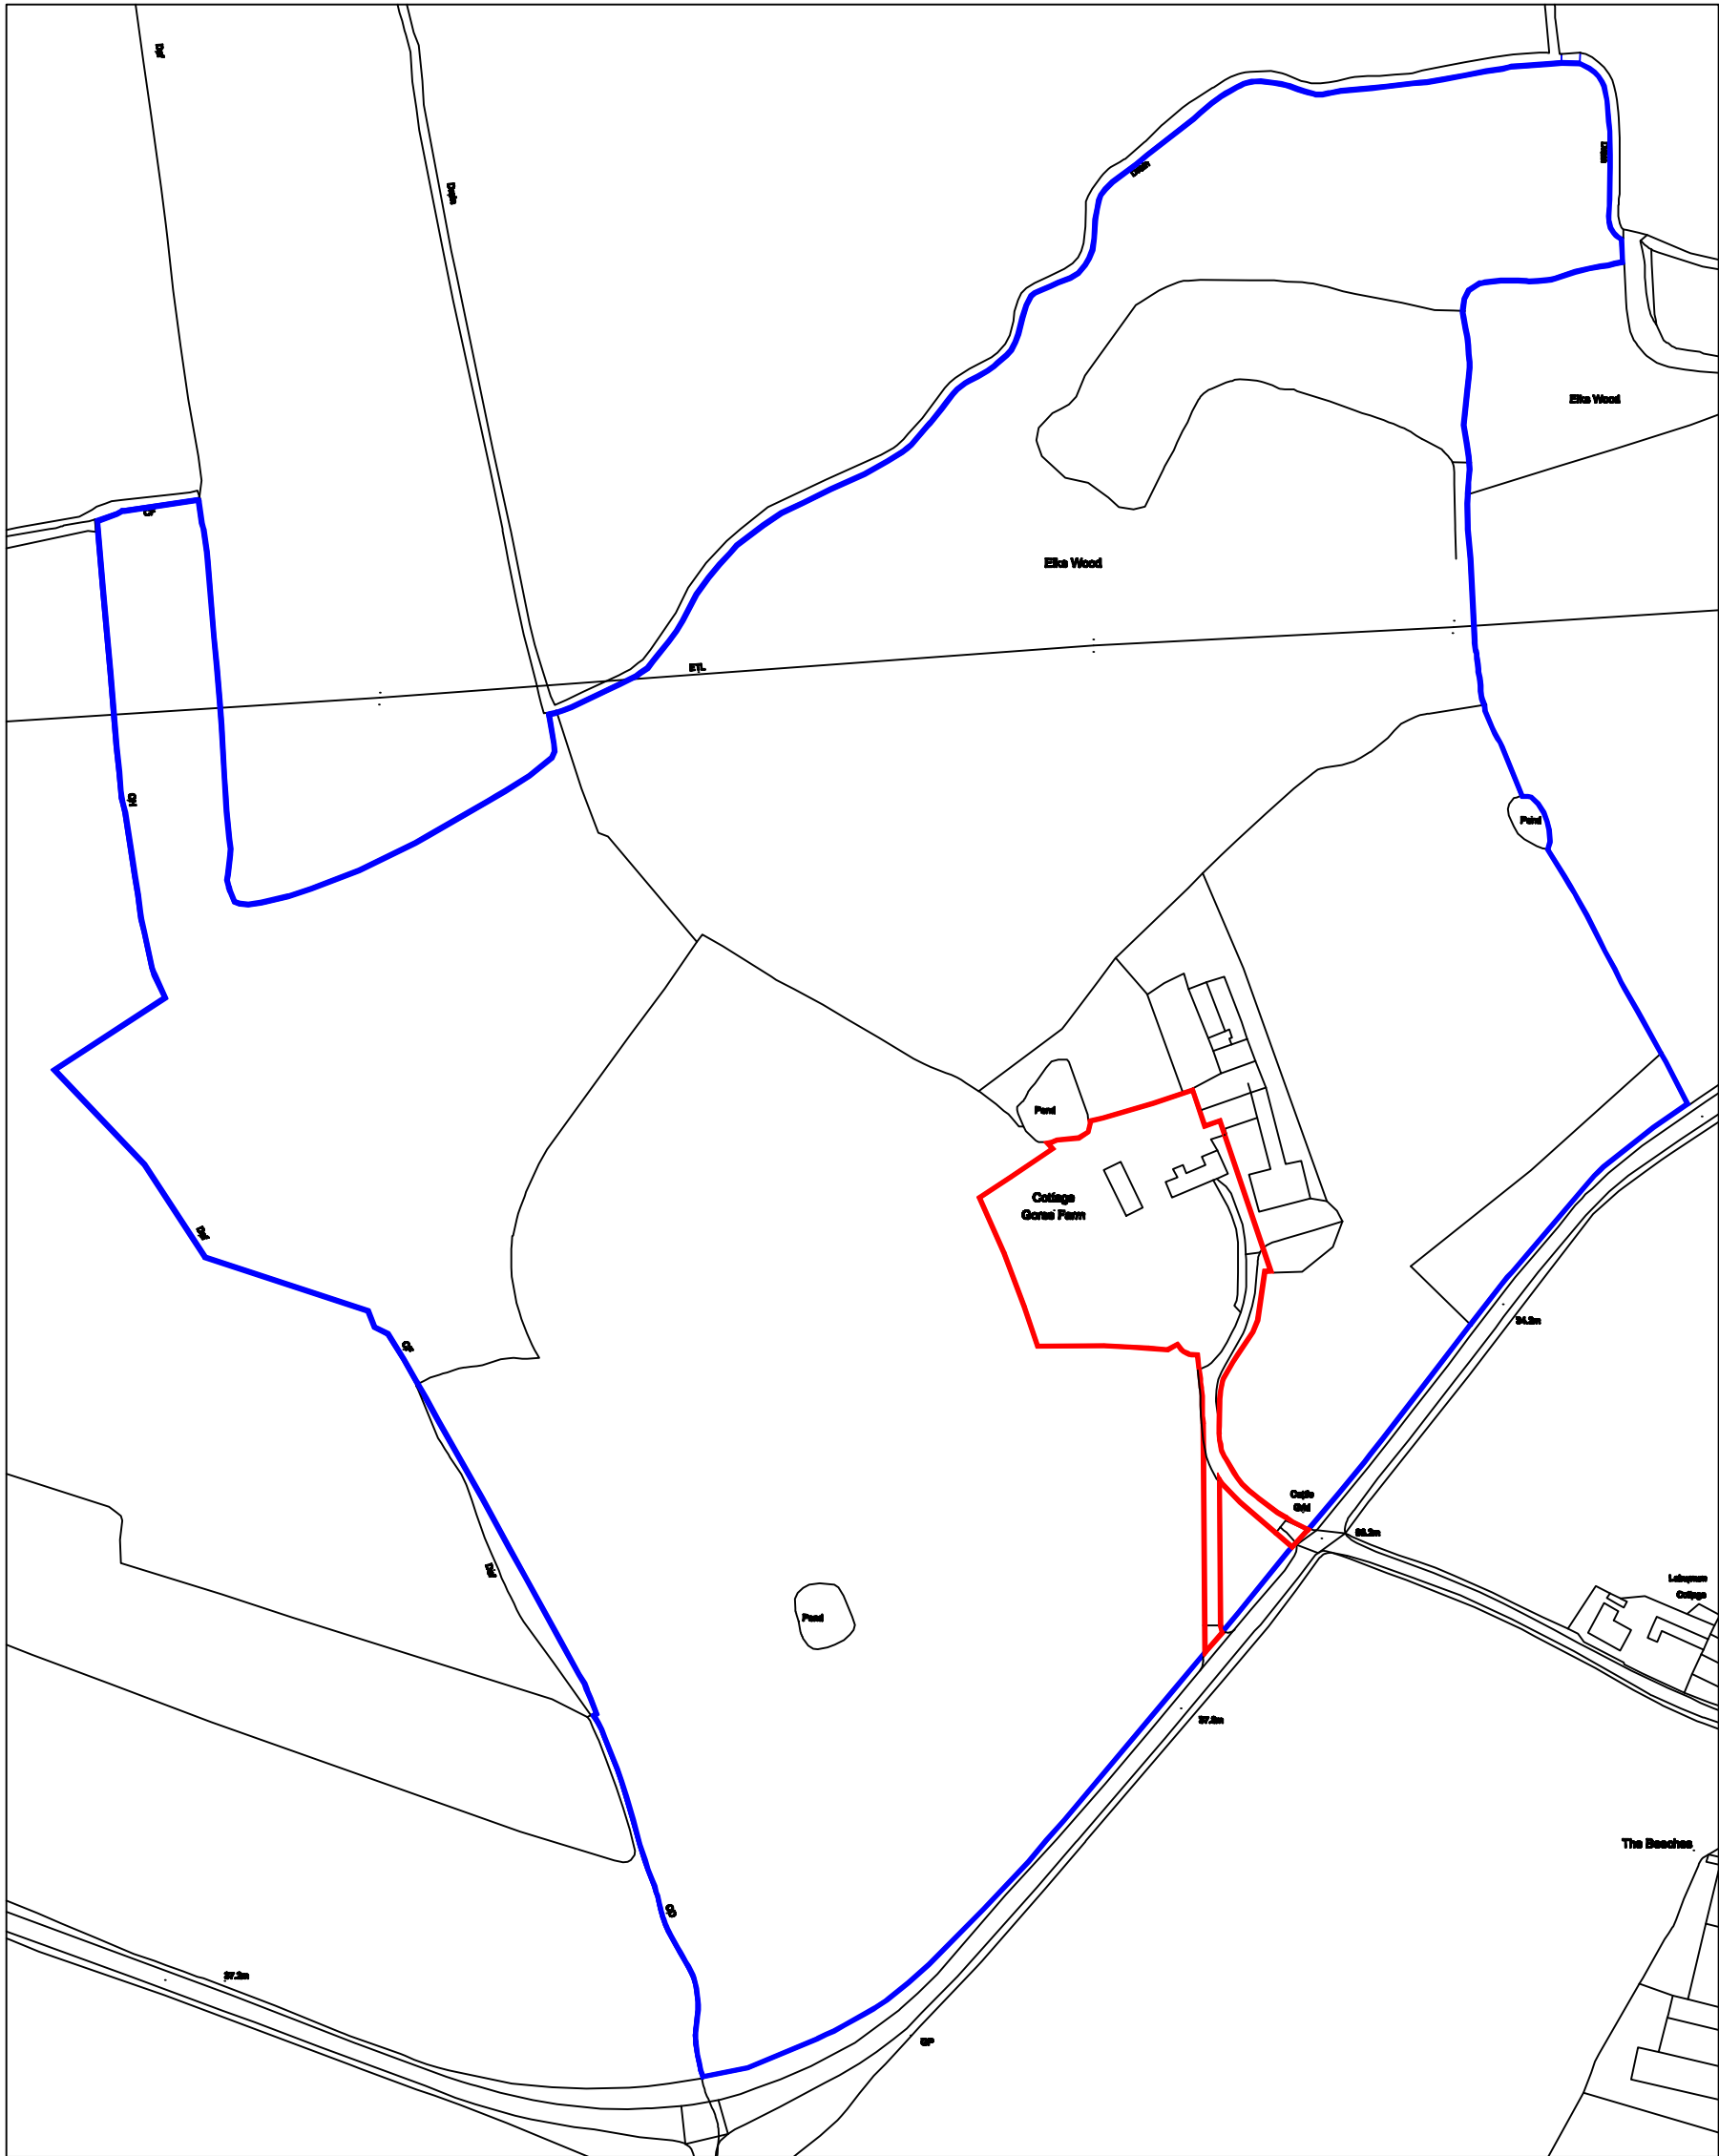


The content of this drawing is subject to the provision of the Copyright Act 1956.
Work to figured dimensions only.
Site dimensions are to be checked before work is started.
Any discrepancy whatsoever between any information contained on this drawing and any other document or drawing must be drawn to the attention of the Architect by the Contractor before the work is executed.
IF IN DOUBT ASK IMMEDIATELY.

NOTES:

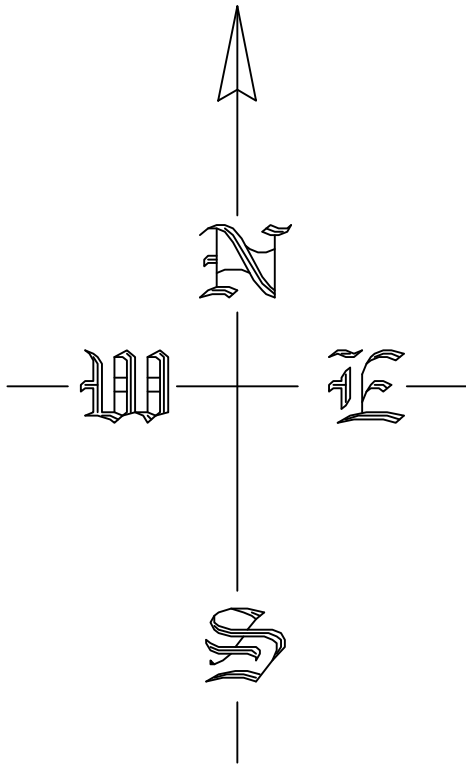

PLAN SCALE 1:2500

DESCRIPTION		DATE	REV
ARCHITECTURE AND DESIGN Appleby, Bretton Lane, Bretton, Chester, CH4 0DX. TELEPHONE : 07786 328972 E MAIL : info@jarchitectureanddesign.co.uk			
CLIENT BROUGHTON HALL ESTATES			
JOB TITLE GORSE FARM, WORTHENBURY.			
DRAWING TITLE LOCATION PLAN			
DATE: JUL 23		DRAWN BY: JP	
SCALE: 1:2500			
JOB NO. F1705	DRAWING NUMBER 18	REV	