
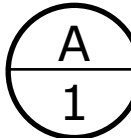
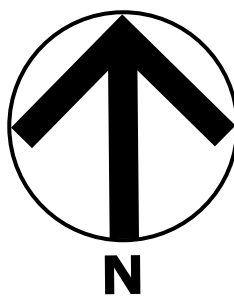


LAND TO THE NORTH OF BRYMBO ROAD, BWLCHGWYN,
LL11 5TY


ERECTION OF TWO STABLE BLOCKS

EN-PLAN

PLANNING & ARCHITECTURE

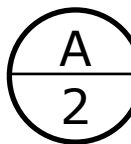


©Crown Copyright and database rights 2018 OS 100019980

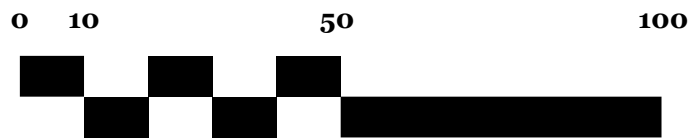

©Crown Copyright and database rights 2018 OS 100019980


- NOTES:
- 1) THESE DRAWINGS REMAIN THE PROPERTY OF EN-PLAN
 - 2) ALL DIMENSIONS ARE TO BE CHECKED BY THE CONTRACTOR.
 - 3) ALL DIMENSIONS IN MILLIMETRES UNLESS OTHERWISE STATED.
 - 4) DO NOT SCALE COPIES OF THIS DRAWING.
 - 5) THIS PLAN MUST BE READ IN CONJUNCTION WITH ANY OTHER PLANS IN THE SET AND ANY SPECIALIST DRAWINGS RELATED TO THE PROJECT.
 - 6) ALL DISCREPANCIES TO BE REPORTED TO EN-PLAN BEFORE CONTINUING.

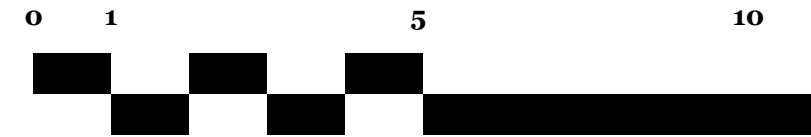


PROPOSED ELEVATIONS AND FLOOR PLAN - BARN & AGRICULTURAL STORE

PLANS TO BE PRINTED ON A2.


- NOTES:
- 1) THESE DRAWINGS REMAIN THE PROPERTY OF EN-PLAN
 - 2) ALL DIMENSIONS ARE TO BE CHECKED BY THE CONTRACTOR.
 - 3) ALL DIMENSIONS IN MILLIMETRES UNLESS OTHERWISE STATED.
 - 4) DO NOTE SOLAE COPIES OF THIS DRAWING.
 - 5) THIS PLAN MUST BE READ IN CONJUNCTION WITH ANY OTHER PLANS IN THE SET AND ANY SPECILAIST DRAWINGS RELATED TO THE PROJECT.
 - 6) ALL DISCREPANCIES TO BE REPORTED TO EN-PLAN BEFORE CONTINUING.

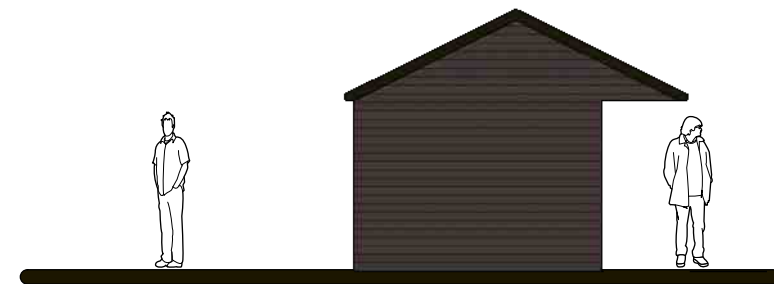


A
3
Side Elevation
1:100

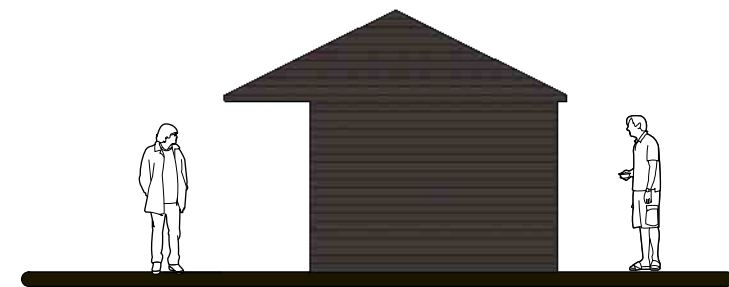


A
4
Rear Elevation
1:100

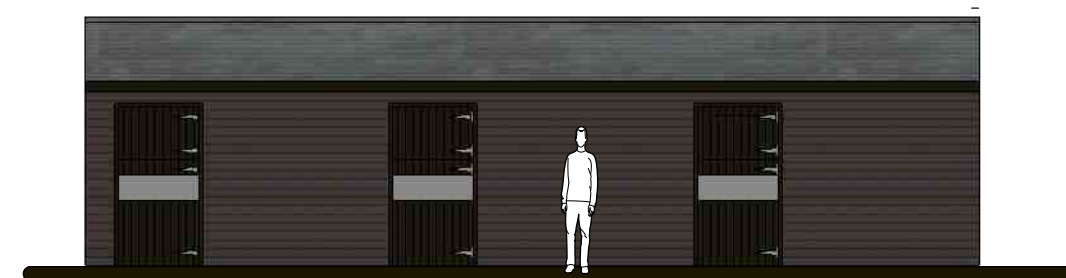

A
5
Front Elevation
1:100

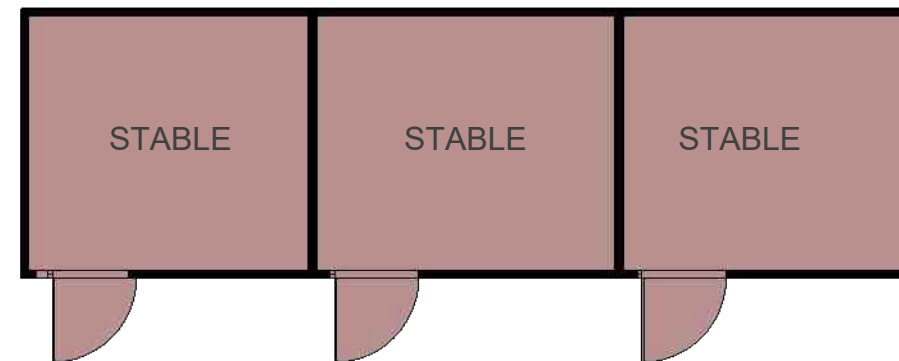

A
7
Floor Plan
1:100

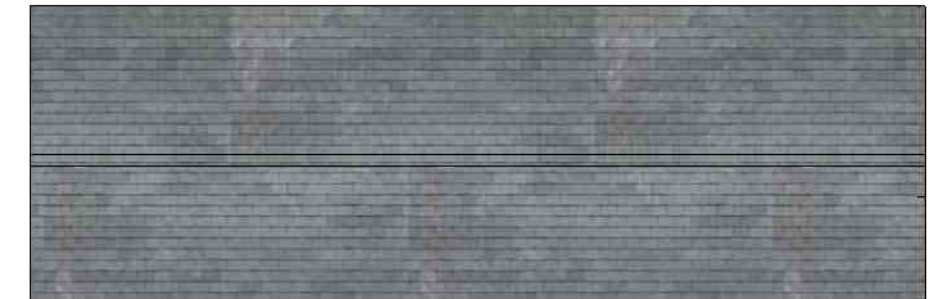

A
8
Roof Plan
1:100



A
6
Front Elevation
1:100

The Need for the Stables


The stables will be used for mares to foal. Once the mare have foaled the stables will be used as accommodation for them for the first six months and then they will be weaned from their mothers and put out to pasture.




NOTES:
1) THESE DRAWINGS REMAIN THE PROPERTY OF EN-PLAN
2) ALL DIMENSIONS ARE TO BE CHECKED BY THE CONTRACTOR.
3) ALL DIMENSIONS IN MILLIMETRES UNLESS OTHERWISE STATED.
4) DO NOTE SOLAE COPIES OF THIS DRAWING.
5) THIS PLAN MUST BE READ IN CONJUNCTION WITH ANY OTHER PLANS IN THE SET AND ANY SPECILAIST DRAWINGS RELATED TO THE PROJECT.
6) ALL DISCREPANCIES TO BE REPORTED TO EN-PLAN BEFORE CONTINUING.



A
9 Side Elevation
1:100

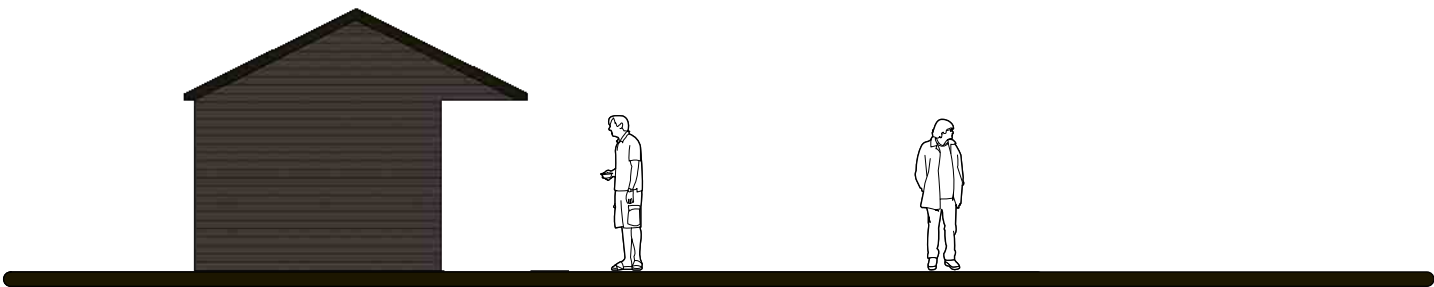


A
10 Rear Elevation
1:100

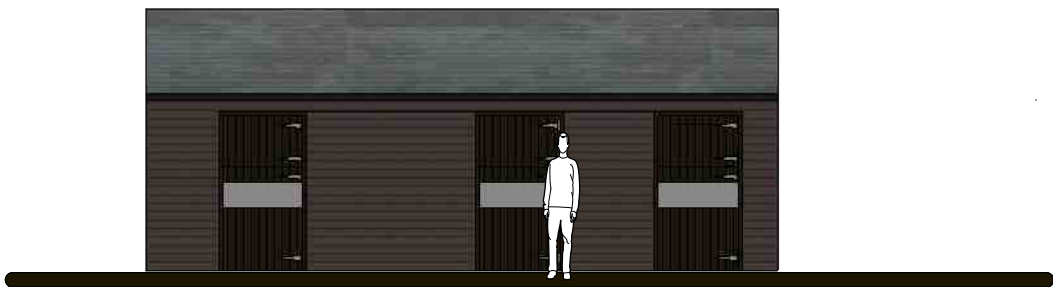

A
11 Front Elevation
1:100



A
12 Front Elevation
1:100

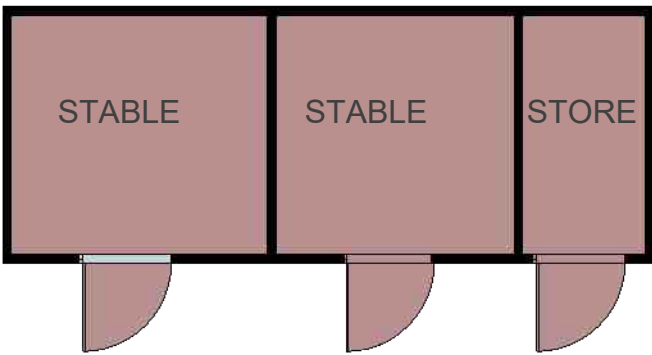

A
13 Floor Plan
1:100



A
14 Roof Plan
1:100

PROPOSED 3-D Views

PLANS TO BE PRINTED ON A3.

- NOTES:
1) THESE DRAWINGS REMAIN THE
PROPERTY OF EN-PLAN
2) ALL DIMENSIONS ARE TO BE
CHECKED BY THE CONTRACTOR.
3) ALL DIMENSIONS IN
MILLIMETRES UNLESS OTHERWISE
STATED.
4) DO NOT SCALE COPIES OF THIS
DRAWING.
5) THIS PLAN MUST BE READ IN
CONJUNCTION WITH ANY OTHER
PLANS IN THE SET AND ANY
SPECIALIST DRAWINGS RELATED TO
THE PROJECT.
6) ALL DISCREPANCIES TO BE
REPORTED TO EN-PLAN BEFORE
CONTINUING.

