


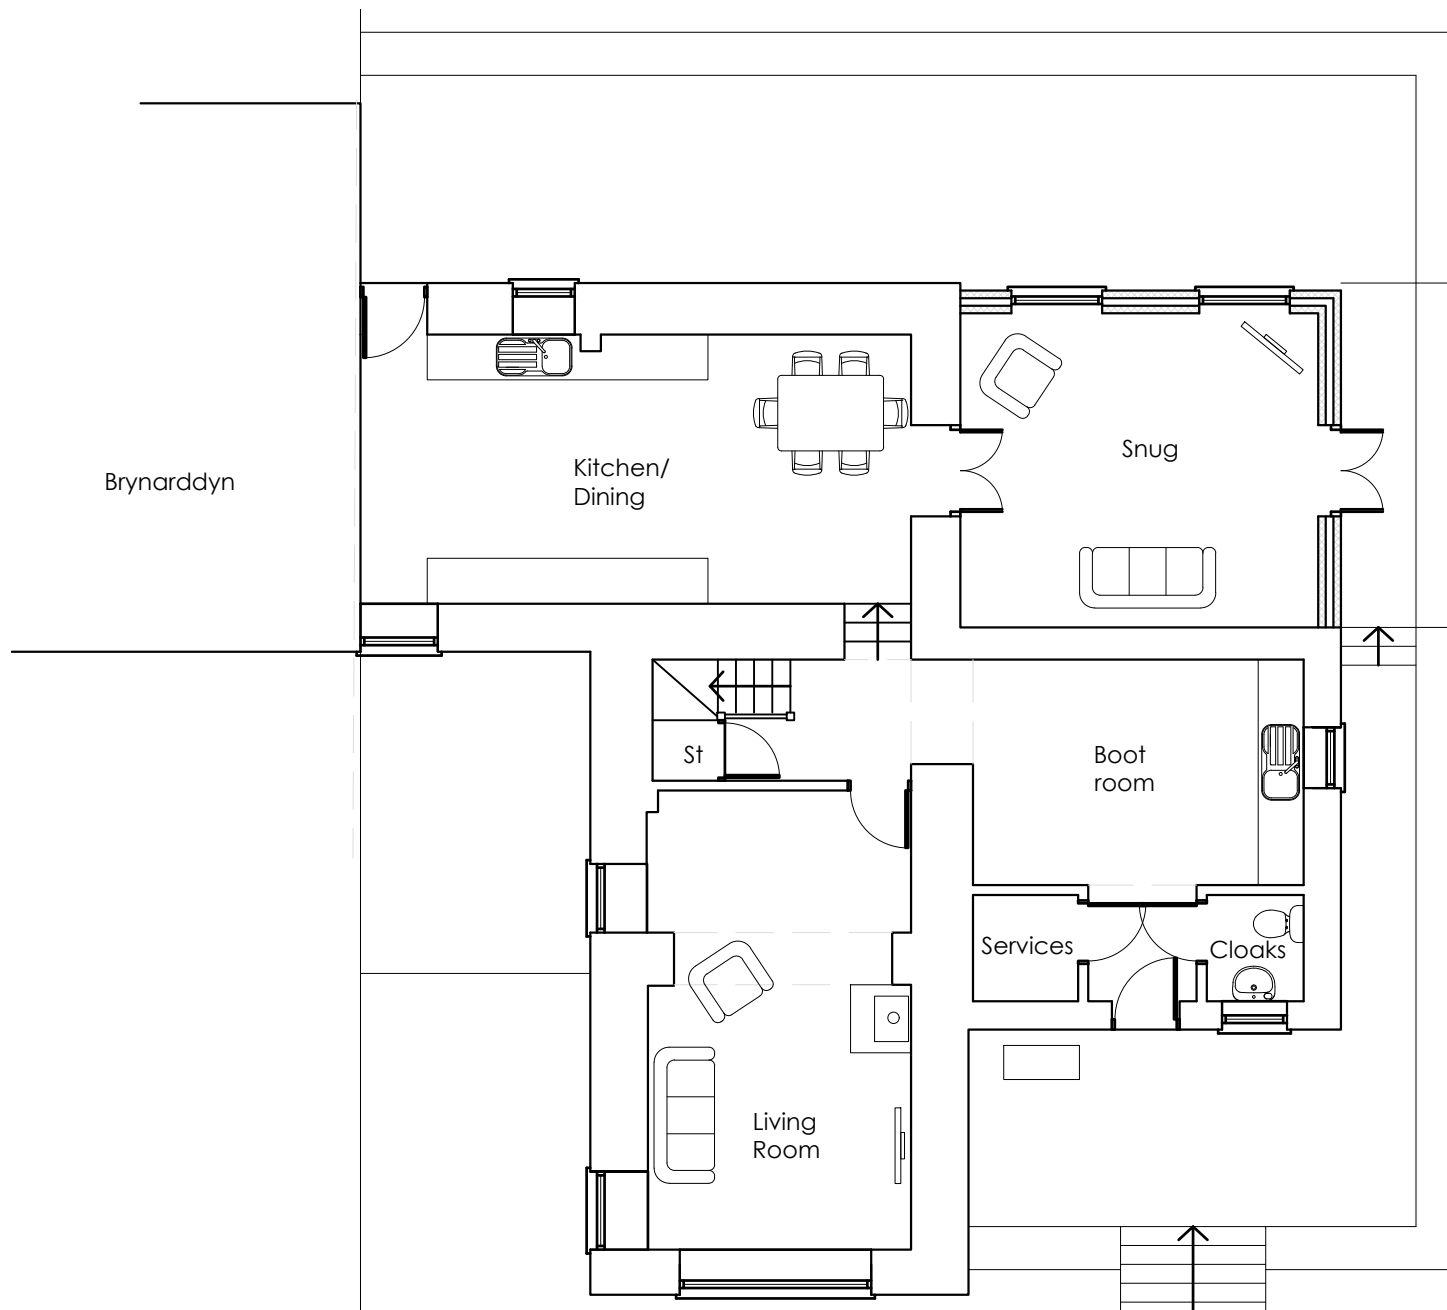

Proposed Ground Floor 1:100 @ A4

Arddyn Barn

Nantyr

Llangollen

LL207DH

Date - 19.02.2023

Rev A - Amended 25.03.2023 Drawing No 26-07- A