
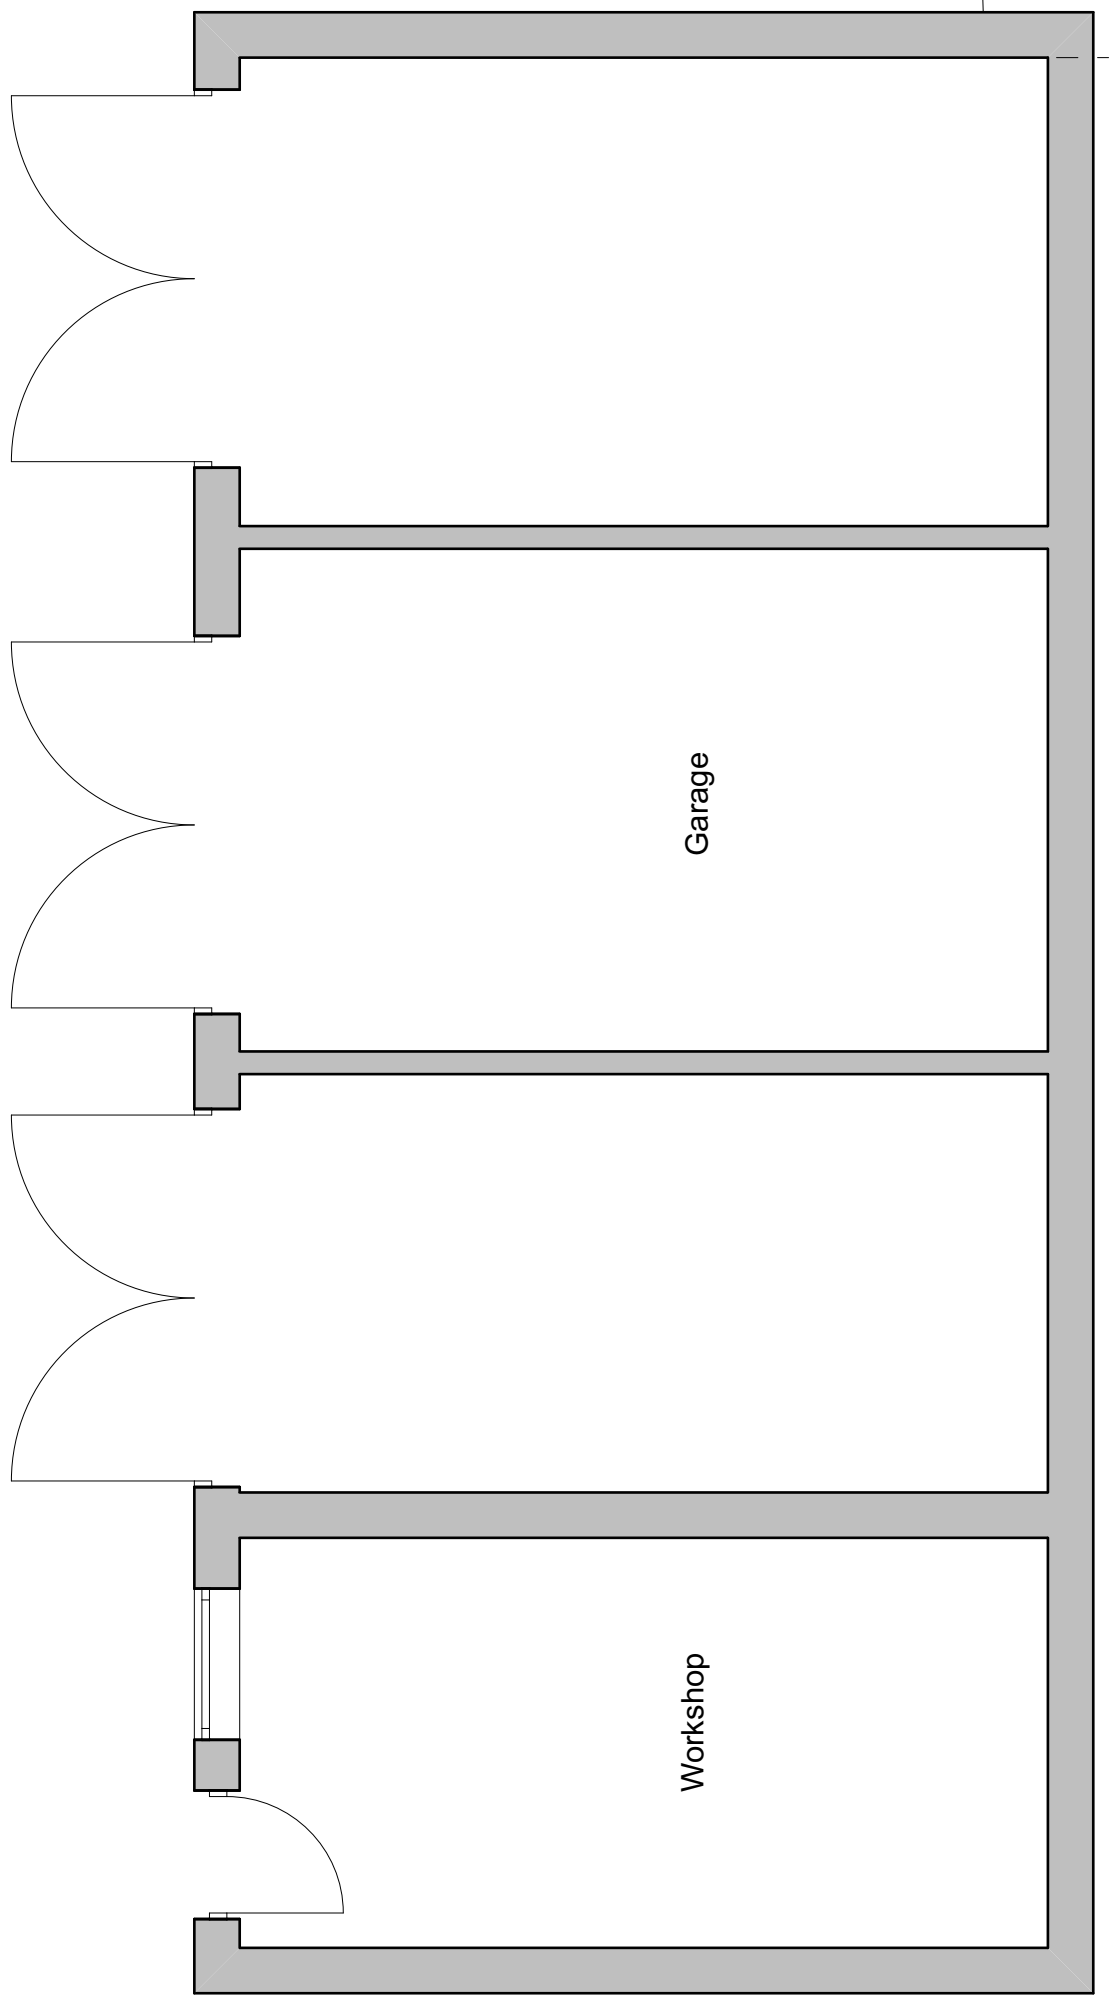


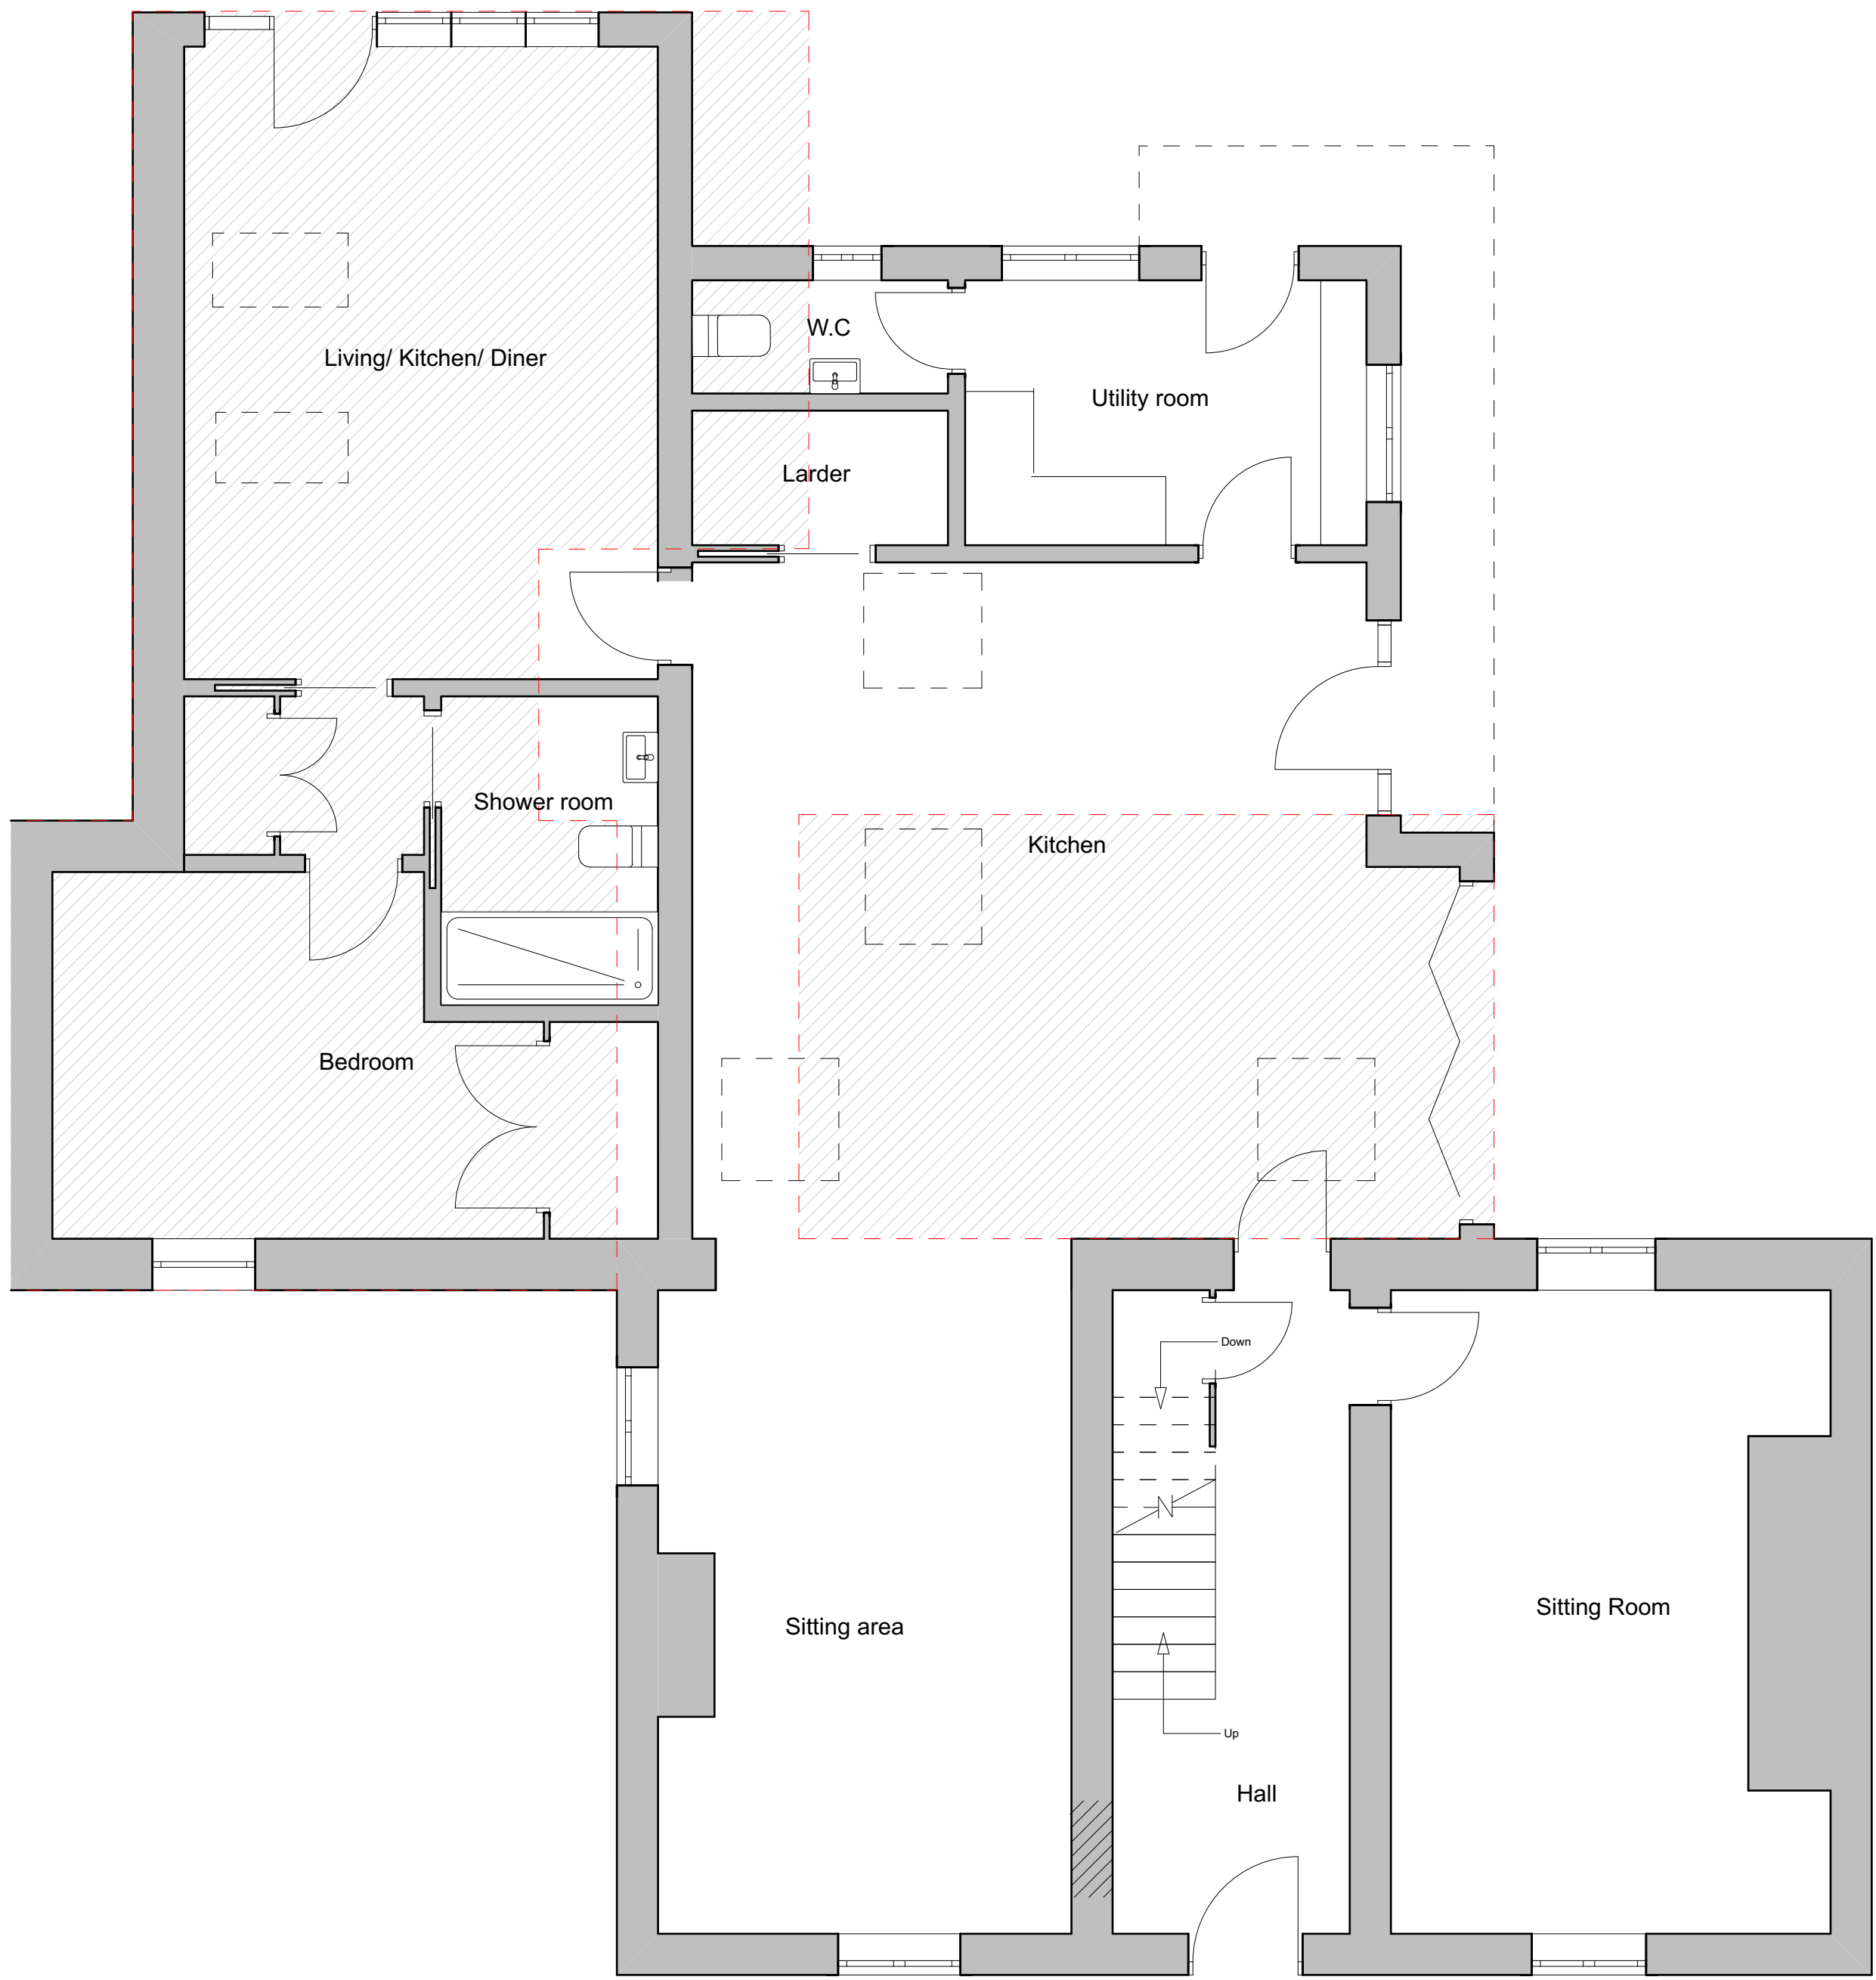

 Original footprint of kitchen extension & outbuildings

Shrewsbury Architectural

1 Woodfield Avenue, Shrewsbury, SY3 8HT
(0) 17432 660769
alex@shrewsburyarchitectural.co.uk
www.shrewsburyarchitectural.co.uk

Client	Shane Brennan		
Project	Ty Mawr Farmhouse		
Drawing	Proposed Plans v.5		
Scale	1:50 @ A1	Drawn by	Alex Long
Ref:	SB.01	No.	03