


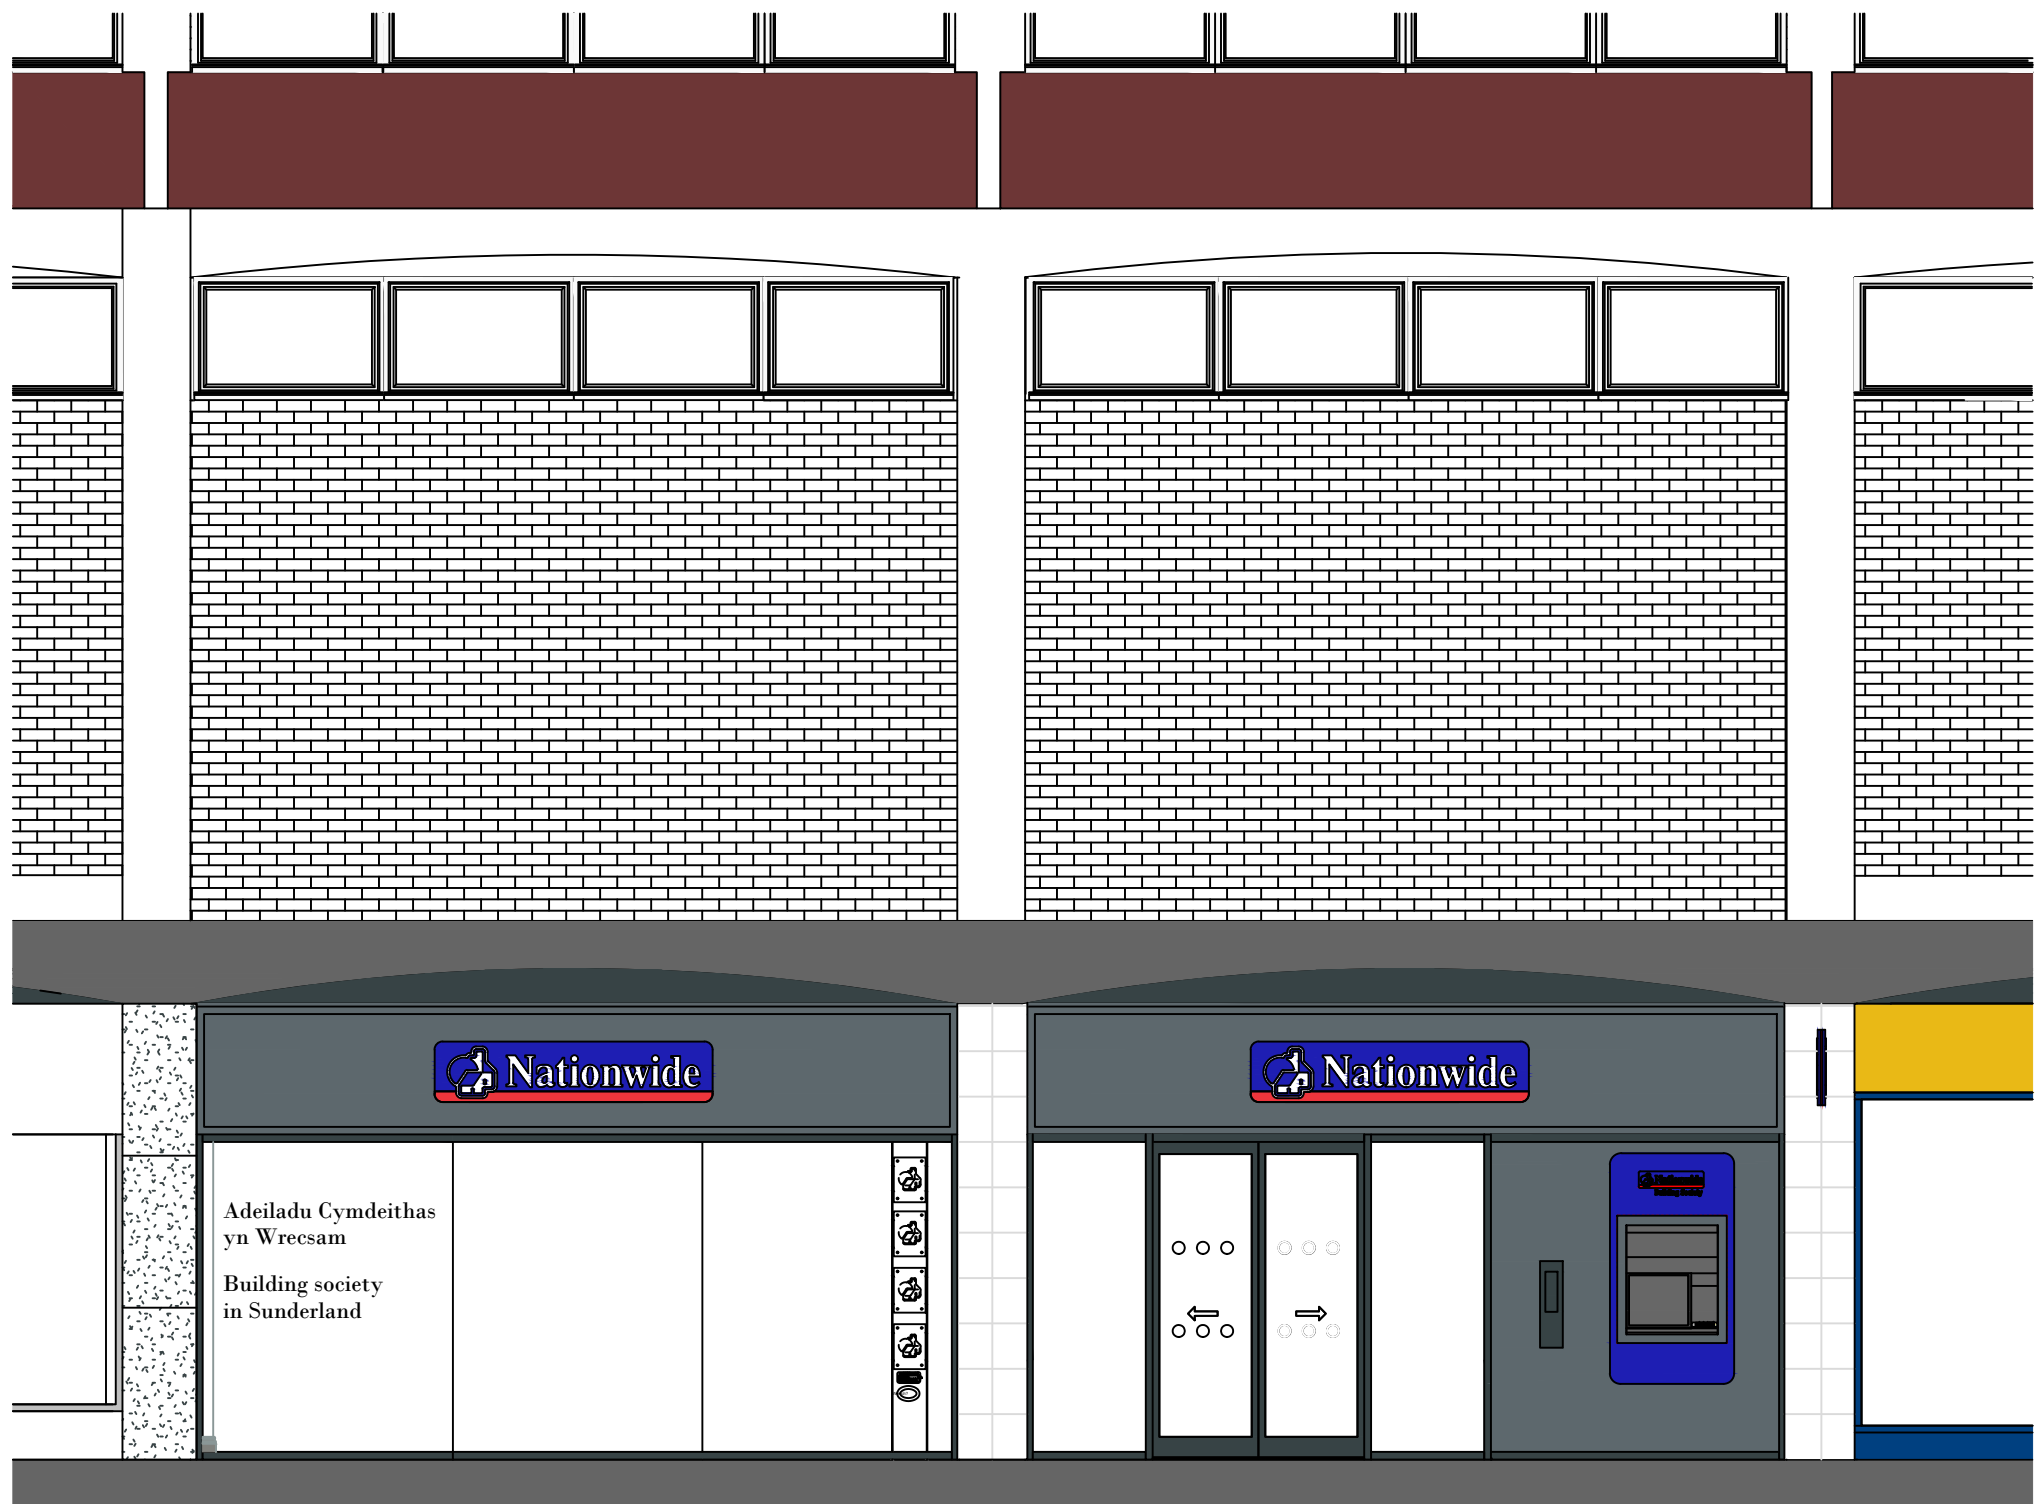

ALL DIMENSIONS MUST BE CHECKED ON SITE.
ONLY FIGURED DIMENSIONS ARE TO BE WORKED FROM.
DISCREPANCIES MUST BE REPORTED TO THE ARCHITECT BEFORE
PROCEEDING.

0 1 2 3 4 5 M
Scale - metres

ISG
ISG
Boleyn House,
St Augustines
Business Park,
Whitstable
Kent CT5 2QJ

© This drawing remains the Copyright of Four Architecture and Design and may not be reproduced in whole or in any part without prior written permission.

NOTE:
All proprietary goods and materials are to be fitted in accordance with manufacturer's instructions. Codes of Practise and British Standards. All dimensions to be verified by the Contractor on site. Do not scale drawings, work to figured dimensions only.

ALL REFERENCES SHOULD BE READ IN CONJUNCTION WITH THE MOST CURRENT NATIONWIDE DESIGN GUIDES.



WREXHAM (0711)
Brand Update

REVISIONS			DRAWING TYPE: EXISTING EXTERNAL ELEVATIONS	
BRANCH NAME & PREFIX: WREXHAM 21-23 Regent Street			STATUS: EXISTING	
SCALE @ A1: 1:50	SCALE @ A3: 1:100	DATE DRAWN: 05.07.2023	PROPERTY LOCATION CODE: WR11	DRAWING REF NO: EX.00.E1
DRAWN BY: MK	CHECKED BY & DATE: JNA	JOB REF:	REV. /	