


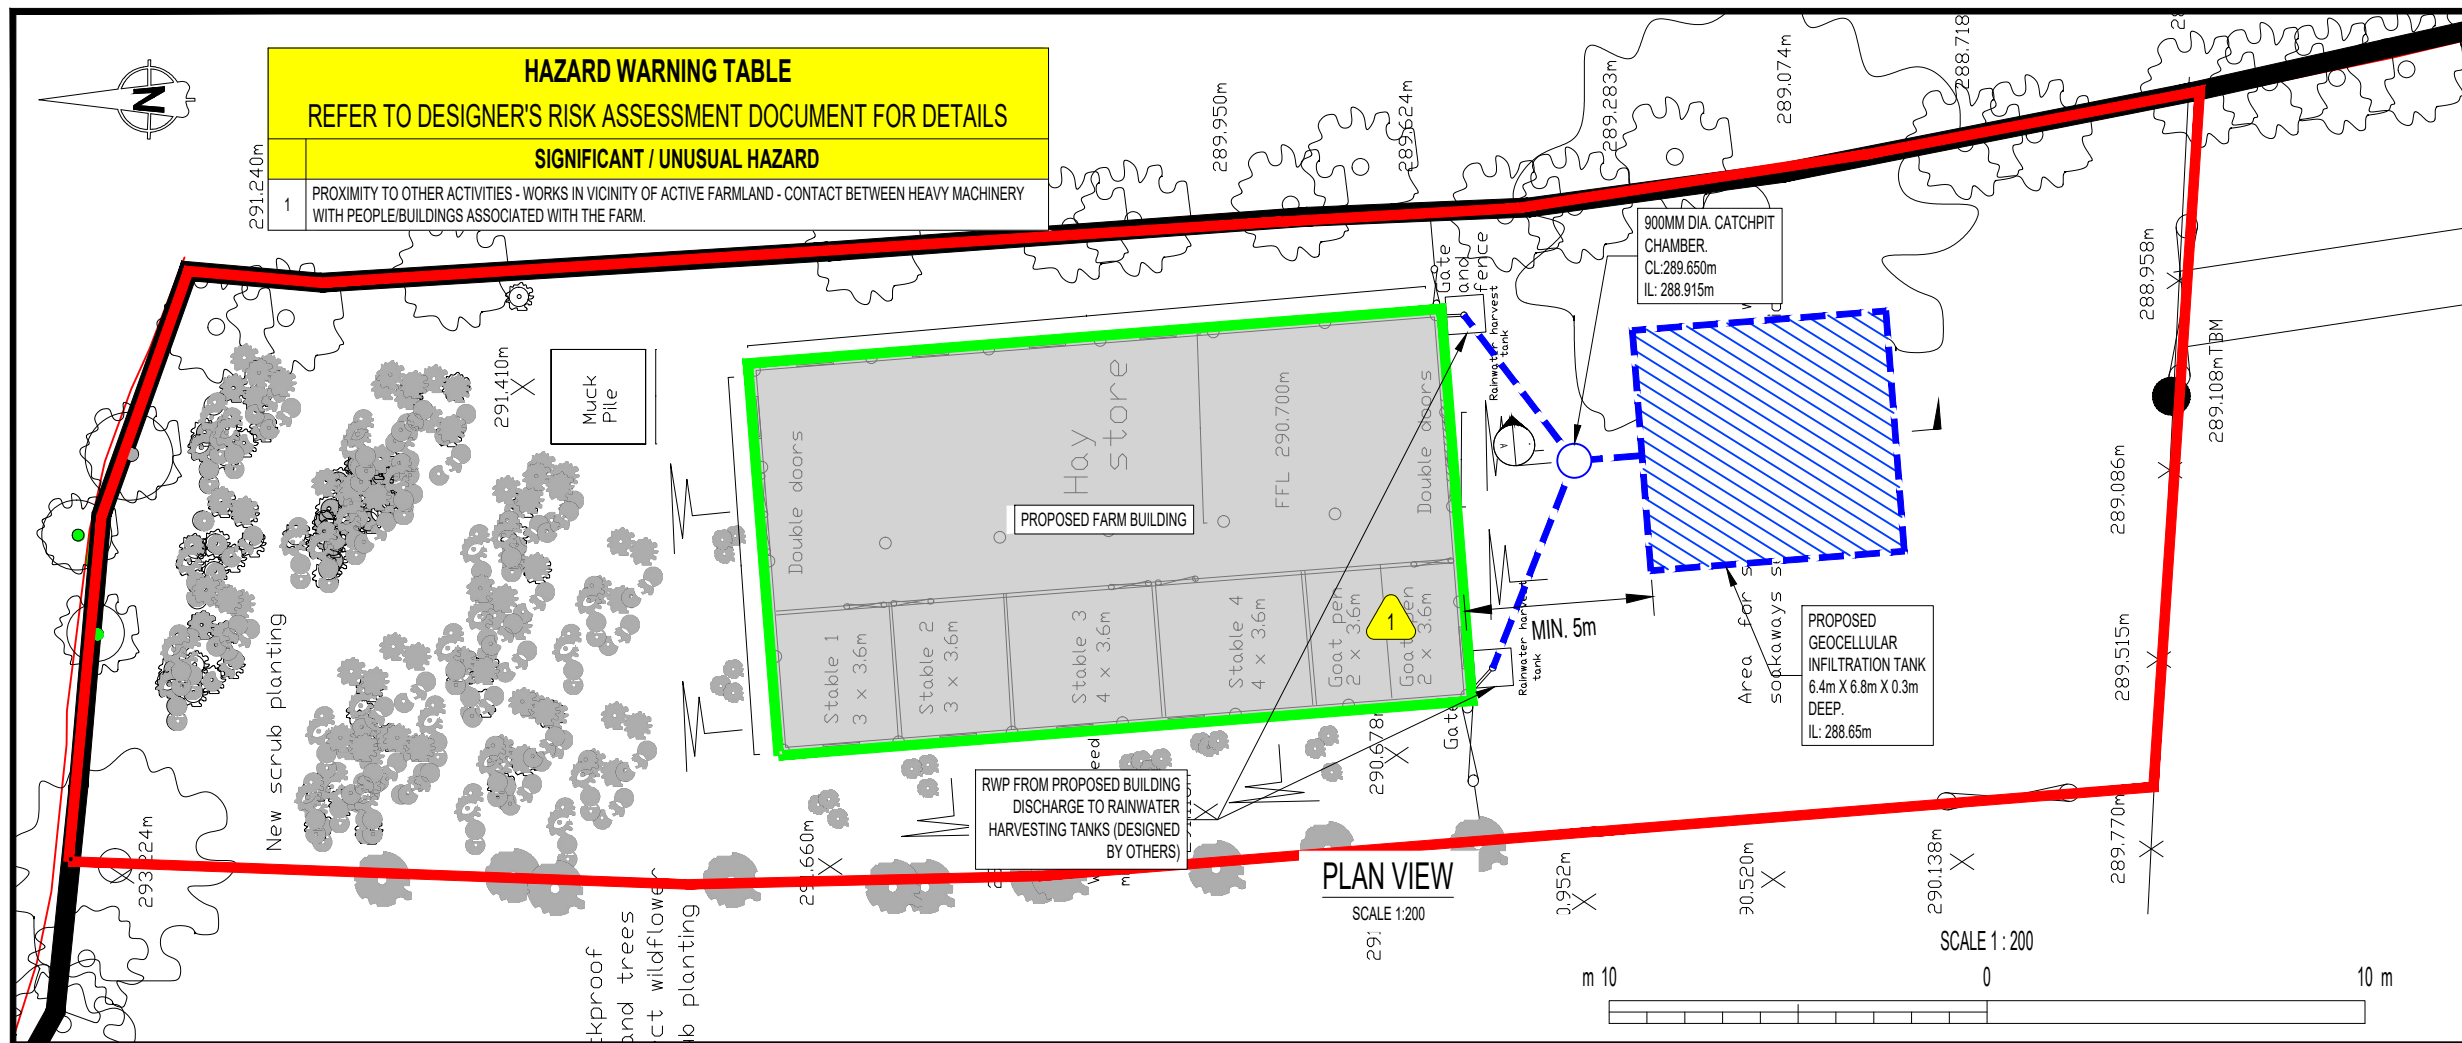

- NOTES**
- ALL DIMENSIONS IN MILLIMETRES AND ALL LEVELS IN METRES ABOVE ORDNANCE DATUM UNLESS SHOWN OTHERWISE.
 - THIS DESIGN IS PROPOSED ON THE BASIS OF CLIENT BRIEF, SPECIFICATIONS, BEST PRACTICE AND RISK REDUCTION / ELIMINATION. THE DESIGNER MUST BE CONSULTED ON ANY PROPOSED CHANGES, BEFORE THEY ARE CONSIDERED FOR IMPLEMENTATION.
 - ALL WORK TO BE CARRIED OUT IN ACCORDANCE WITH CESWI 7 (CIVIL ENGINEERING SPECIFICATION FOR THE WATER INDUSTRY (7TH EDITION)). THE CONTRACTOR SHALL CHECK AND CONFIRM THE POSITION OF ALL SERVICES PRIOR TO EXCAVATION.

- KEY**
- PROPOSED SURFACE WATER DRAIN
 - SITE BOUNDARY
 - PROPOSED ROOF AREA
 - PROPOSED SURFACE WATER CHAMBER
 - PROPOSED GEOCELLULAR SOAKAWAY
 - AREA OF RESIDUAL EXTRAORDINARY / UNEXPECTED HAZARD. SEE DESIGNER'S RISK ASSESSMENT.
- SITE LOCATION**
- GRIP REFERENCE: 327215, 353323
SITE ADDRESS: SWALLOWS NEST, BRYMBO ROAD, BWLCHGWYN, LL11 5UA

REFERENCE CALCULATIONS
15424-230913-SW DRAINAGE DESIGN

CAUTION: THE MANAGEMENT AND DESIGN OF ANY AND ALL TEMPORARY WORKS REQUIRED TO EXECUTE THIS DESIGN ARE THE RESPONSIBILITY OF THE CONTRACTOR.

R01	27-09-2023	FIRST ISSUE	GE	AR	NJ
REV	DATE	DESCRIPTION	ORIG	CHK	APP

CLIENT

LOUISE DUFF

PRINCIPAL DESIGNER

TBC

Waterco
Waterco Ltd., Eden Court,
Lon Parcwr Business Park, Ruthin LL15 1NJ
tel (+44) 1824 702220
www.waterco.co.uk

SCHEME

BRYMBO ROAD, BWLCHGWYN

TITLE

**SURFACE WATER DRAINAGE SYSTEM - PLAN
VIEW AND SECTION**

ORIGINATOR G EVANS	CHECKER A RUSSELL	APPROVER N JONES
-----------------------	----------------------	---------------------

STATUS

APPROVAL

SCALE / SHEET SIZE AS SHOWN / A3	REV R01
-------------------------------------	------------

DRAWING NO.
15424-2000

