


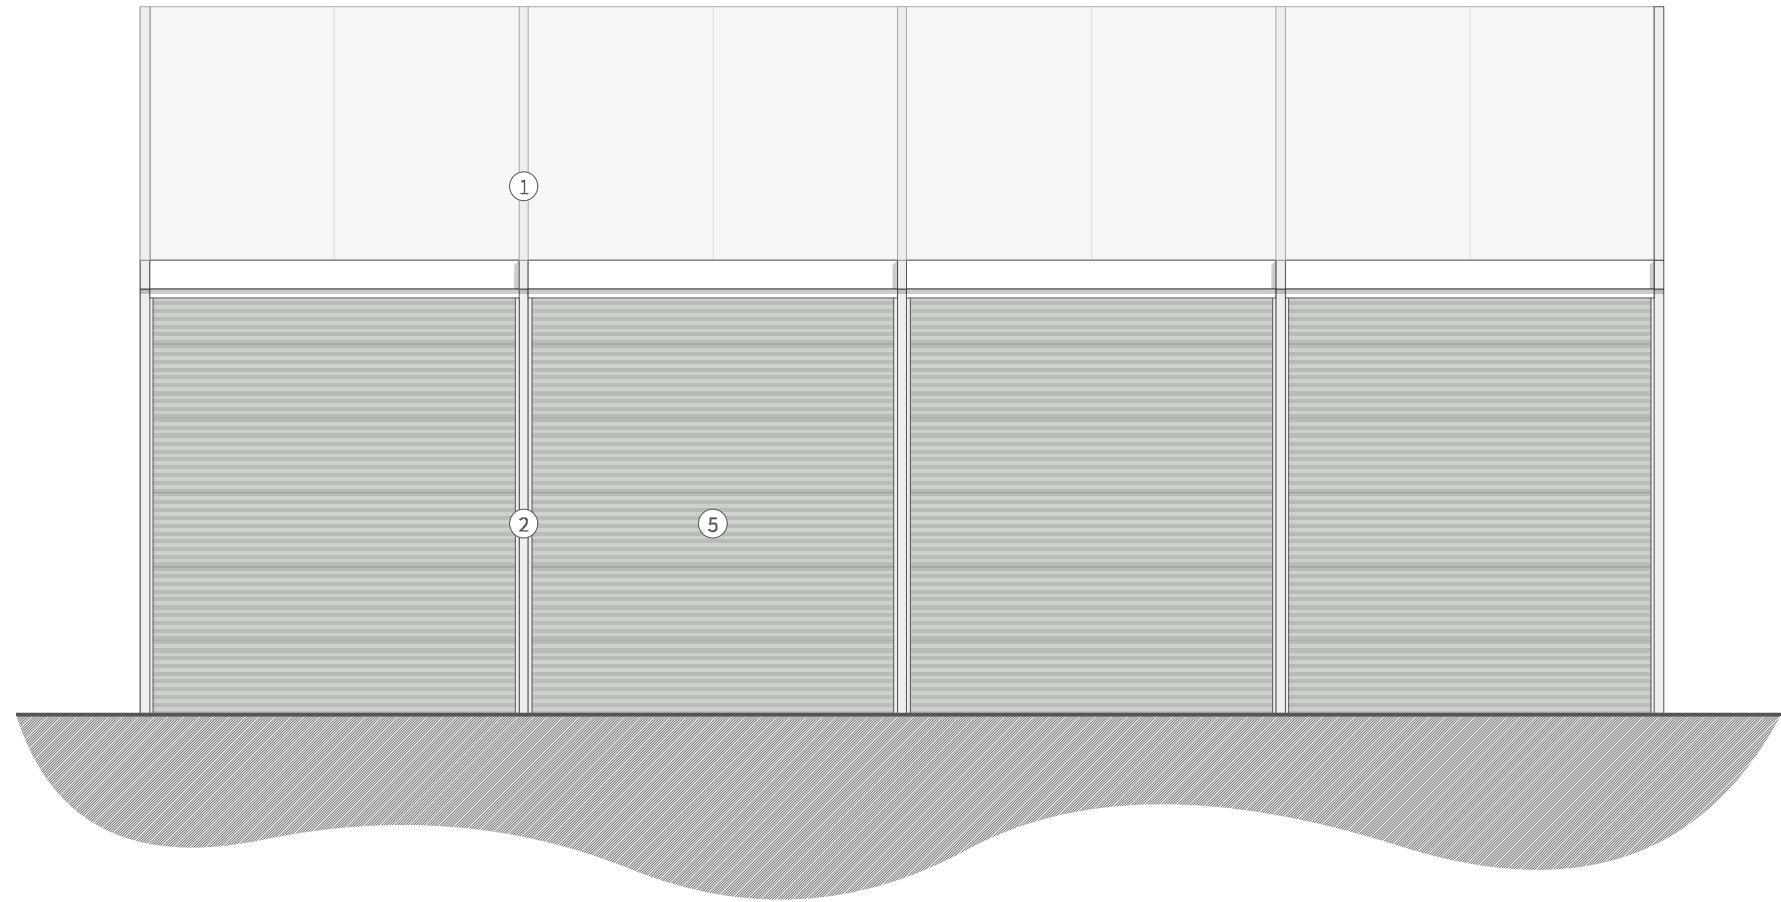


Building B - Elevation D


Material Key

- 1. PVC Coated Fabric
- 2. Composite Insulated Panel
- 3. Metal Access Door
- 4. Rollershutter Goods Door
- 5. Galvanised Frame

Key Plan

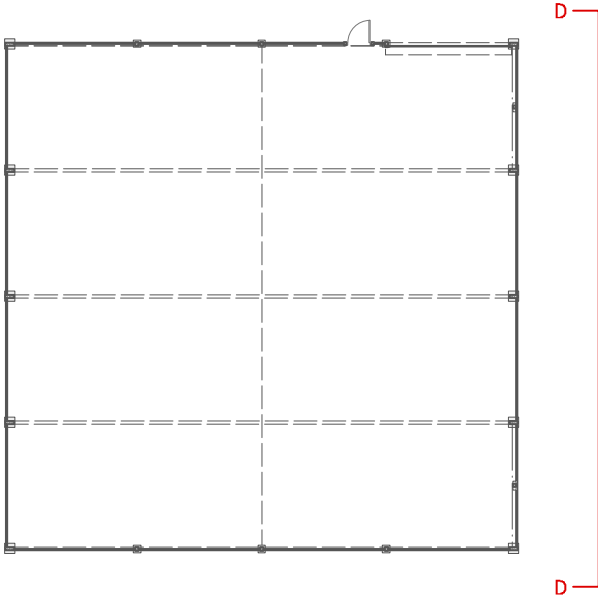

Rev	Date	Notes	Name
-	-	-	-

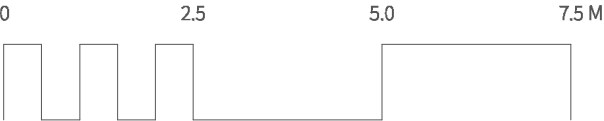

DROME

ARCHITECTS

Manchester
M3 5JZ
Liverpool
L3 5PF

T 0151 709 2897
T @drome-arch
E mail@drome-architects.com
W www.drome-architects.com

Project:	E424 Maelor Works
Client:	Clover & Thomas Investments Ltd
Drawing Title:	Proposed Building B - Elevation D
Drawing no:	E424-203
Status:	RIBA Stage 3 - Statutory approval
Scale:	1:100@ A3
Date:	22.08.2023
Issue:	Unrevised
Drawn:	Chris Hatter