



Refer to Drawing:

8. Details and locations of existing services are based on the Topographical Survey and Utility Records received from Third Parties and Service Providers respectively, and should be considered indicative and approximate only. The existing services shown on drawings may not be exhaustive. The Contractor shall use Trial Pits and other approved methods to accurately locate and verify the positions and depths of all existing services before commencement of works on site.

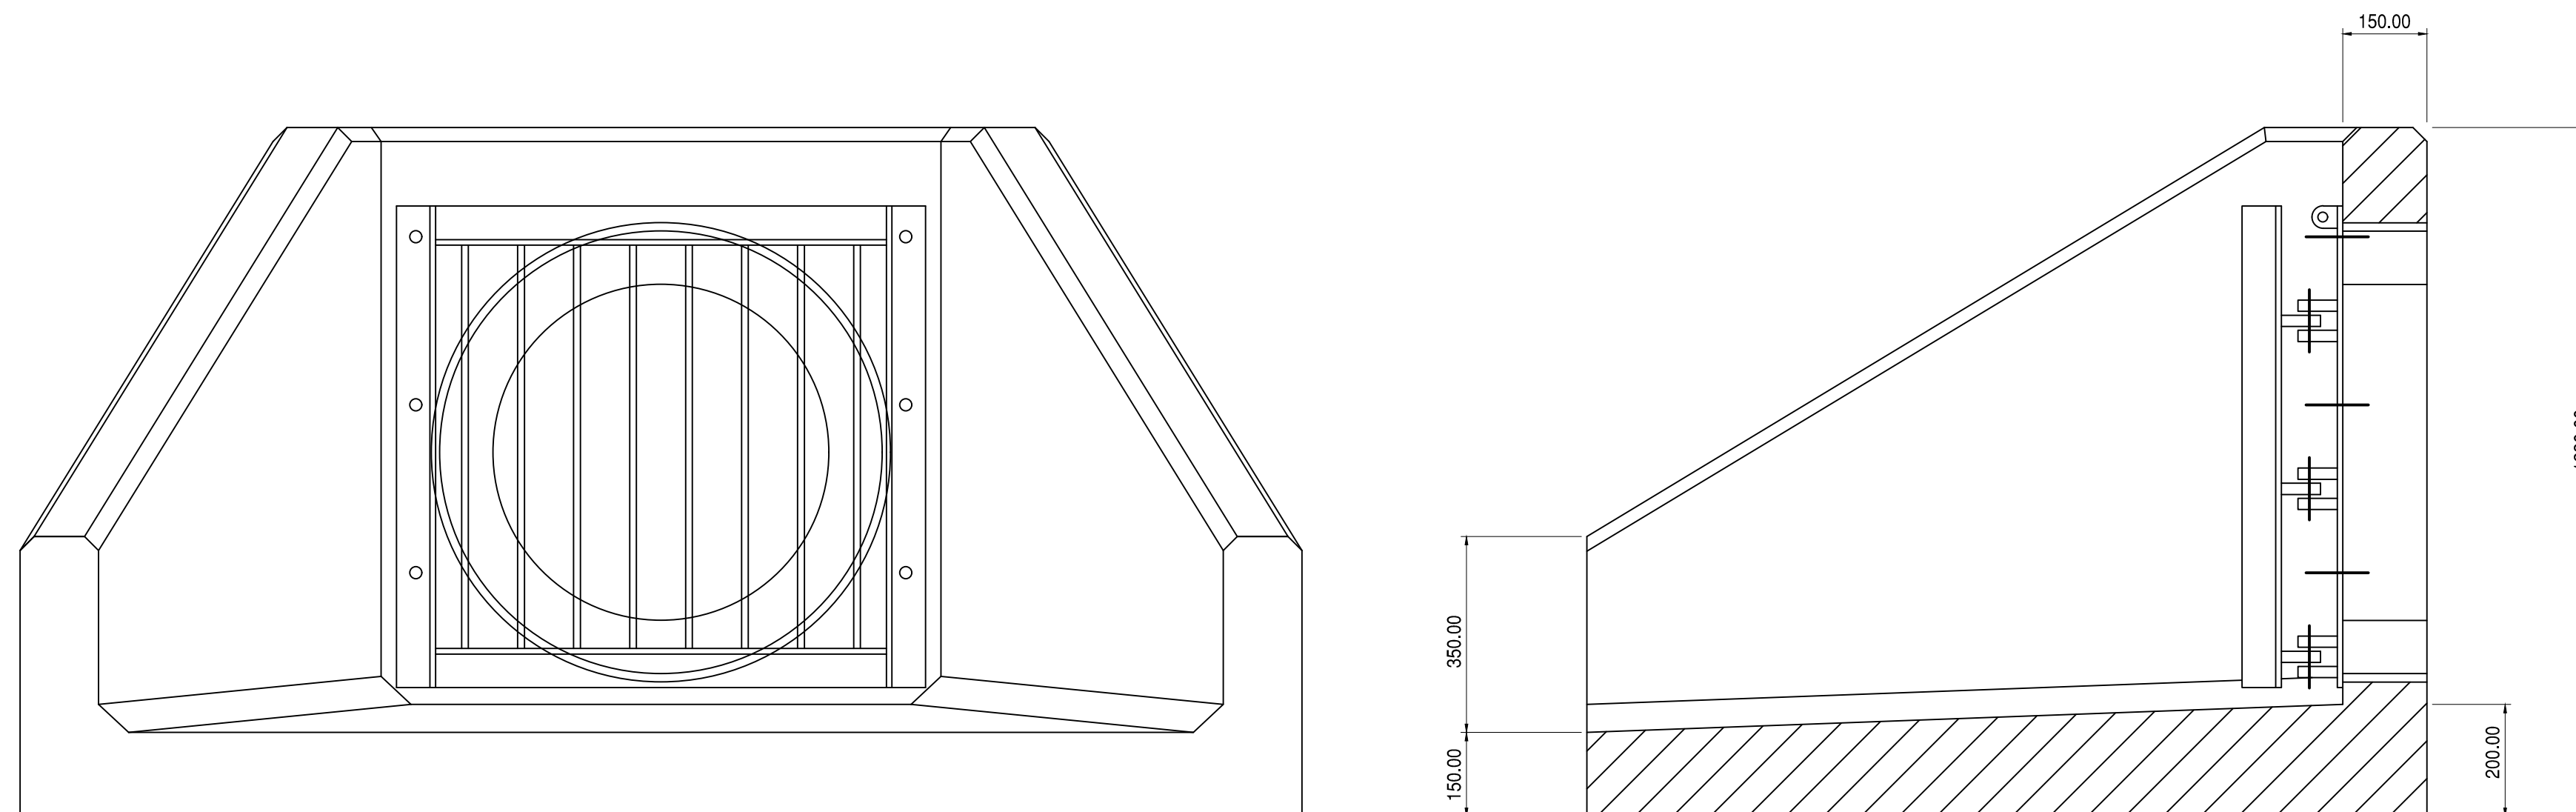

Scale 1:20

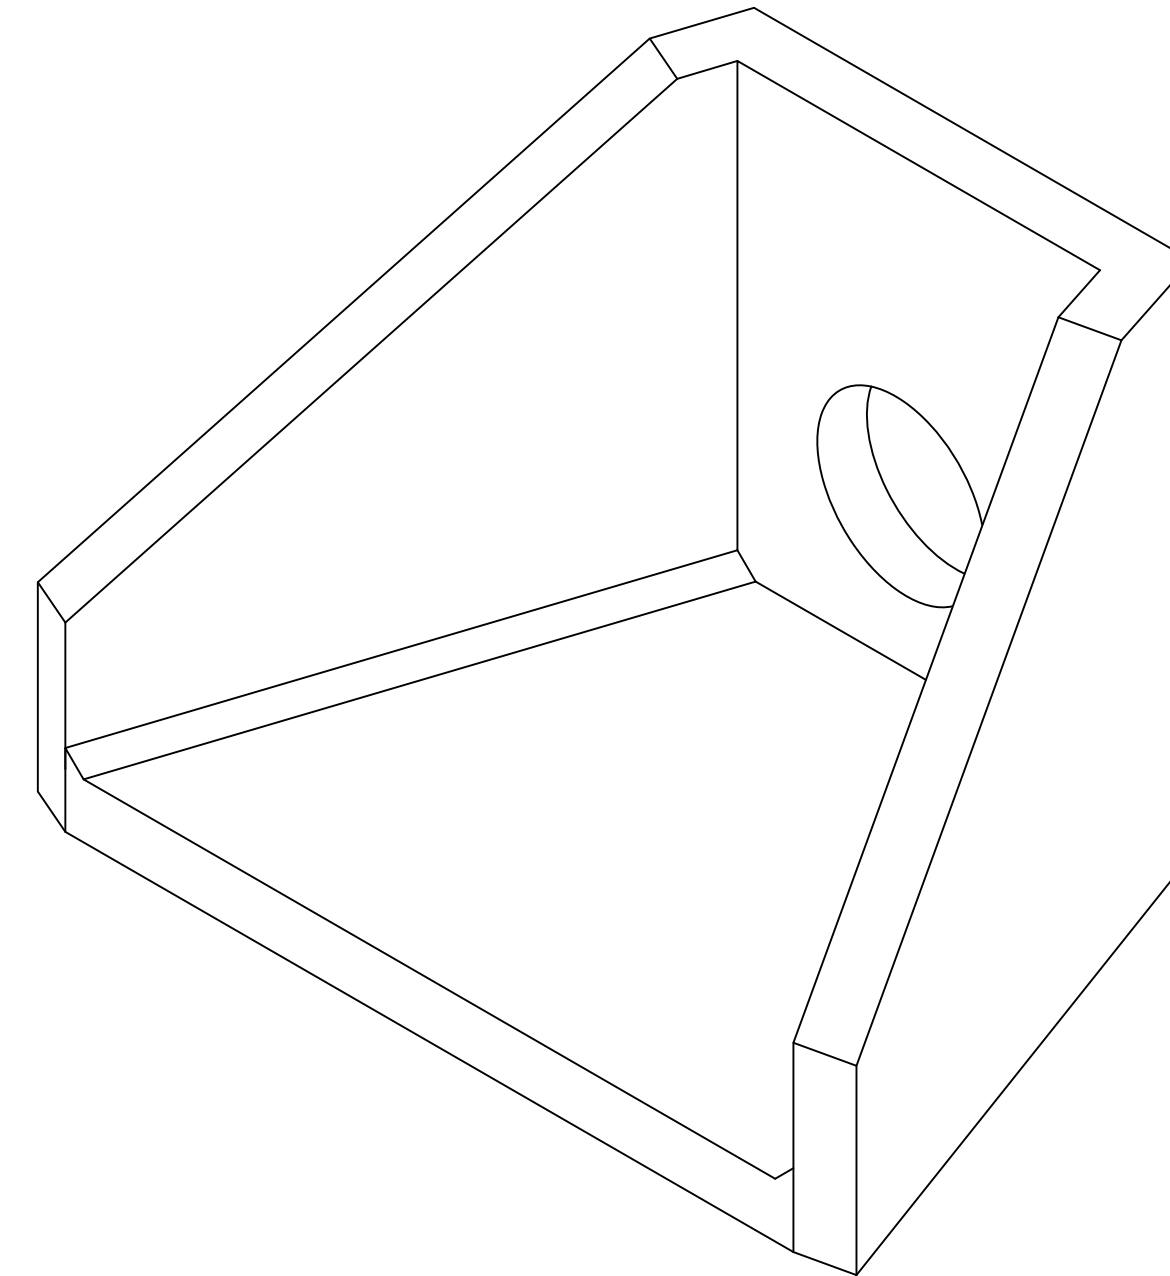

C:\Users\Valentin.Azoula\OneDrive\BIM Server - Shared\Projects\300-01 Bridgeway Centre, Wetherham\BIM Drawings\Working\DWG\DWG-BIM-ERD-ZZ-ER-C-0004 P02 - DRAINAGE DETAILS 2 OF 3.dwg