




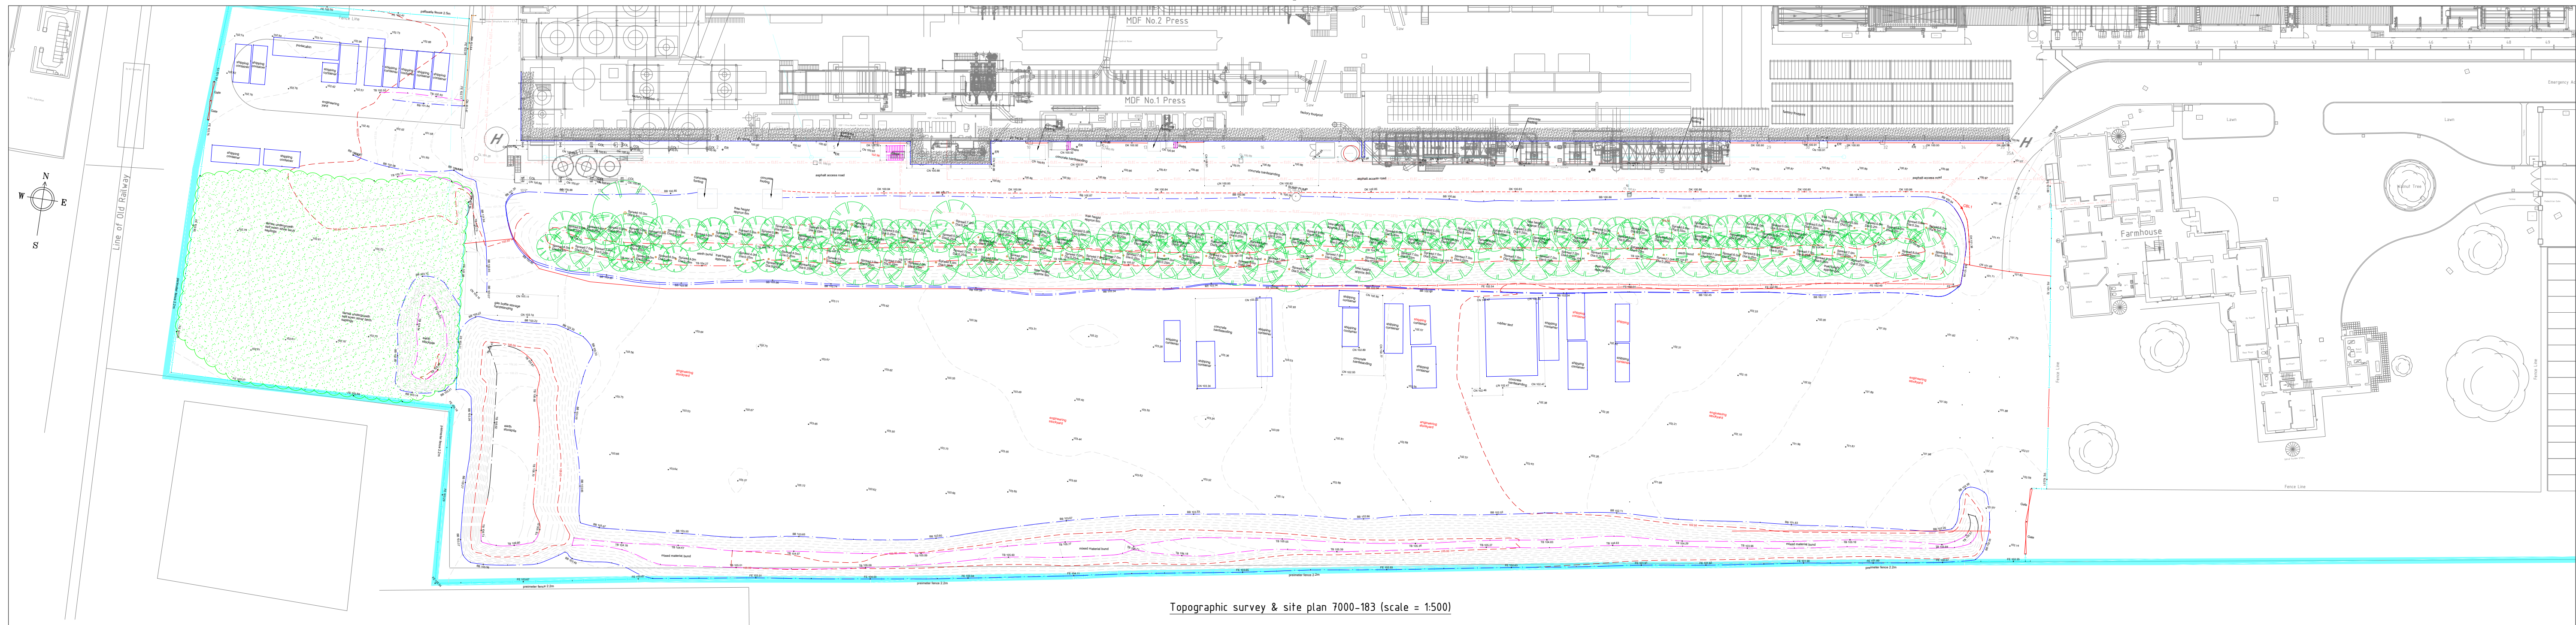


Topographic survey & site plan 7000-183 (scale = 1:500)

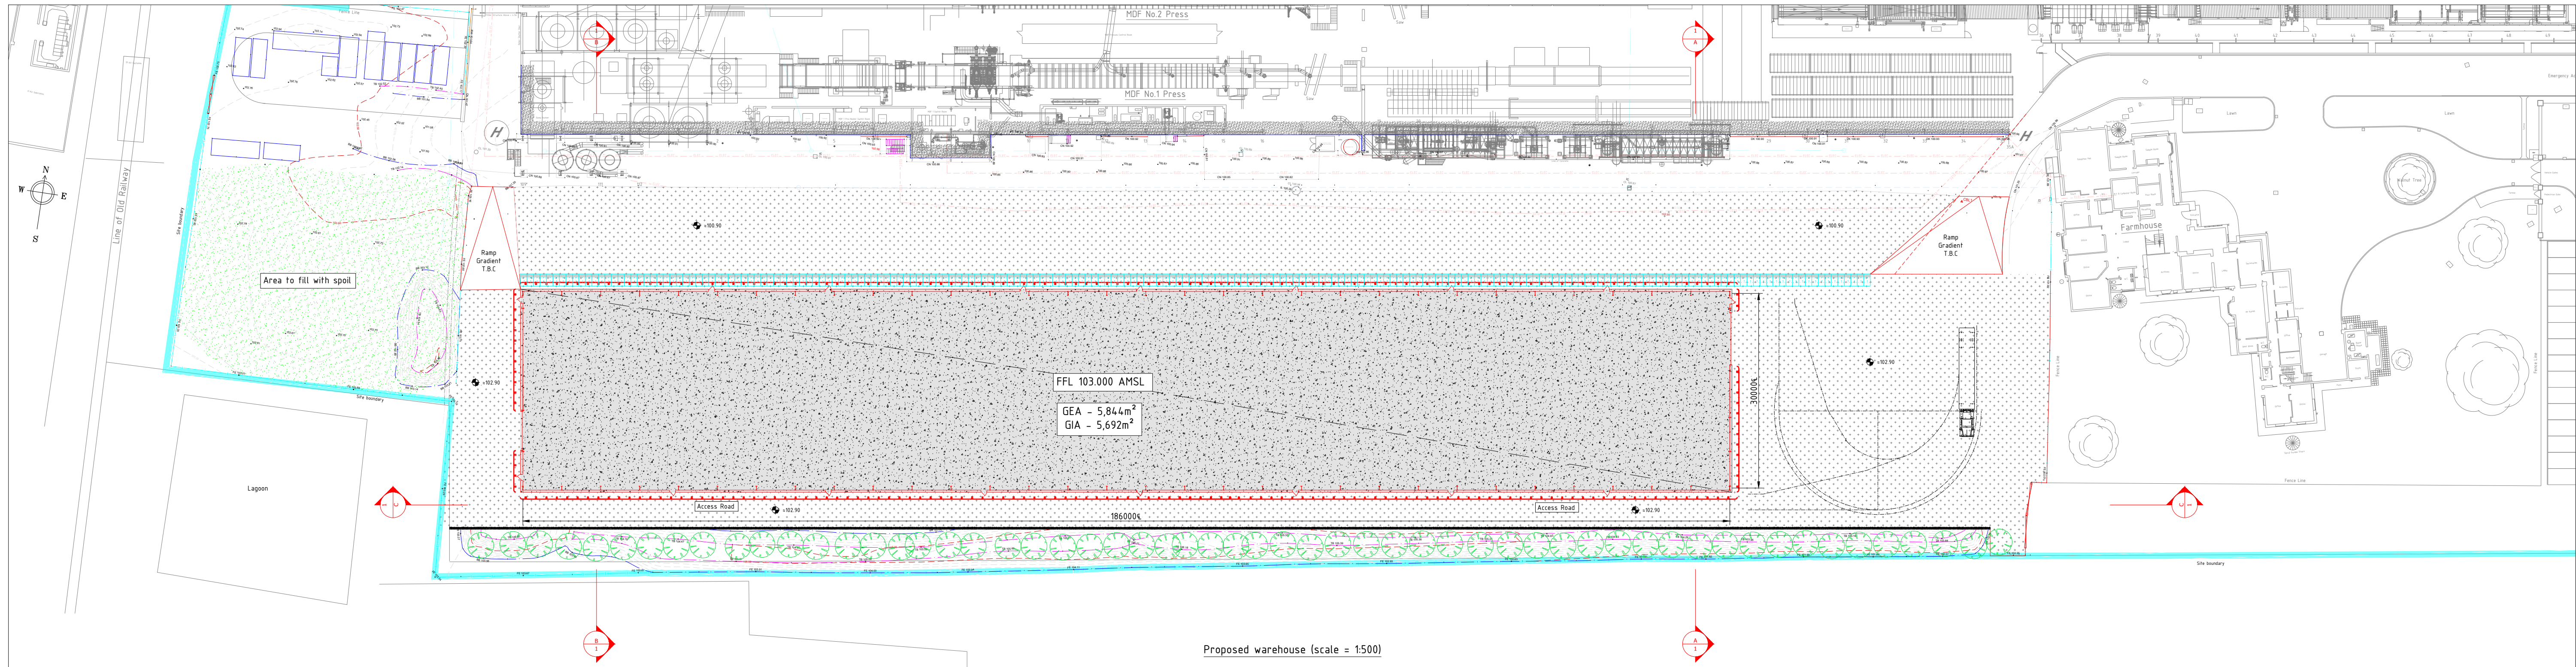


Proposed warehouse (scale = 1:500)

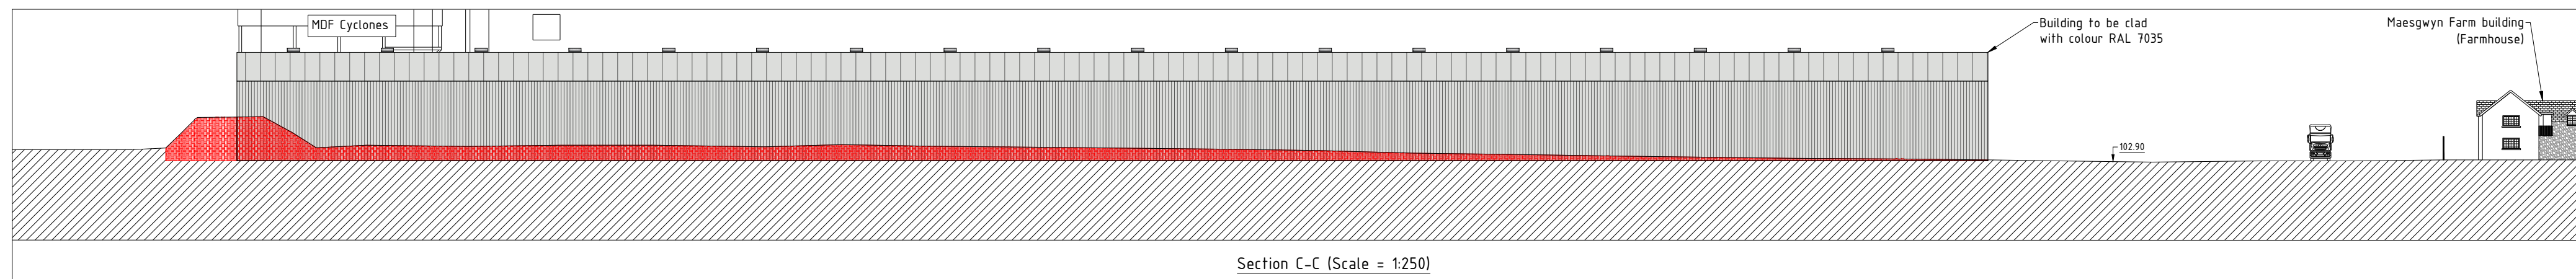

Section C-C (Scale = 1:250)

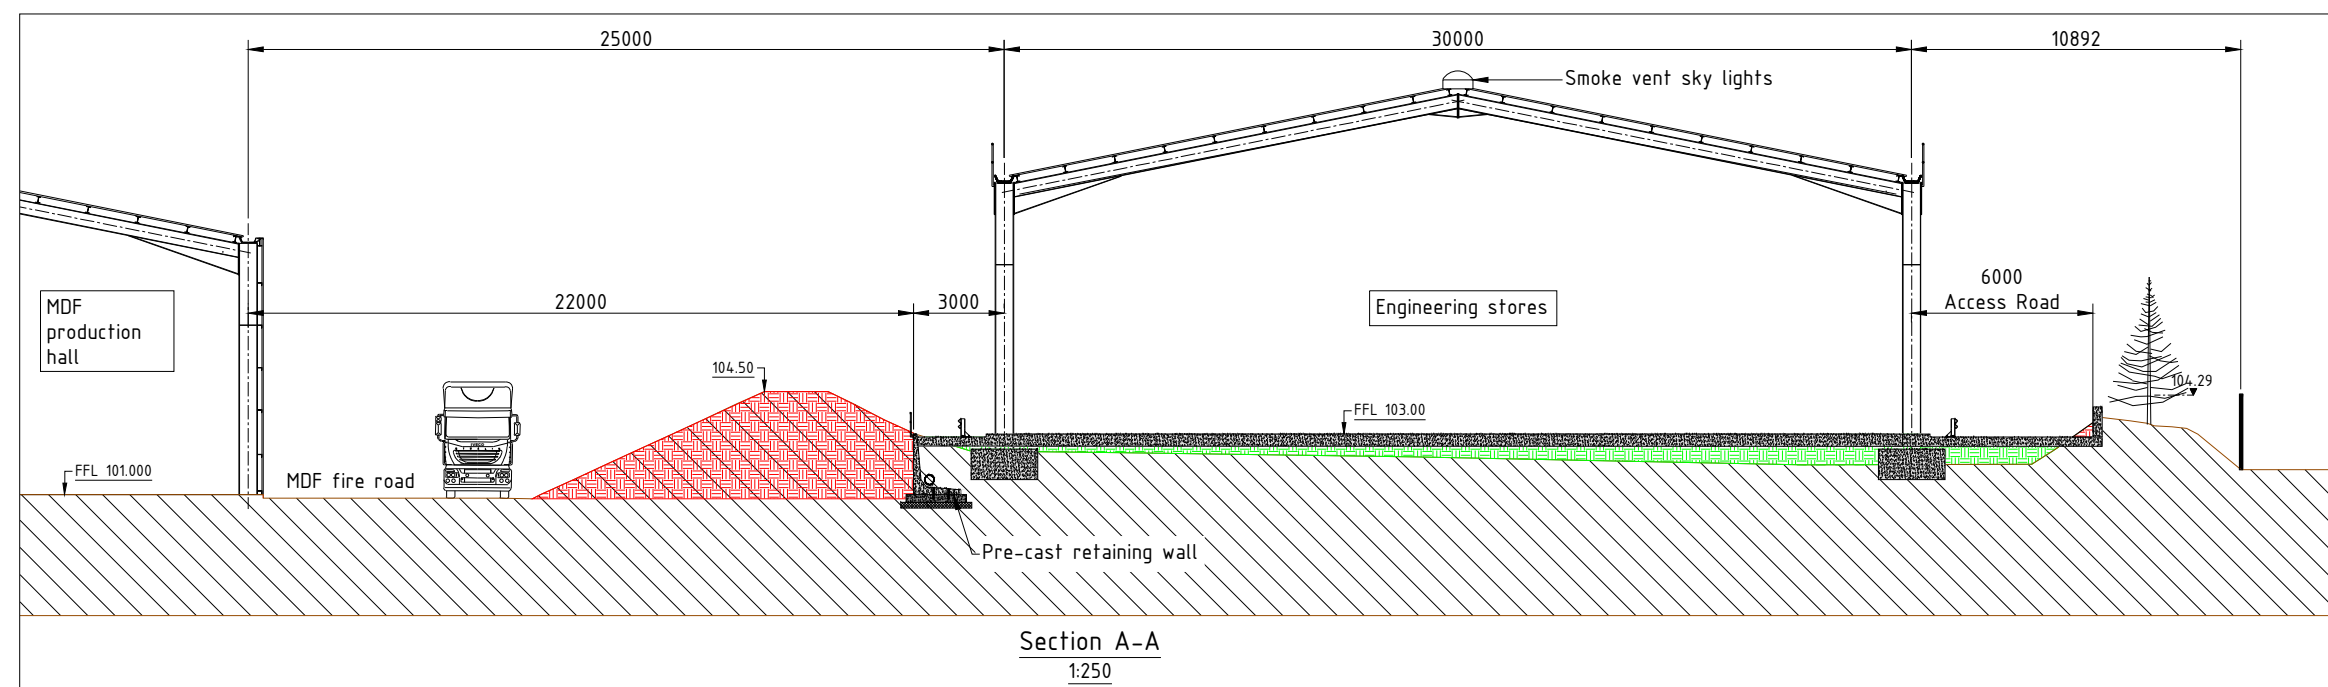

Section A-A  
1:250

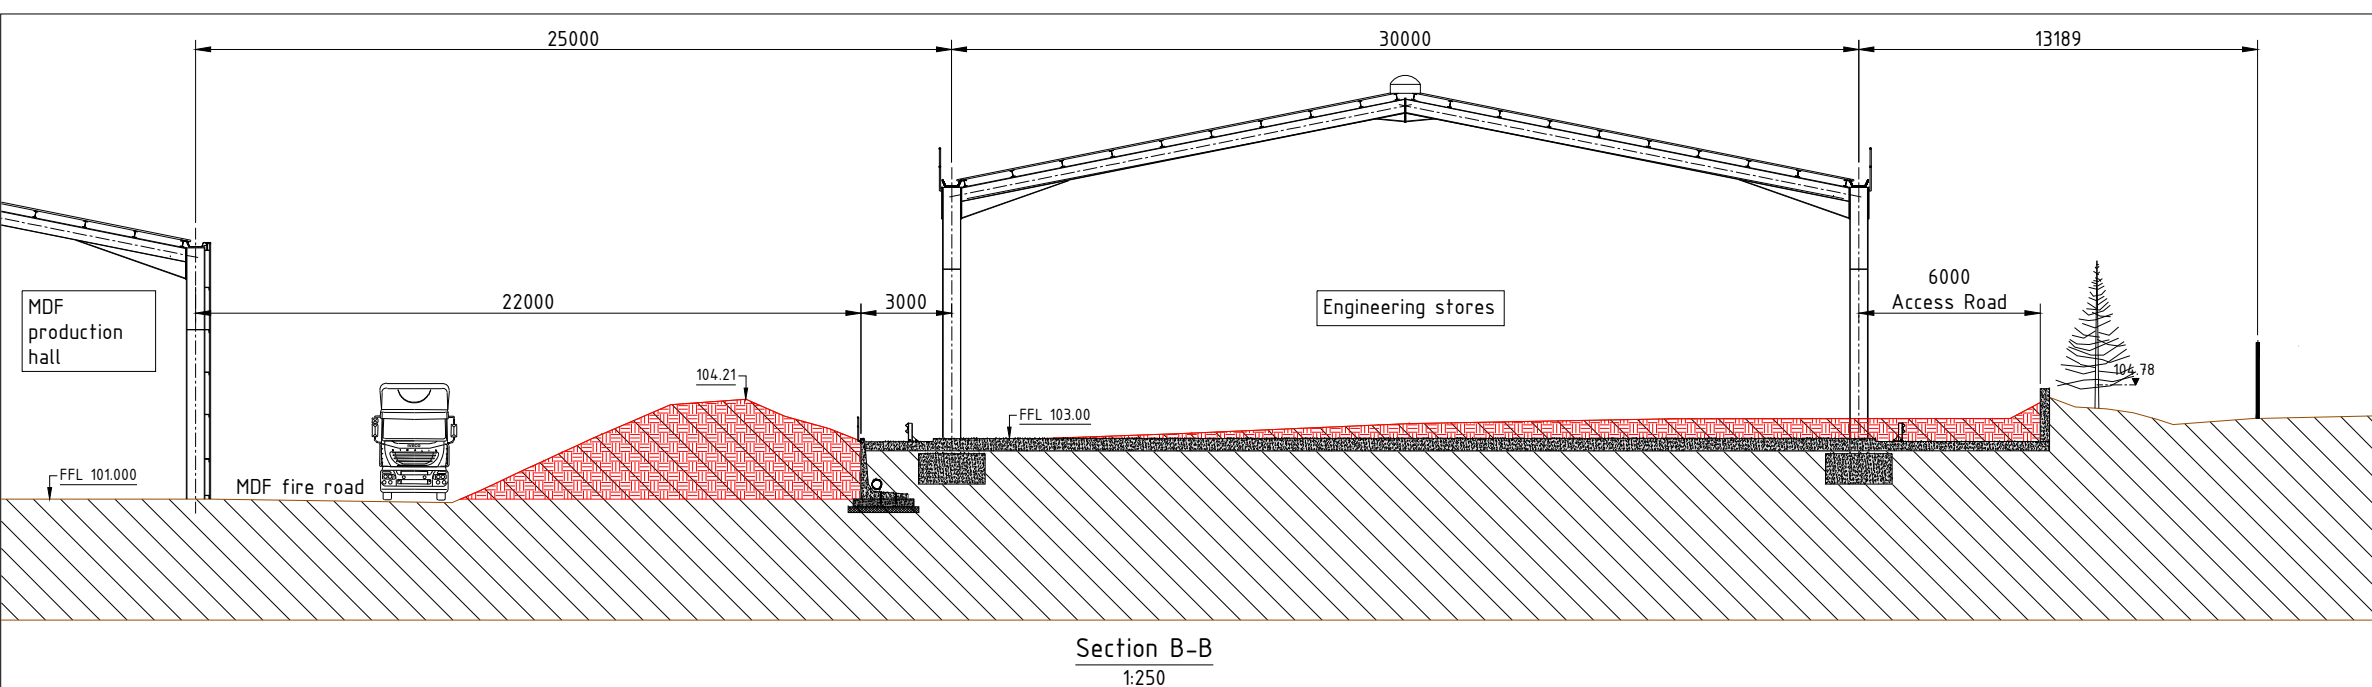

Section B-B  
1:250

- Legend :
- Made ground - specification to be confirmed (6,519m³)
  - Warehouse concrete slab (5,844m³)
  - Spoil (Estimated cut 14,225m³)
  - Fill

|                               |  |               |  |  |  |
|-------------------------------|--|---------------|--|--|--|
| KRONSPAN STATUS<br>24.06.2022 |  |               |  |  |  |
| STATUS:                       |  | KRONSPAN 2022 |  |  |  |
| KRONSPAN 2022                 |  | KRONSPAN 2022 |  |  |  |
| KRONSPAN 2022                 |  | KRONSPAN 2022 |  |  |  |
|                               |  |               |  |  |  |