


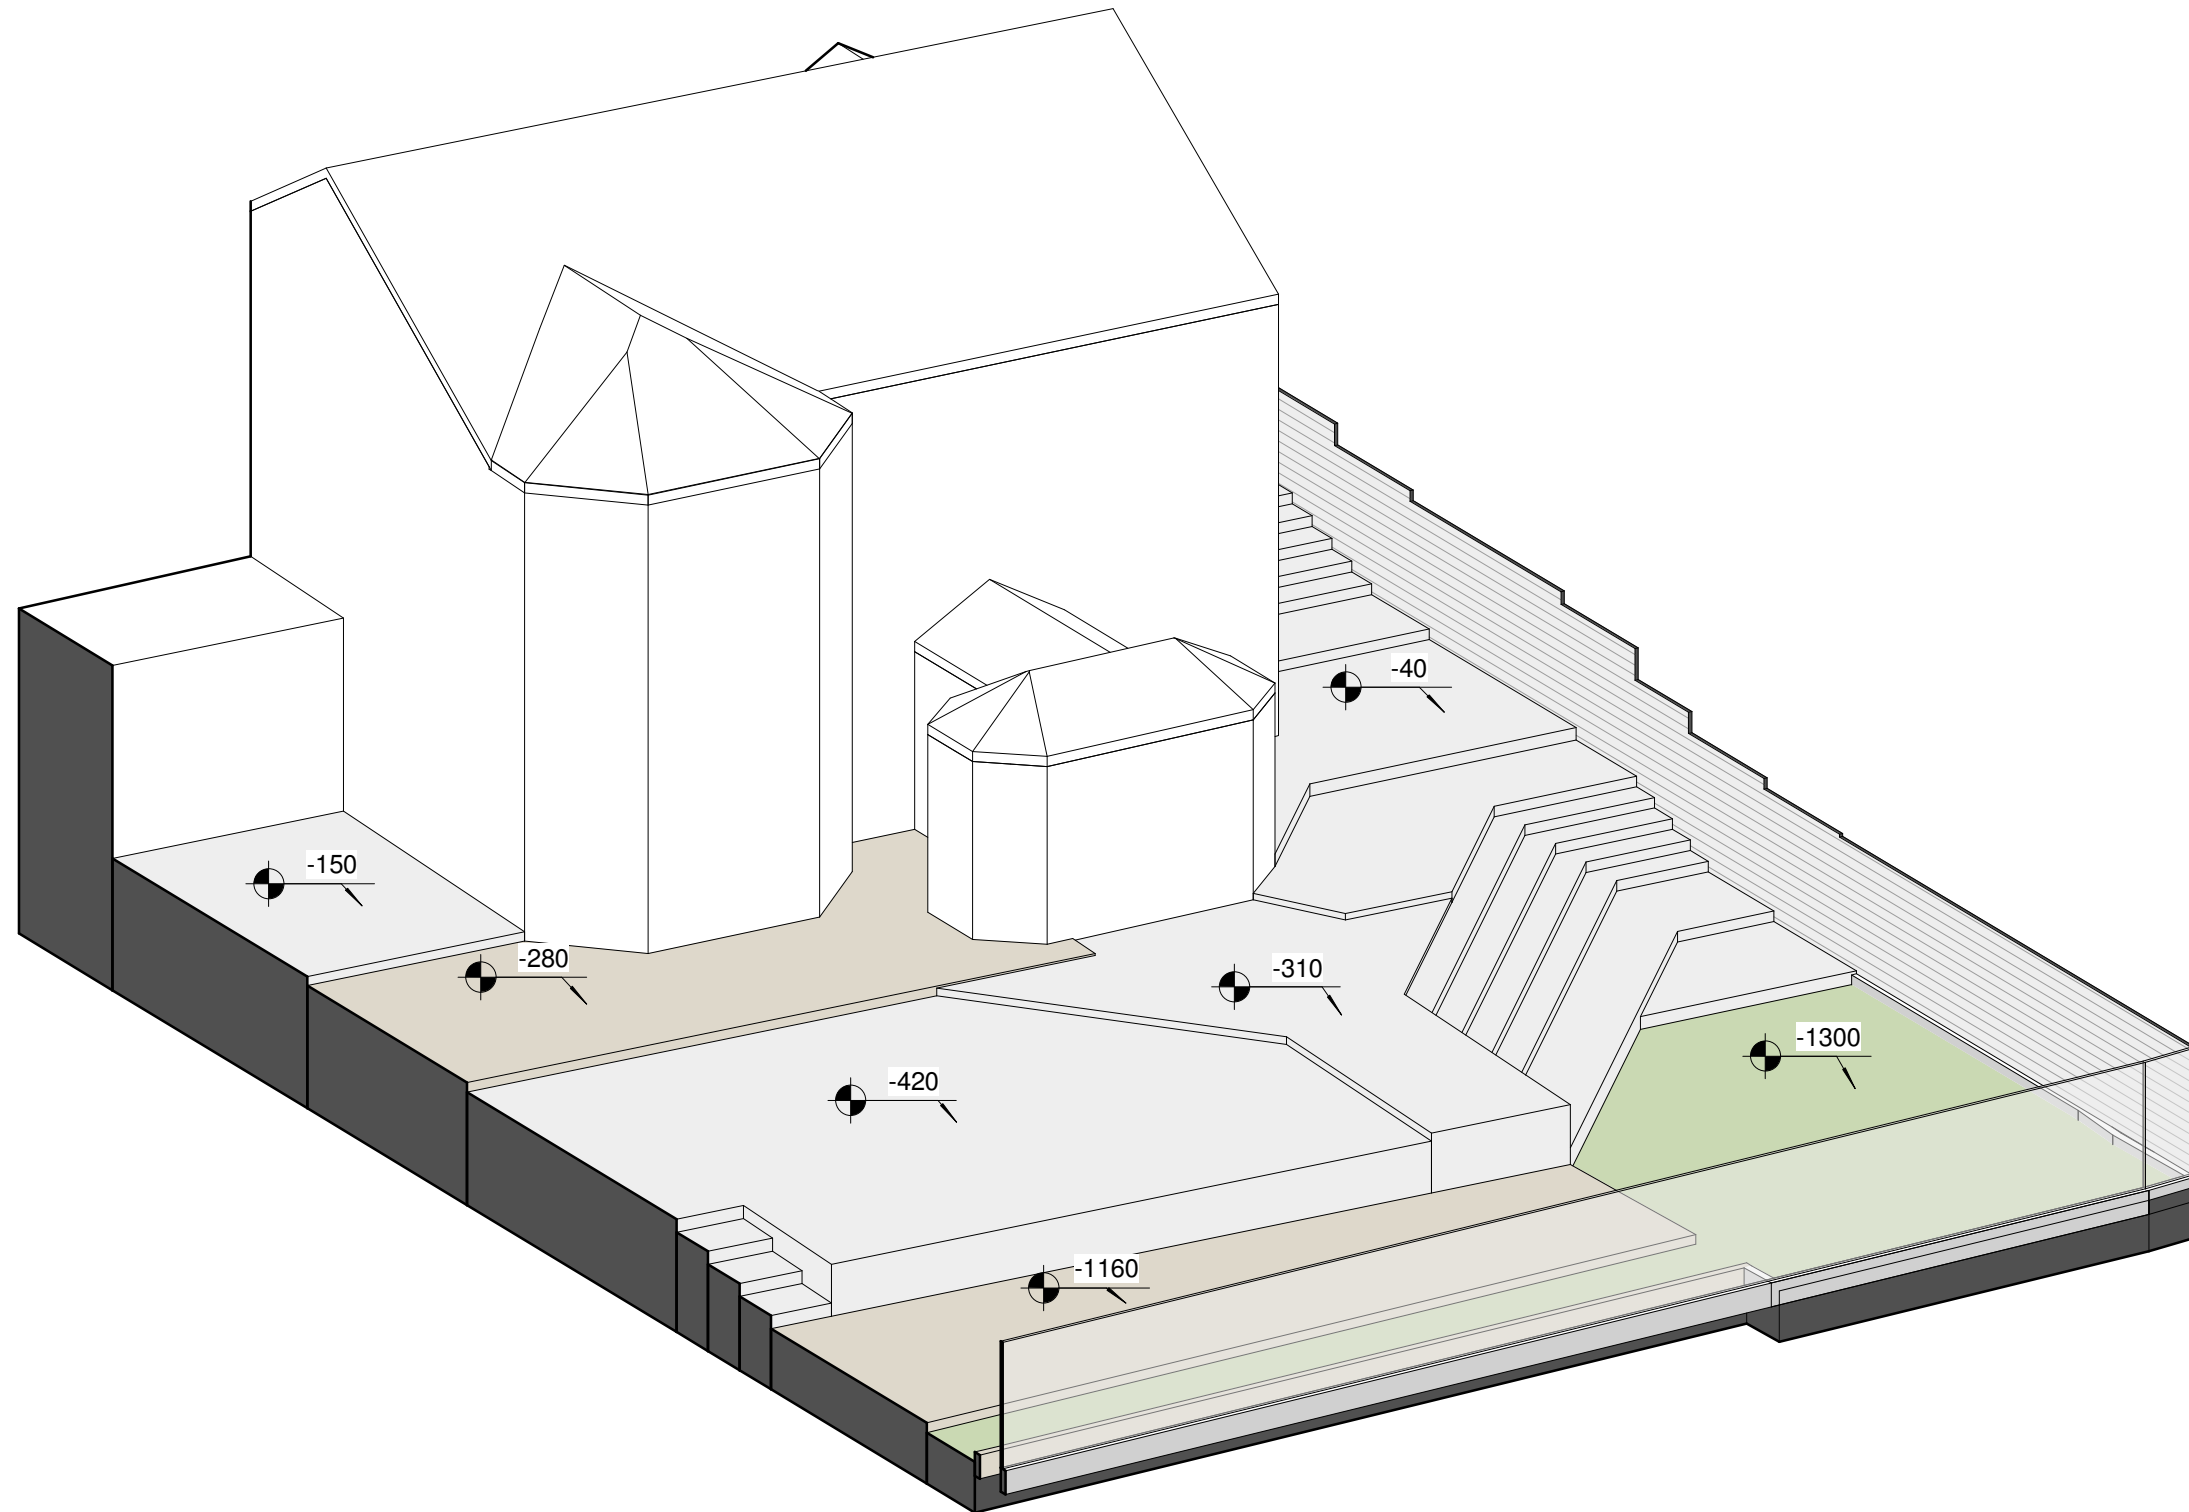

ARKIFY LTD.
36 Plas Tirion, Nant Parc,
Johnstown, Wrexham LL14 1UR
07543968690
geraint@arkify.uk
www.arkify.uk

Project: High Ridge, Oak Alyn Court		
Title: Proposed 3d View		
Scale @ A3:	Author: Author	Date: 05/30/23
Project Ref: 23-28	Drawing No: A600	Designer