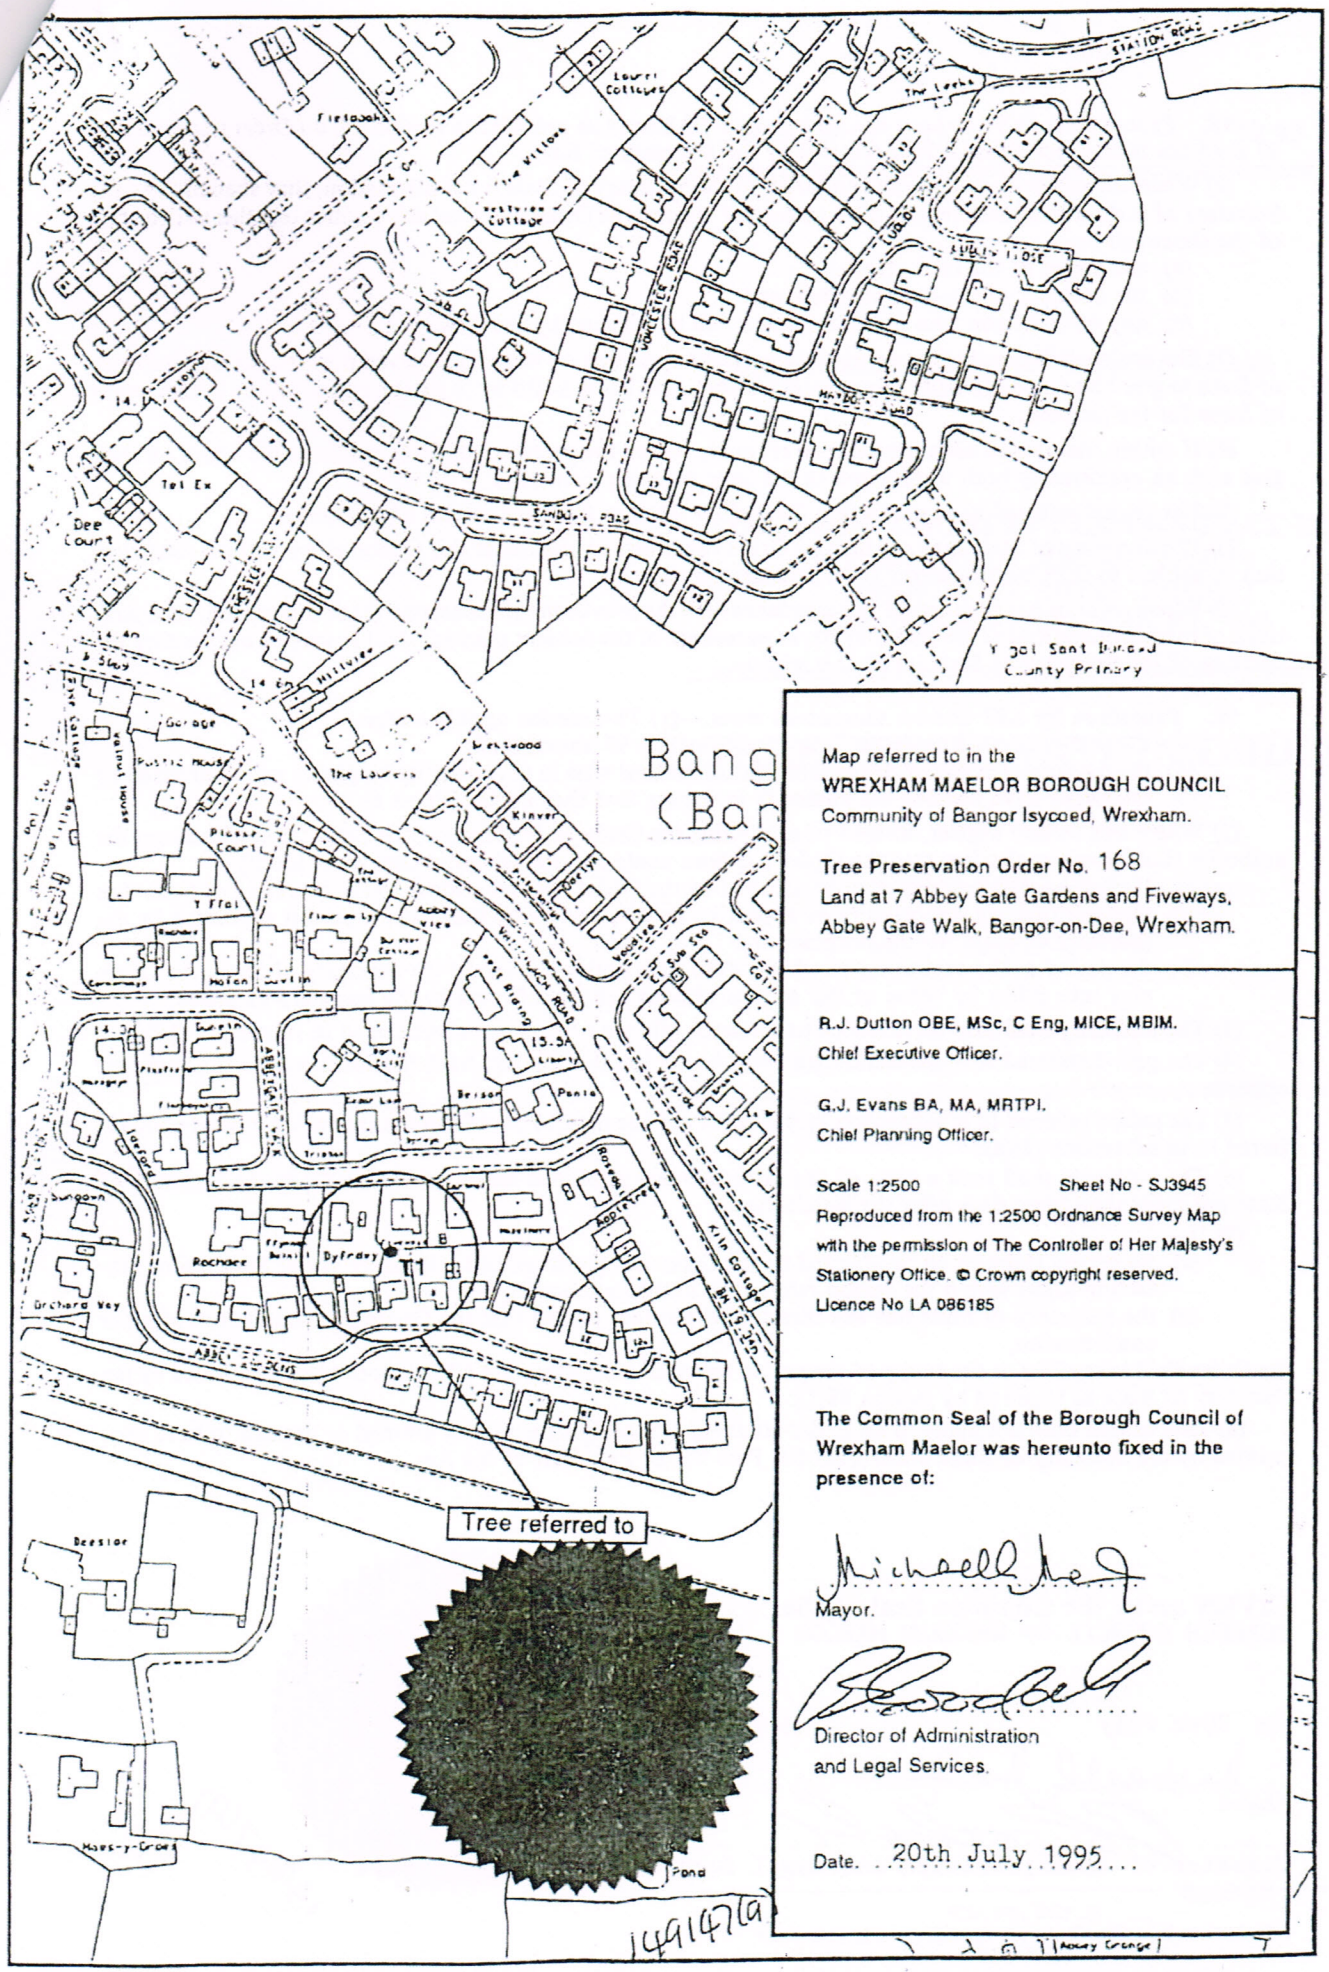

Tree referred to
T1
Bangor (Bar
Map referred to in the
WREXHAM MAELOR BOROUGH COUNCIL
Community of Bangor Isycoed, Wrexham.
Tree Preservation Order No. 168
Land at 7 Abbey Gate Gardens and Fiveways, Abbey Gate Walk, Bangor-on-Dee, Wrexham.
R.J. Dutton OBE, MSc, C Eng, MICE, MBIM.
Chief Executive Officer.
G.J. Evans BA, MA, MRTPI.
Chief Planning Officer.
Scale 1:2500
Sheet No - SJ3945
Reproduced from the 1:2500 Ordnance Survey Map with the permission of The Controller of Her Majesty's Stationery Office. © Crown copyright reserved.
Licence No LA 086185
The Common Seal of the Borough Council of Wrexham Maelor was hereunto fixed in the presence of:
Mayor.
Director of Administration and Legal Services.
Date. 20th July 1995
14914/7a