
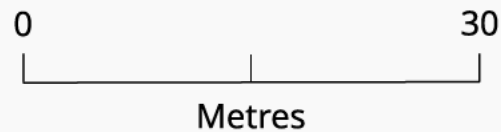


ENQ / 2023 / 0212 - Site location plan

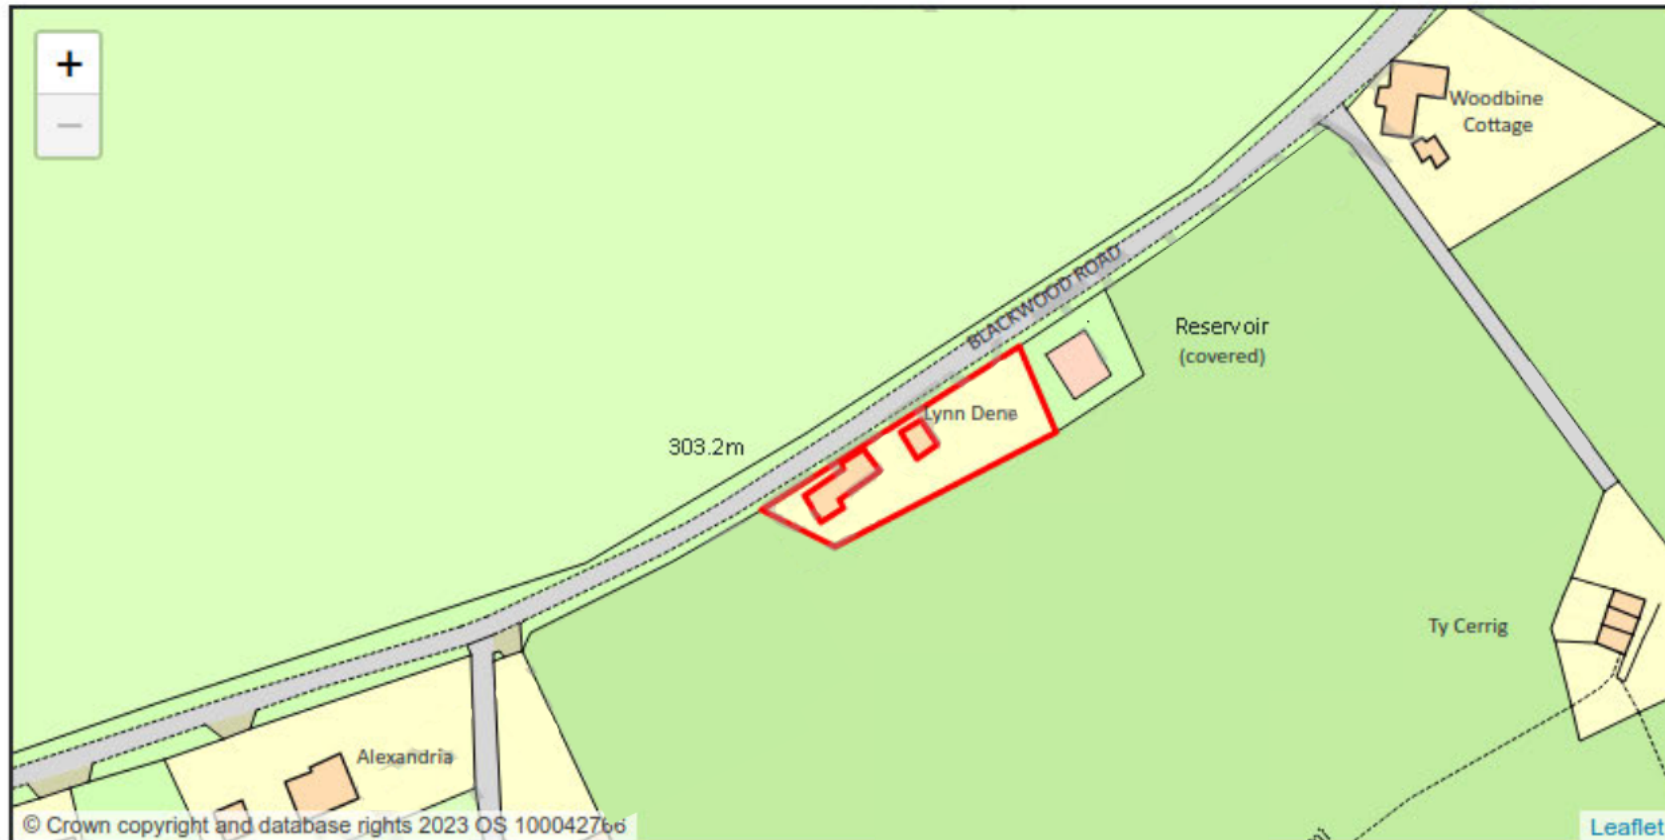

Plan Produced for:

Date Produced:	2 Nov 2023
Plan reference Number:	TQRQM23306193118979
Scale:	1:500 @ A4
Grid Reference	SJ 325092 343212
Postcode	LL20 7YL

© Crown copyright and database rights 2023 OS 100042766