



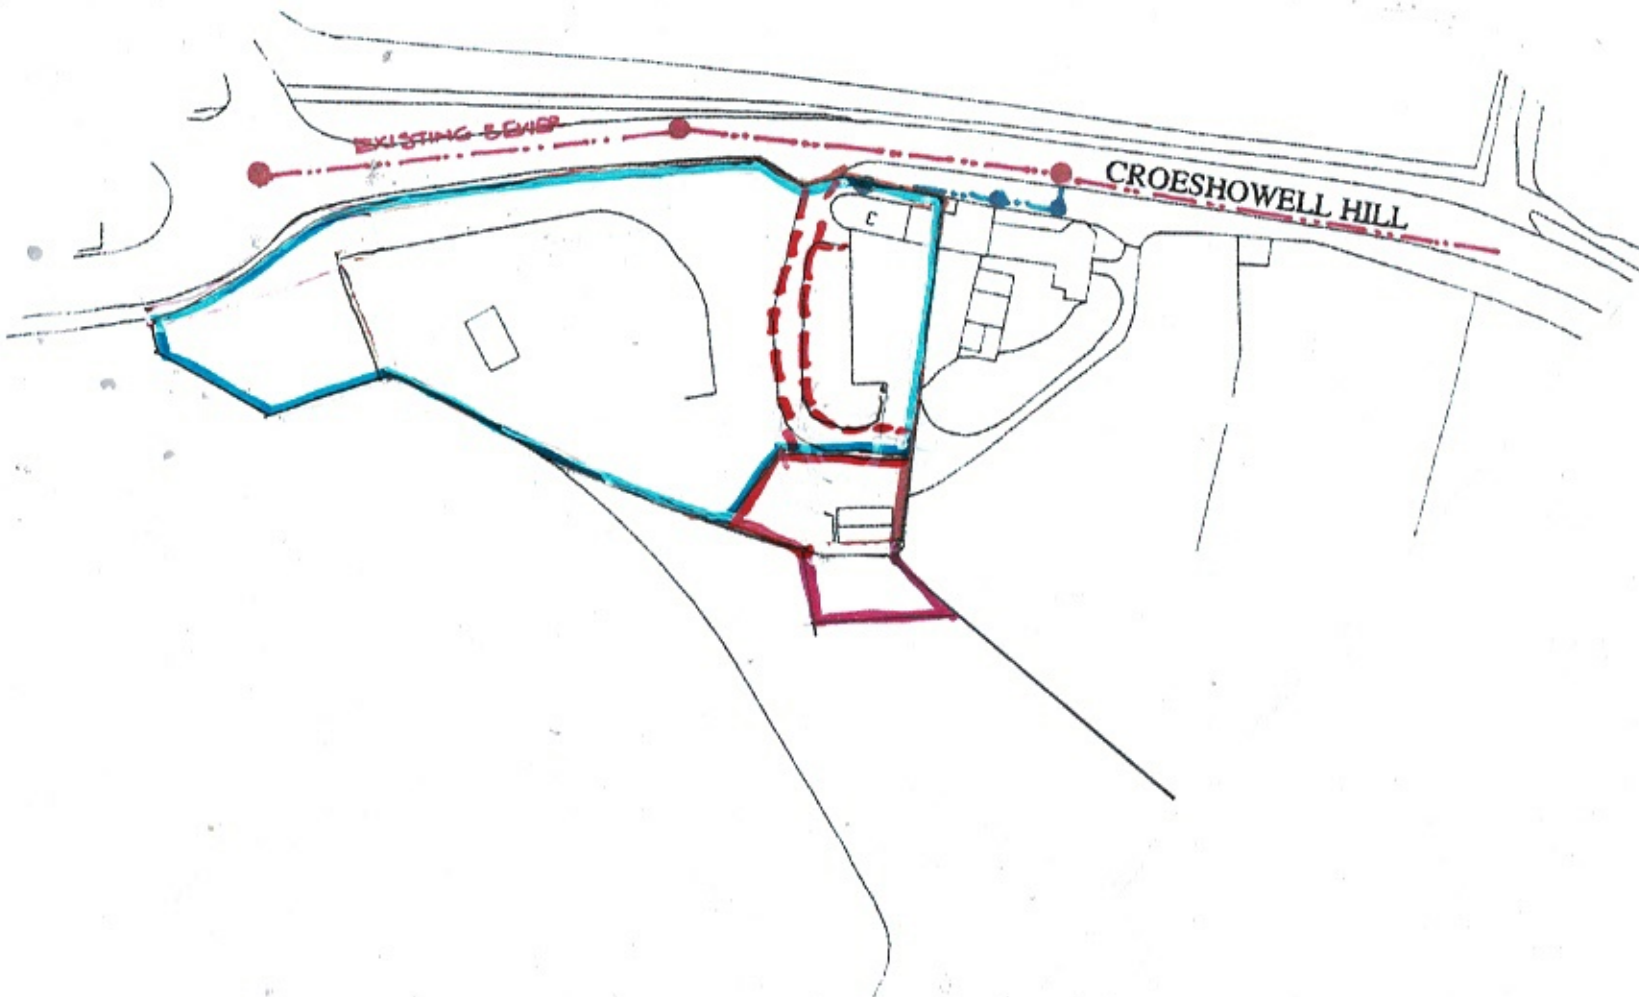

LOCATION PLAN 1:1250

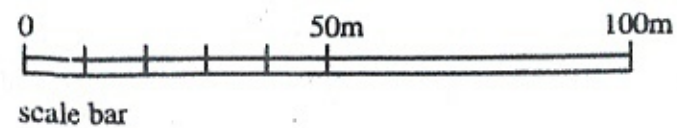

Job	PROPOSED EXTENSIONS TO THE REAR OF MOUNT ALYN CROFT, CROESHOWELL HILL BURTON, ROSSETT, WREXHAM LL12 0AA
Client	MR ROB BALLANCE MOUNT ALYN GATEHOUSE, CROESHOWELL HILL, BURTON, ROSSETT, WREXHAM LL12 0AA
Subject	EXISTING PLANS / ELKEVATIONS BLOCK AND LOCATION PLANS

MAJOR Design Partnership
2B Dee Hills Park, Chester, Cheshire CH3 5AR
Tel: 01244 312383 mobile: 07721 508584
e-mail: major.design@live.co.uk



Chartered Architect Project Managers Planning Supervisor
Planning Consultant Design Consultant Product Designers

Scale 1:50 1:500 1:1250	Date February 2021	Drawn
Drawing No. 8014/1	Amendment	

This drawing and the copyrights therein are the property of Major Design Partnership and may only be reproduced or communicated to third parties under contract