

PROJECT No.	A2133
PROJECT	Cloy Bank Farm
ADDRESS	Cloy Bank Farm Cloy Lane Overton LL13 0HR

TITLE	Proposed 3D Views
DRAWING No.	PL06
REVISION	-
STATUS	Planning
SCALE	nts @ a3


REV No.	DESCRIPTION	DATE
REV No.	DESCRIPTION	DATE



Proposed 3D View 01



Proposed 3D View 02

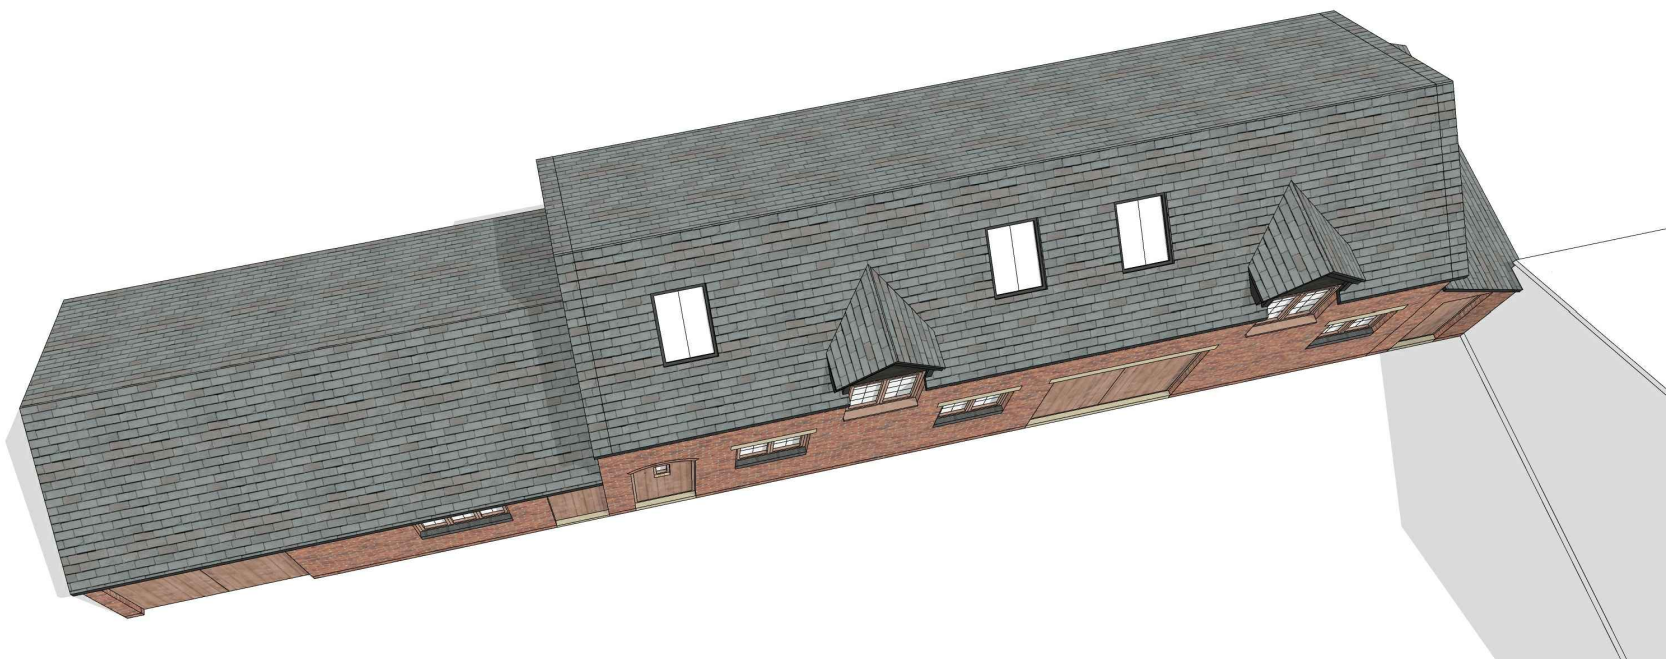

Proposed 3D View 03