


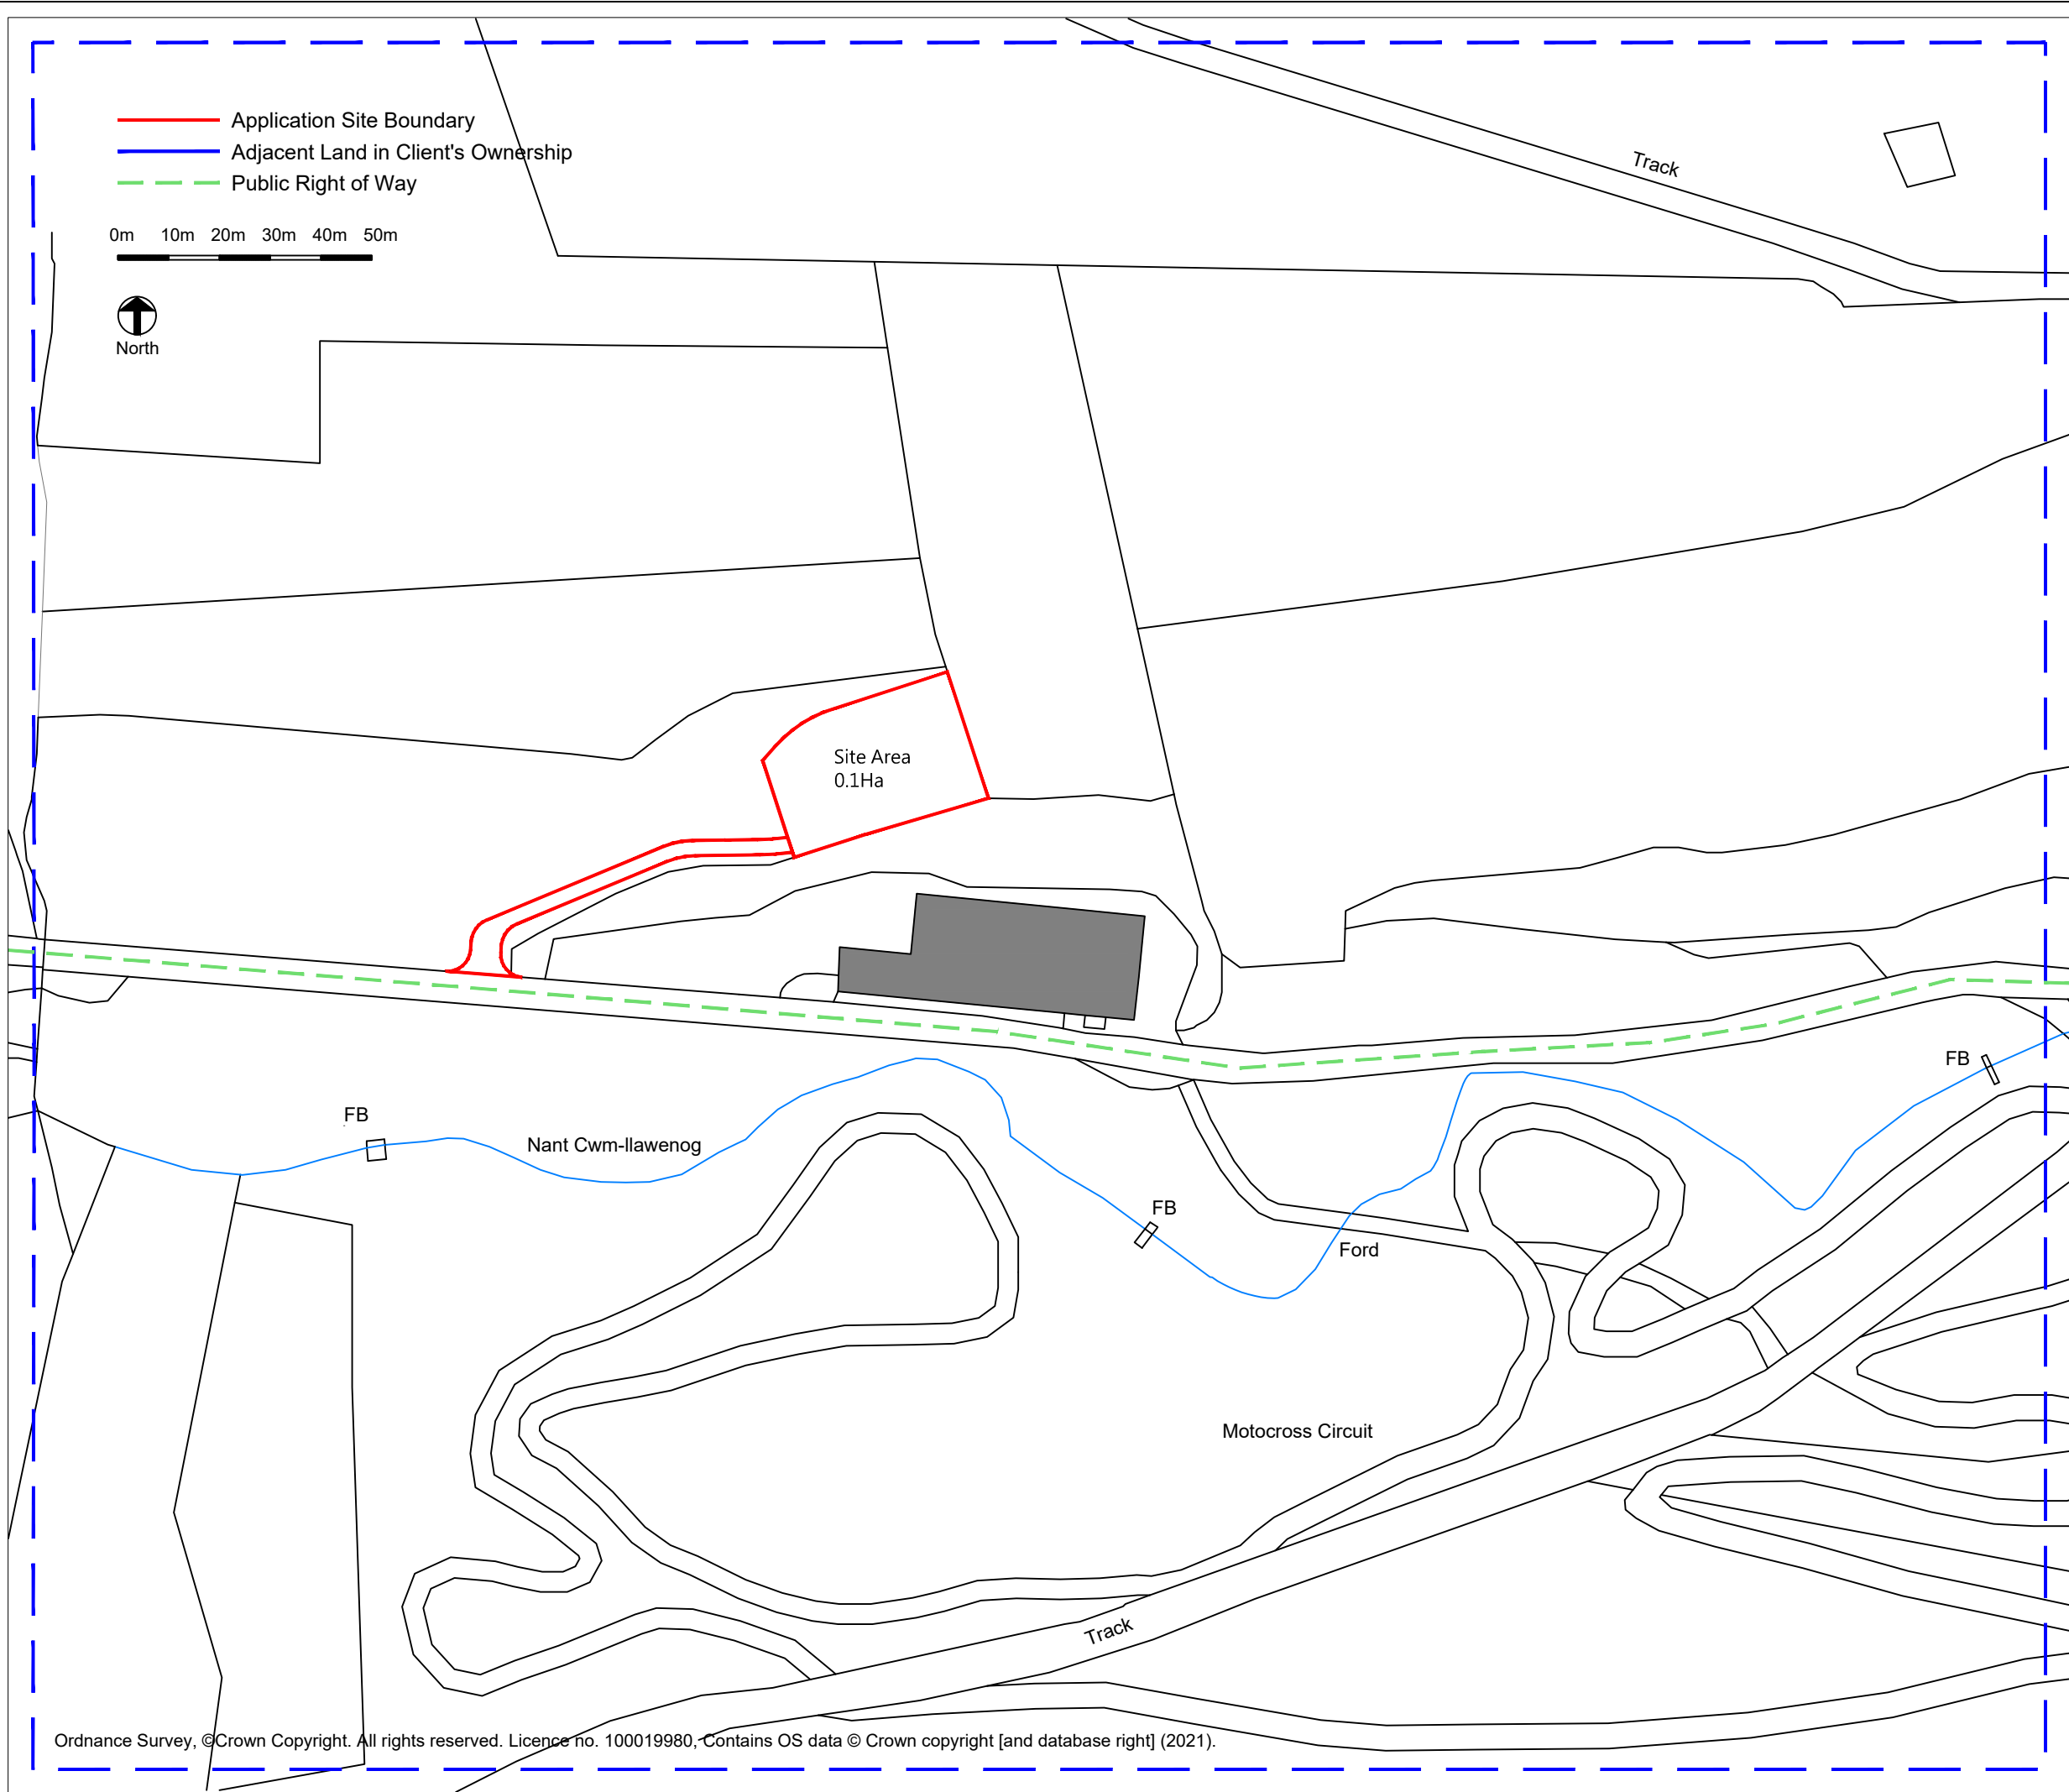

Ordnance Survey, ©Crown Copyright. All rights reserved. Licence no. 100019980. Contains OS data © Crown copyright [and database right] (2021).

THIS DRAWING IS TO BE READ IN CONJUNCTION WITH ALL RELATED DRAWINGS. ALL DIMENSIONS MUST BE CHECKED AND VERIFIED ON SITE BEFORE COMMENCING ANY WORK OR PRODUCING SHOP DRAWINGS. THE ORIGINATOR SHOULD BE NOTIFIED IMMEDIATELY OF ANY DISCREPANCY. THIS DRAWING IS COPYRIGHT AND REMAINS THE PROPERTY ROGER PARRY & PARTNERS.

Rev	Description	Date	By
-	-	year/mm/dd	--



Residential - Agricultural - Commerical

Project	Proposed Dwelling		
Drawing Title	Location Plan		
Location	Ty Twll, Llanarmon, Dyffryn Ceiriog, Llangollen, LL20 7LH		
Client	RW & JL Edwards		
Scale	1:1250 @ A3		
Drawing No	77590 / RJC / 001	Rev	-
Drawn By	NB	Date	2023/07/28

MERCIAN HOUSE, 9 DARWIN COURT, OXON
BUSINESS PARK, SHREWSBURY, SY3 5HJ
Tel: 01743 791336
E-mail: mail@rogerparry.net
Web address: www.rogerparry.net
Roger Parry & Partners LLP partnership no.OC312203
Registered in England and Wales.
A list of members of the LLP is available at the above address.