



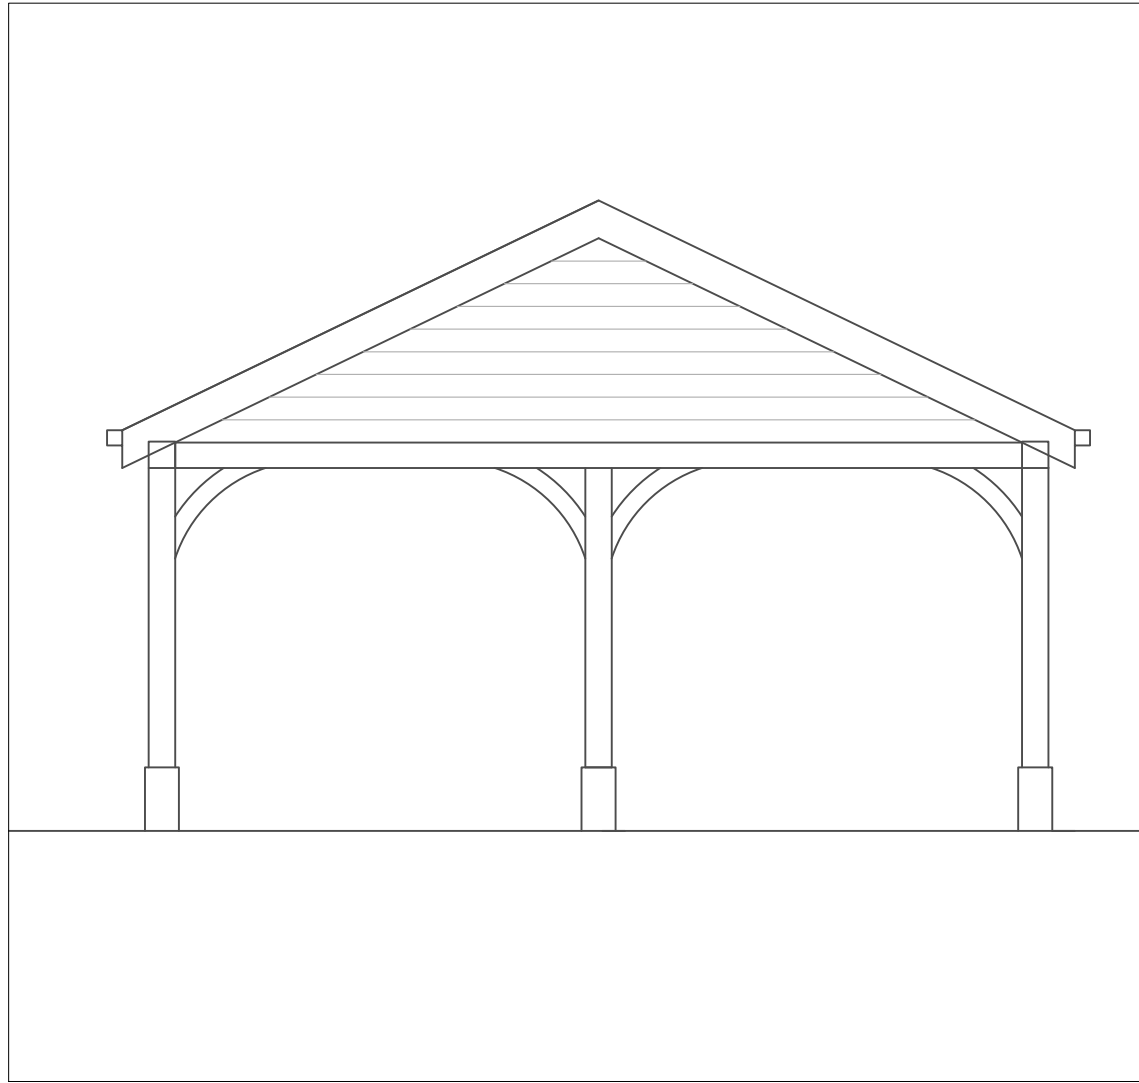


Outdoor Open Canopy
East Elevation (1:50)

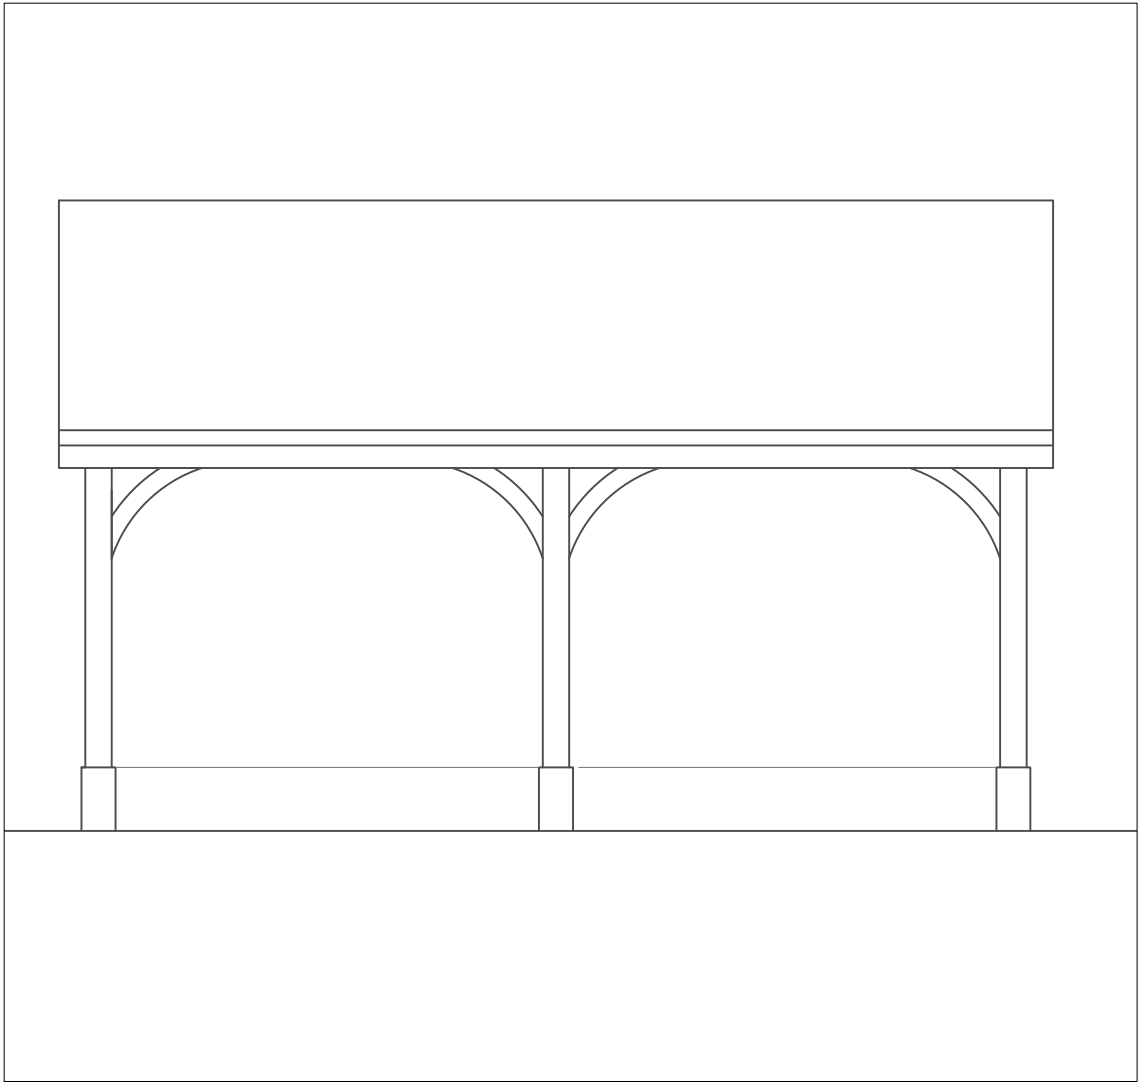


Outdoor Open Canopy
South Elevation (1:50)




Outdoor Open Canopy
North Elevation (1:50)

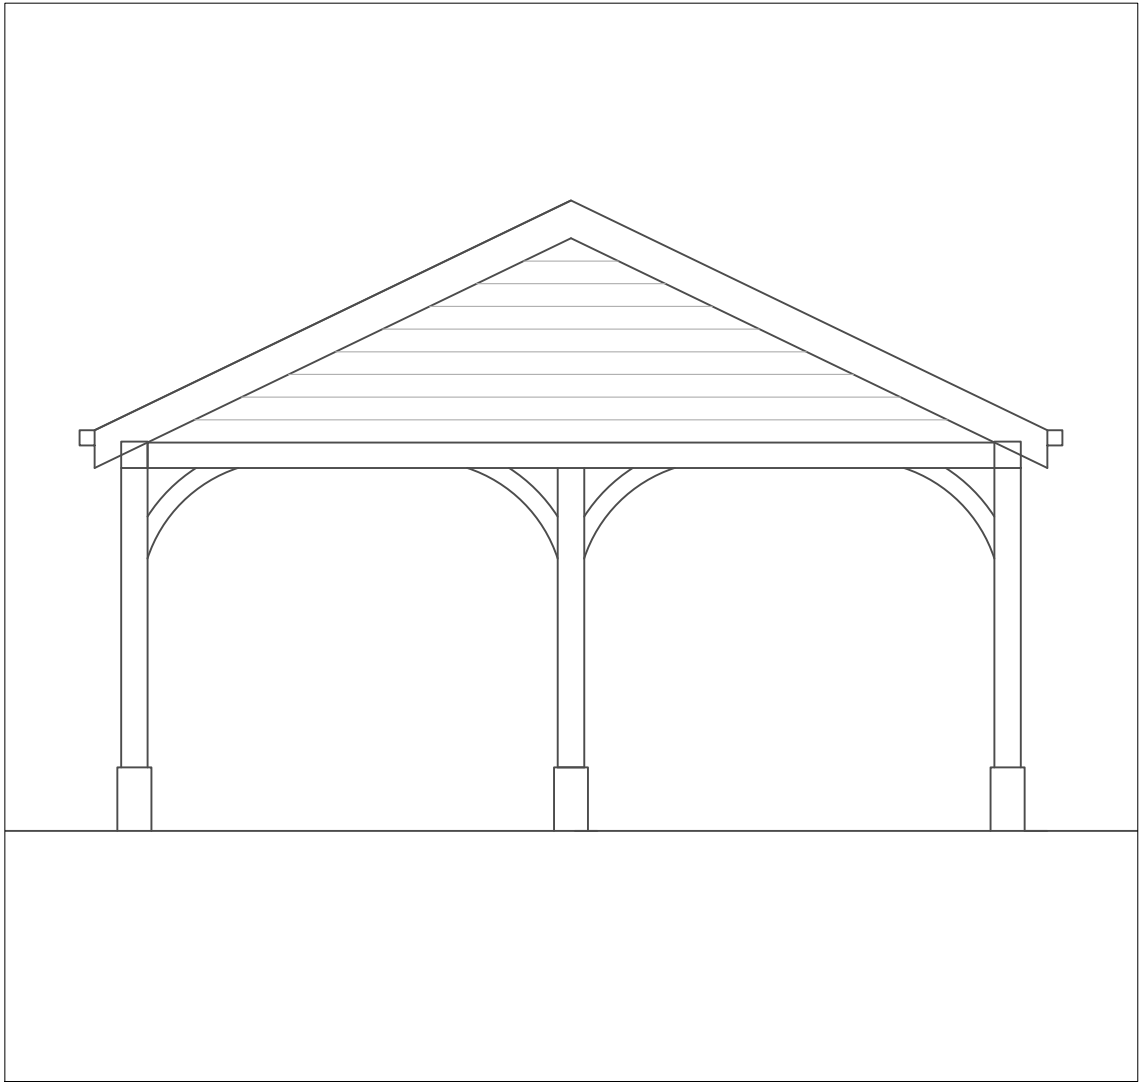


Outdoor Open Canopy
West Elevation (1:50)

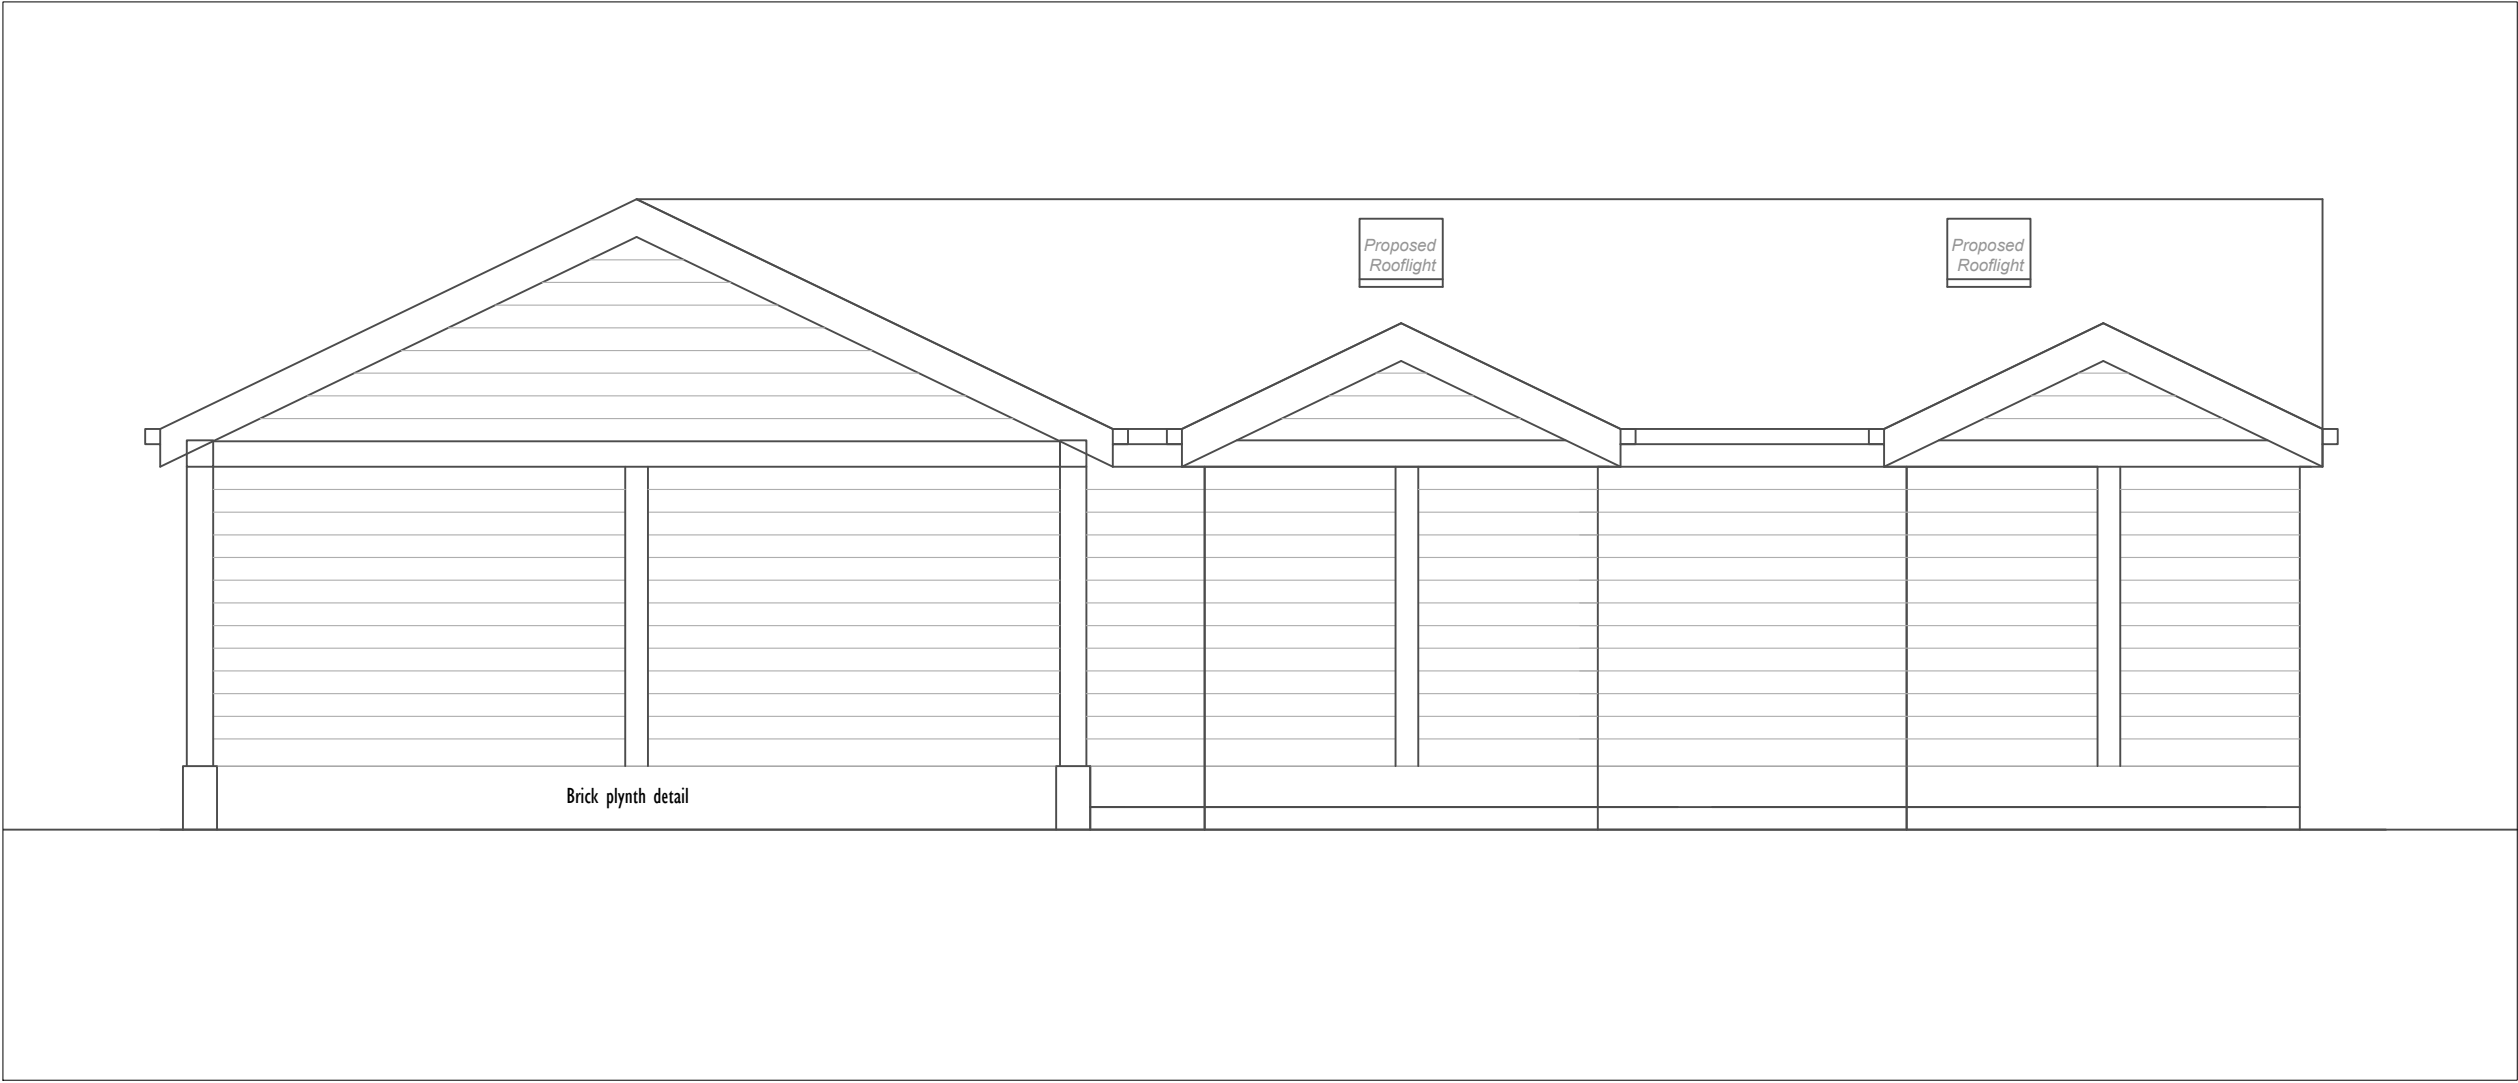

Outbuilding West
Elevation (1:50)

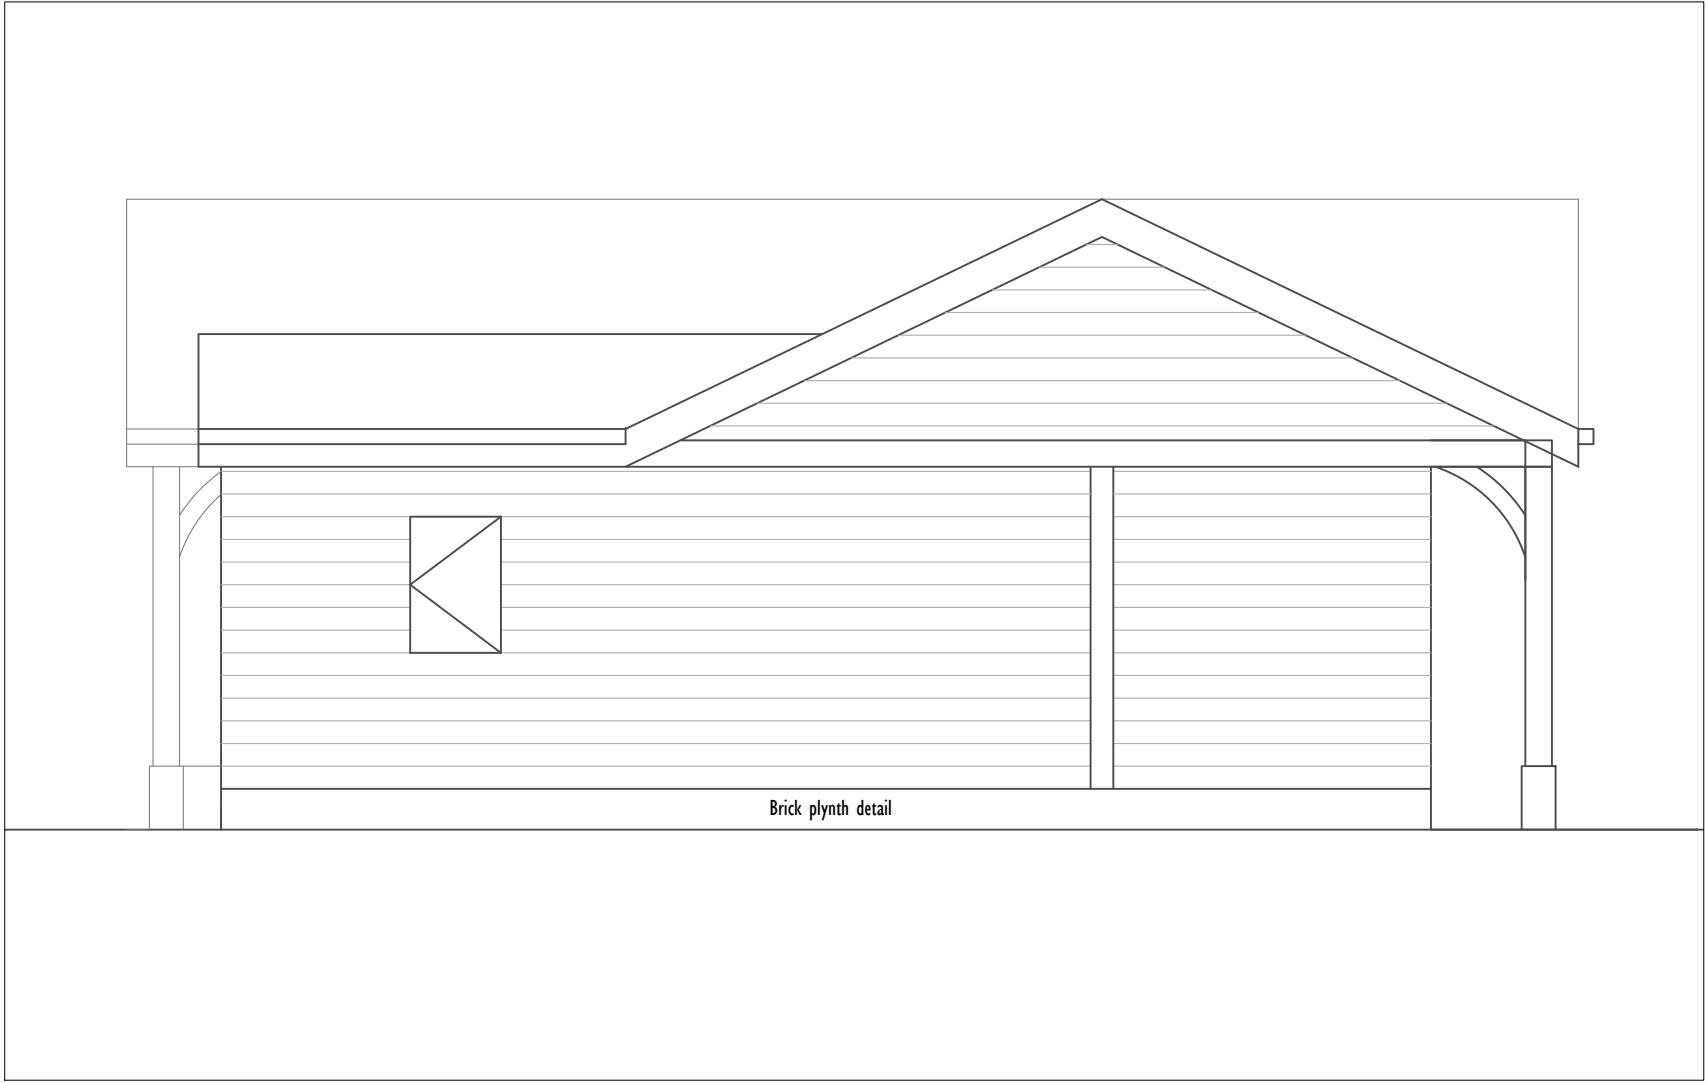


Outbuilding South
Elevation (1:50)

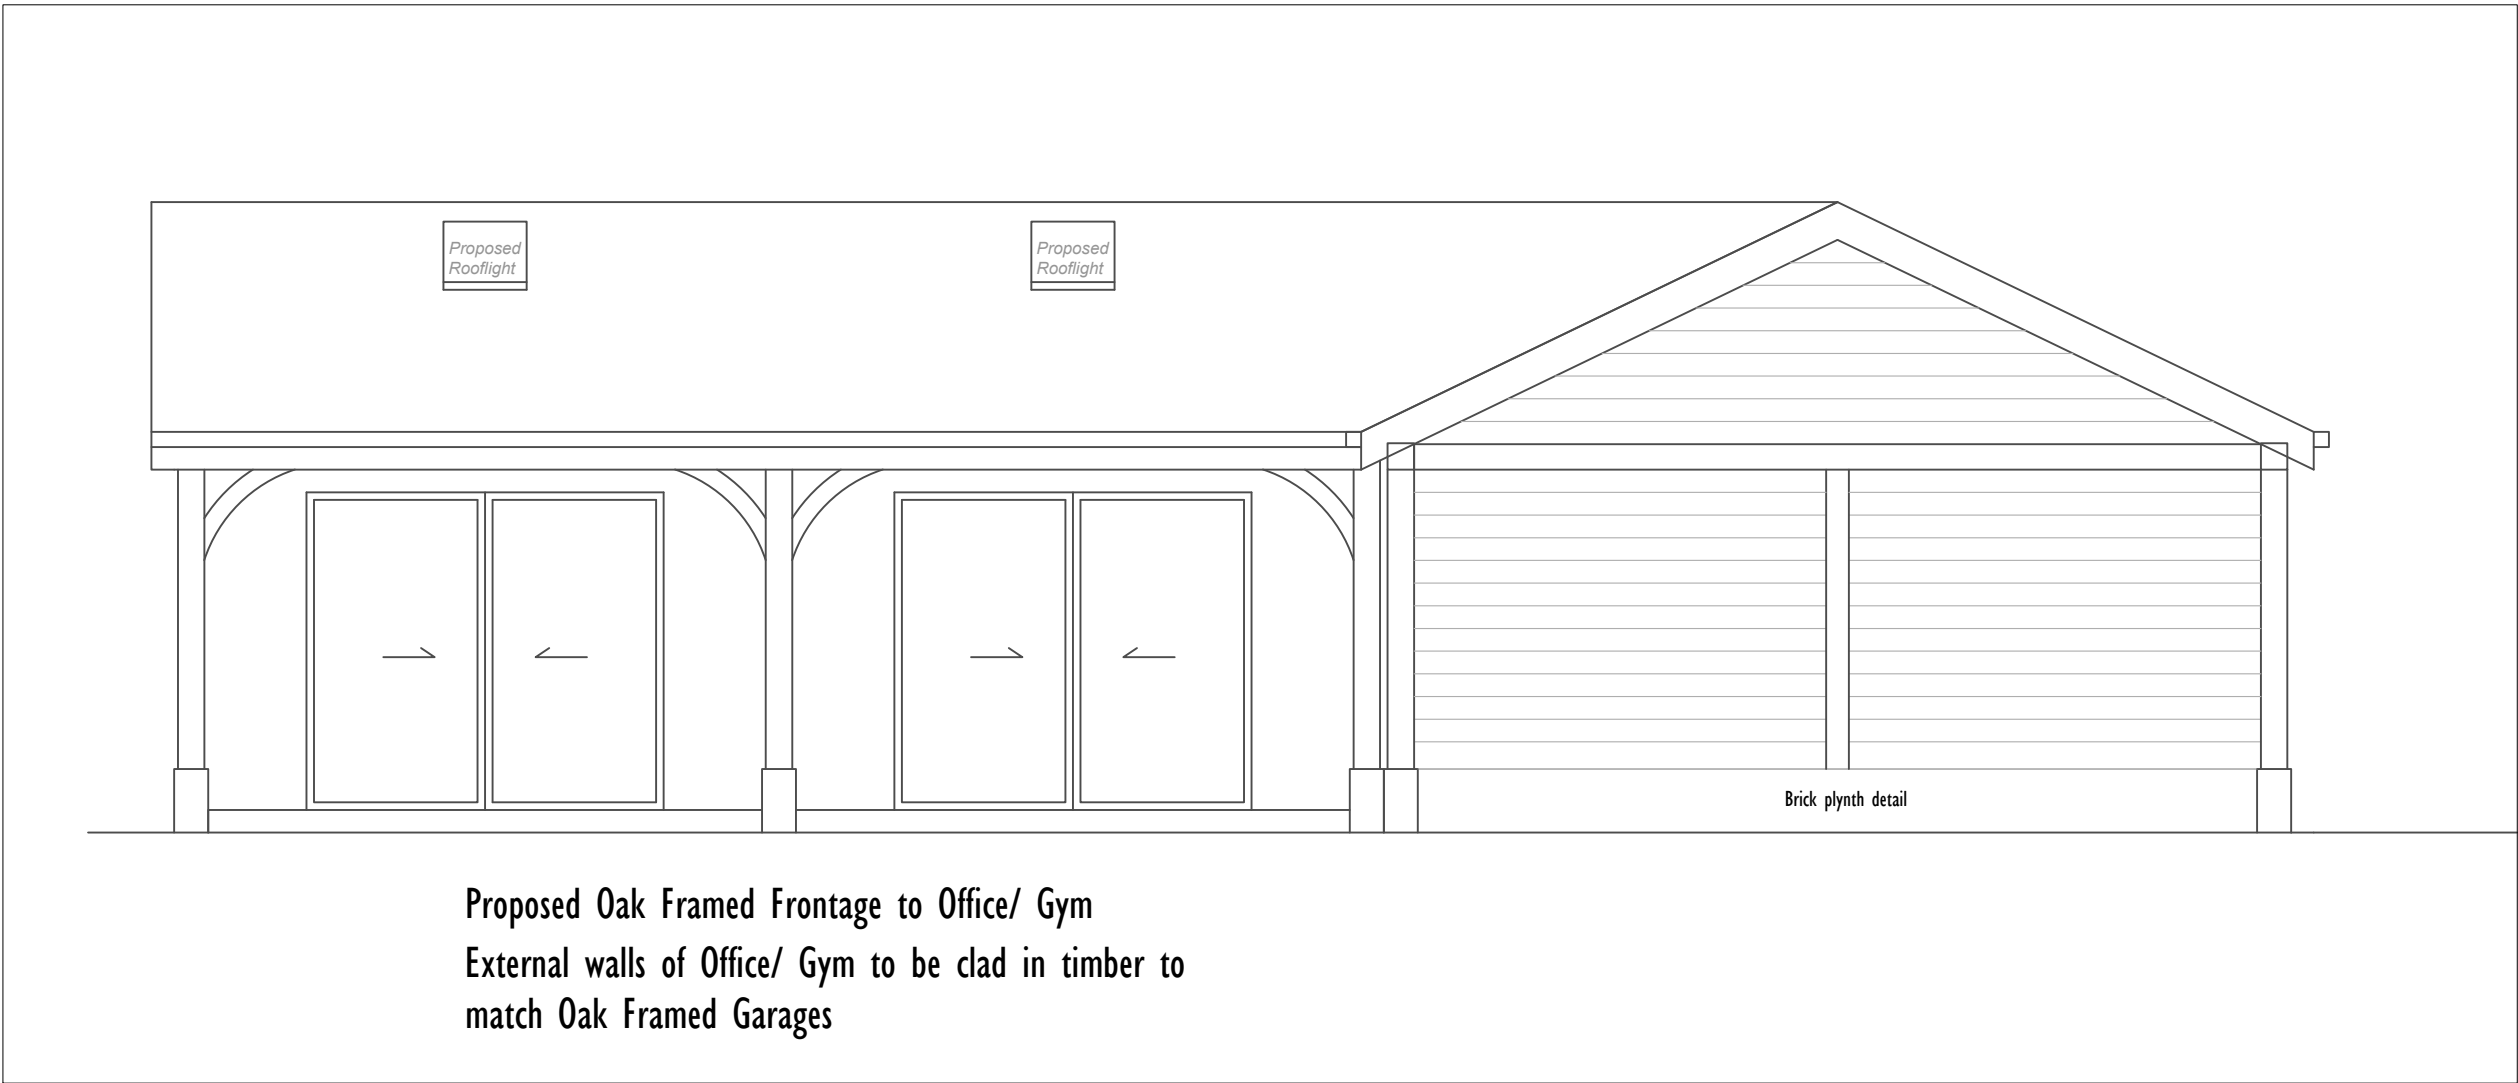

Proposed Oak Framed Frontage to Office/ Gym
External walls of Office/ Gym to be clad in timber to
match Oak Framed Garages

Outbuilding East
Elevation (1:50)

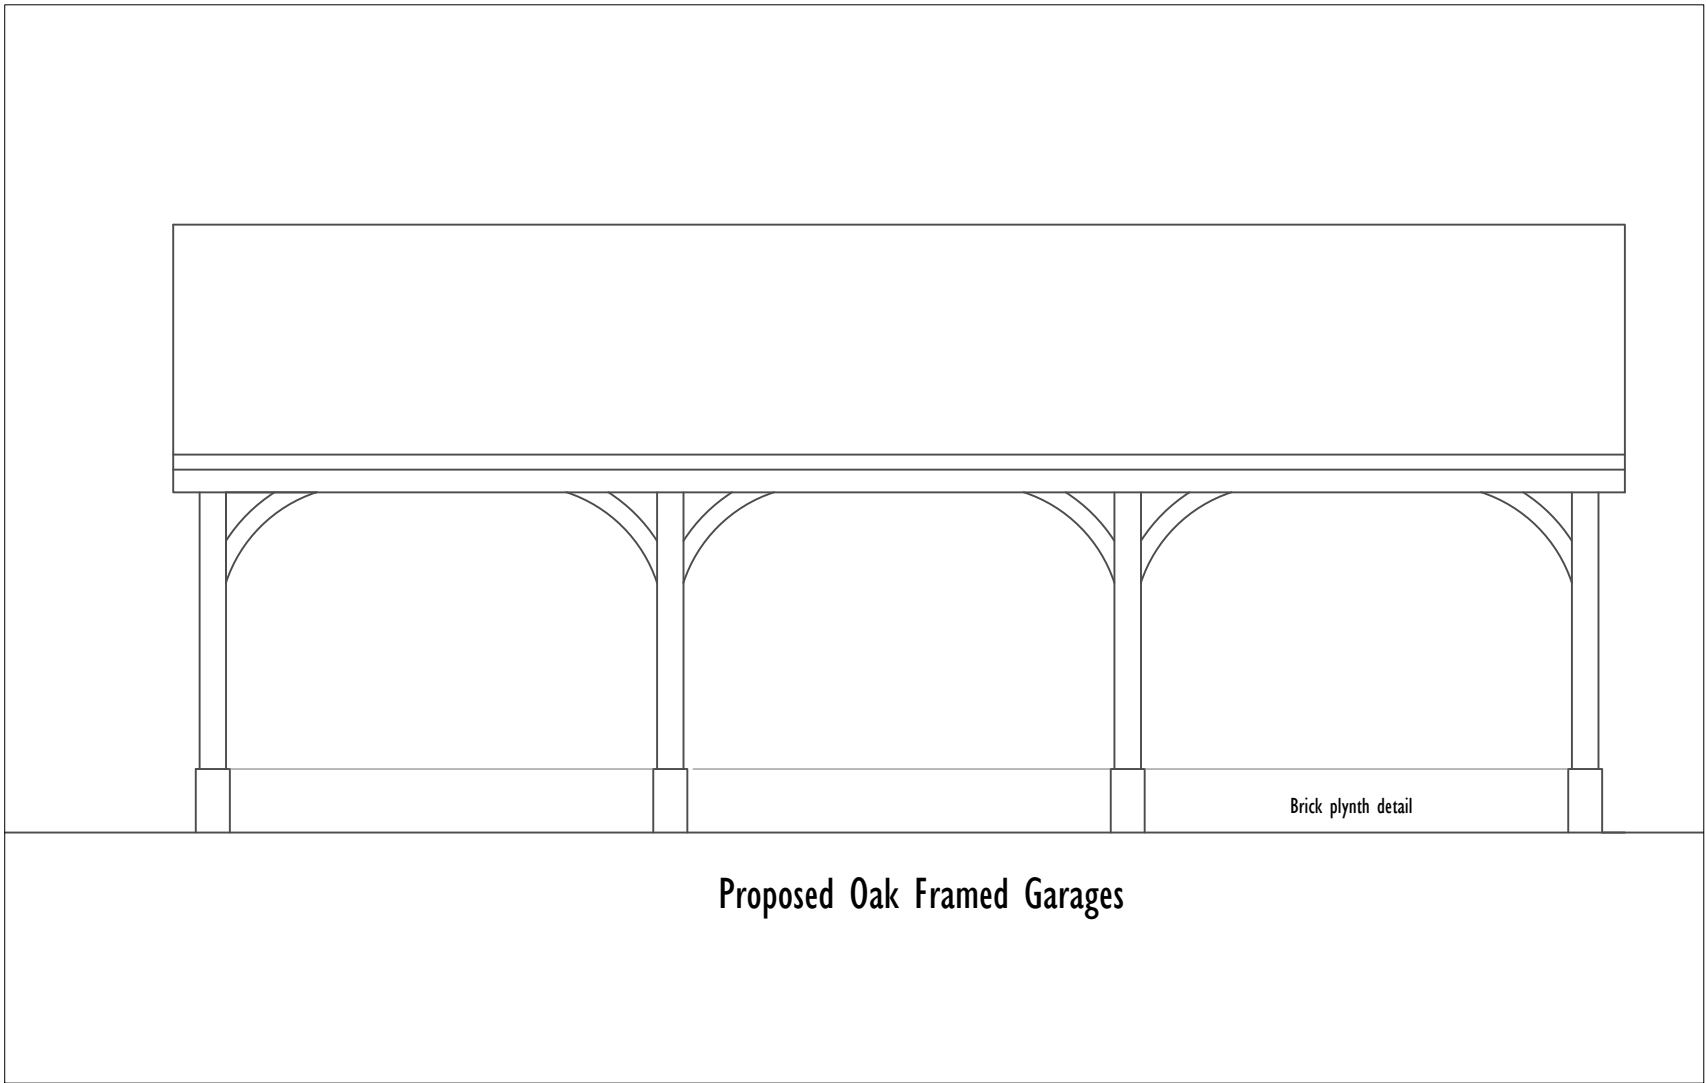

Proposed Oak Framed Garages

Outbuilding North
Elevation (1:50)