



ELEVATION A (side / east)


proposed extension to silage clamp by 3 additional bays, matching existing details & dimensions

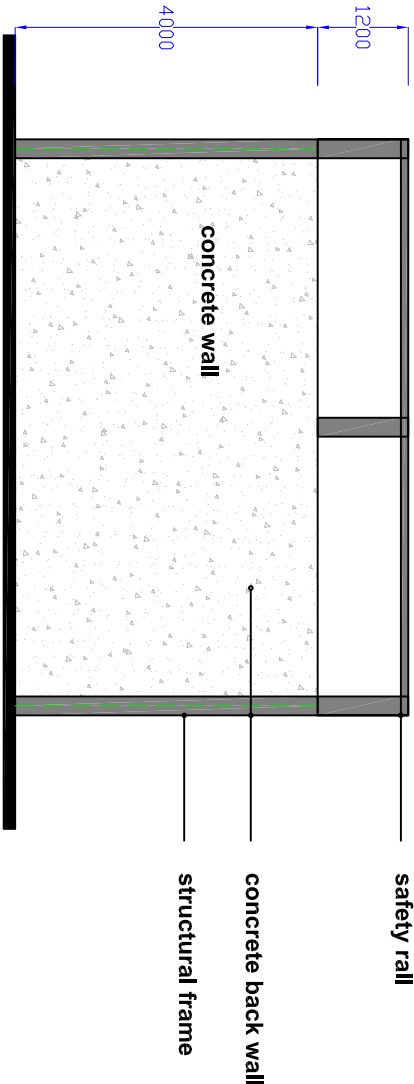

ELEVATION B (north)

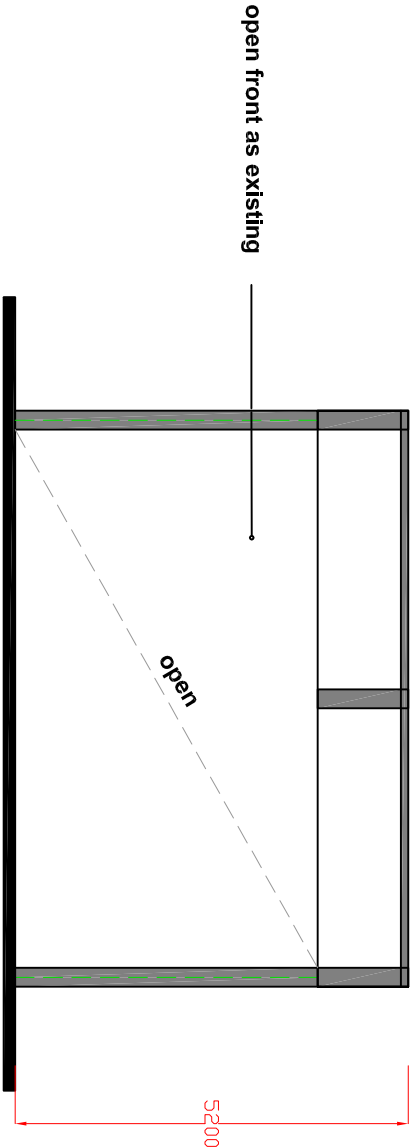

ELEVATION B (south as existing)

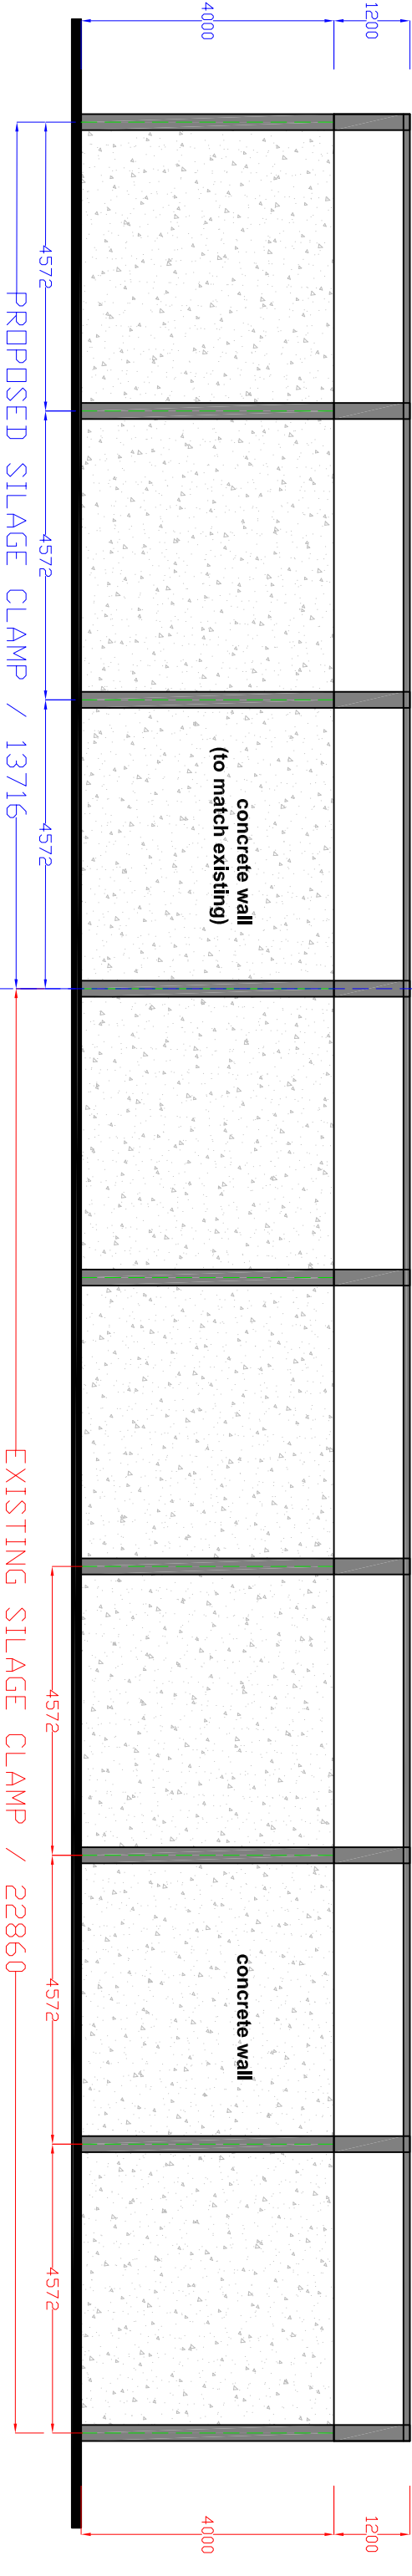

ELEVATION B (side / west)

proposed extension to silage clamp by 3 additional bays, matching existing details & dimensions

go2plan Design & Planning Tel: 07957 634478 email: jon@go2plan.co.uk	PROPOSED EXTENSION TO EXISTING SILAGE CLAMP @ PEN-Y-PARC FARM, BLACK PARK HALTON, CHIRK WREXHAM, LL14 5AX	02m4m6m8m Scale bar in metres - 1:100	Dwg No. PYP 005 Scale: 1:100 @ A3 date: 19.12.23 drawn: jon evans
--	--	---	--