


Unit Saved By Ben Stocks Date: 27-Feb-23 14:04 By: stocks, benjamin Date: 27-Feb-23

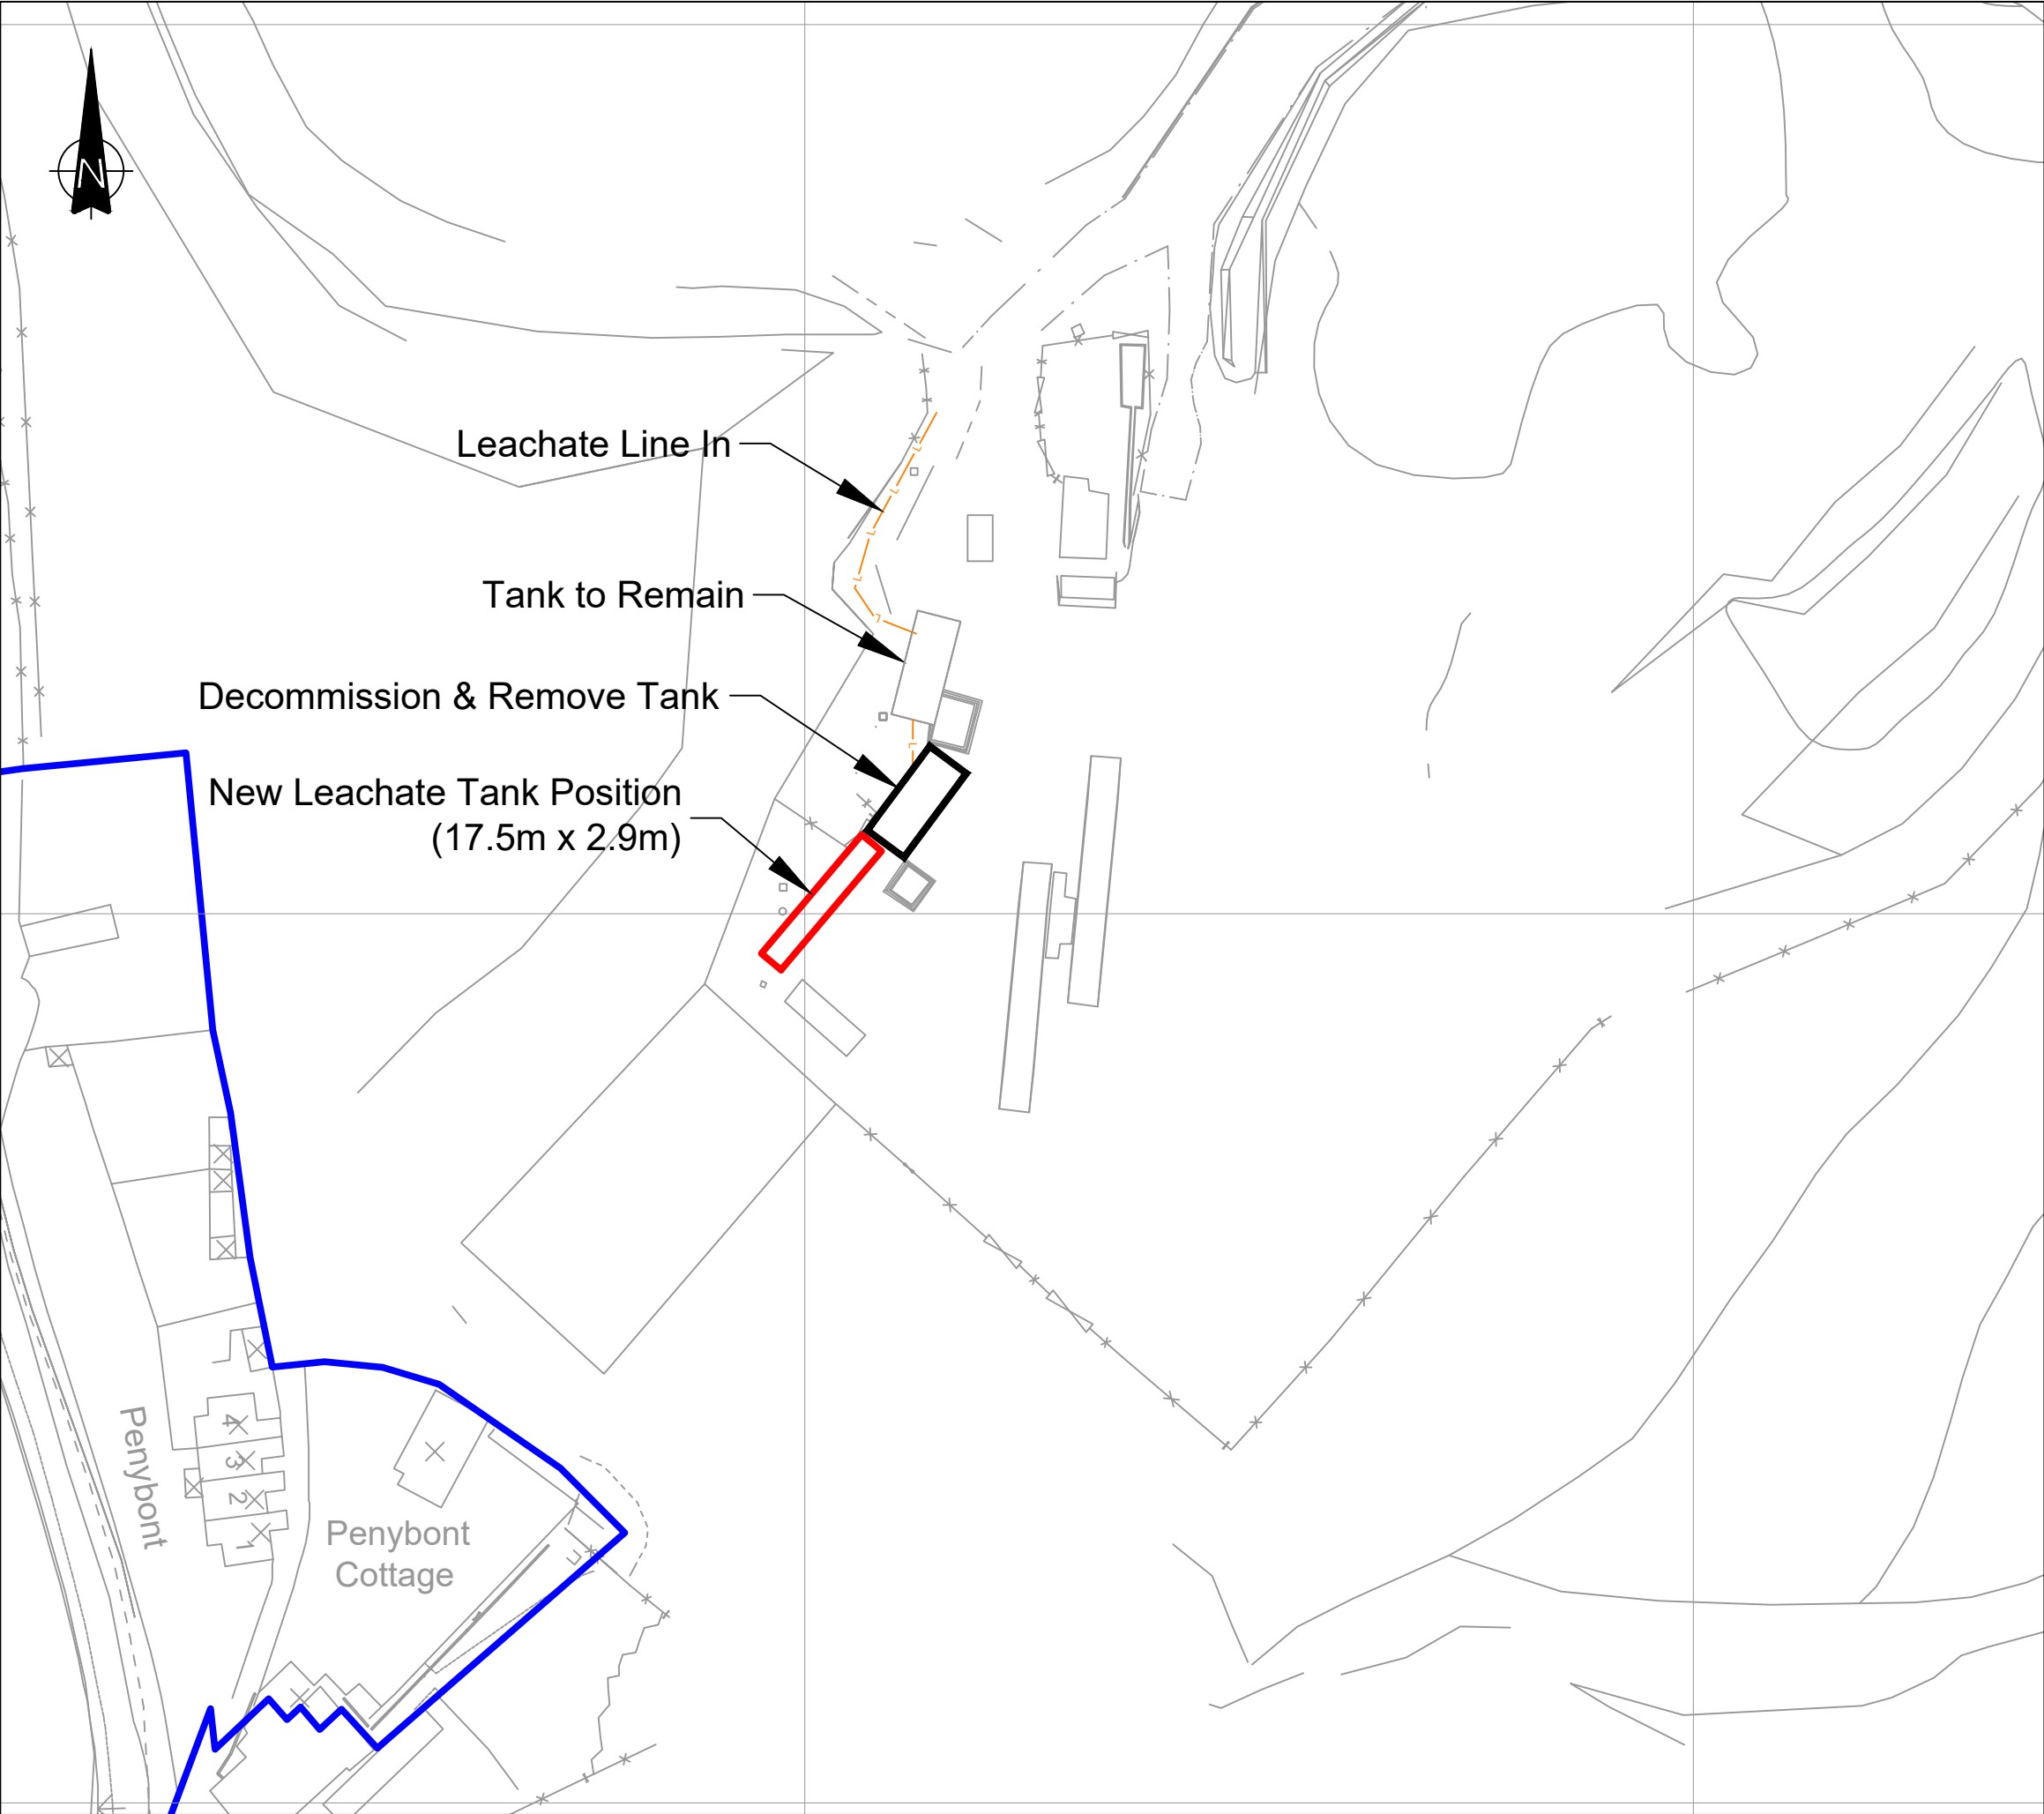

- NOTES:
1. ALL DIMENSIONS IN MILLIMETRES AND ALL LEVELS IN METRES ABOVE ORDNANCE DATUM.
 2. DO NOT SCALE FROM THIS DRAWING.
 3. ANY ANOMALIES IDENTIFIED WITH THE DETAILS SHOWN ON THIS DRAWING ARE TO BE BROUGHT TO THE ATTENTION OF FCC ENVIRONMENT (UK) LIMITED PRIOR TO CONSTRUCTION WORKS COMMENCING.

LEGEND:

	Ownership Boundary
	Decommission & Remove Tank
	New Leachate Tank Position
	Leachate Pipework

Revision:	Date:	Description:	By:	Chk:
-	-	-	-	-
-	-	-	-	-
-	-	-	-	-

Reference files:
Information taken from plans;
Site Survey: 466A1436

Reproduced from Ordnance Survey Digital maps with the permission of the Controller of Her Majesty's Stationery Office. © Crown copyright. FCC Environment (UK) Limited,
3 Sidings Court, White Rose Way, DONCASTER DN4 5NU. Licence No 0100031673



Site: CHIRK LANDFILL SITE				
Drawing Title: Leachate Tank Location Plan				
Drawn By: BS	Checked By: AP	Date: 27.02.23	Scale: 1:750	Paper Size: A1
Status: FINAL	Revision: -	Drawing No: 466A285	Plan Number: PLAN 1	