



Appendix A

Queensbridge House, Overton-on-Dee,
Wrexham

Tree Constraints Plan
Showing all trees, crown dimensions, tree
categories and root protection areas (RPAs)



SCALE : 1 : 200	@ A3	DATE : 10/11/2022
David Bailey Old Oak Tree Care 01630 673216 07813 808174 oldoaktree@talktalk.net		



©2022 Old Oak Tree Care
This plan is to be reproduced in colour
B+W copies will not contain all information

Map reference:
PC22/568/TCP

Legend

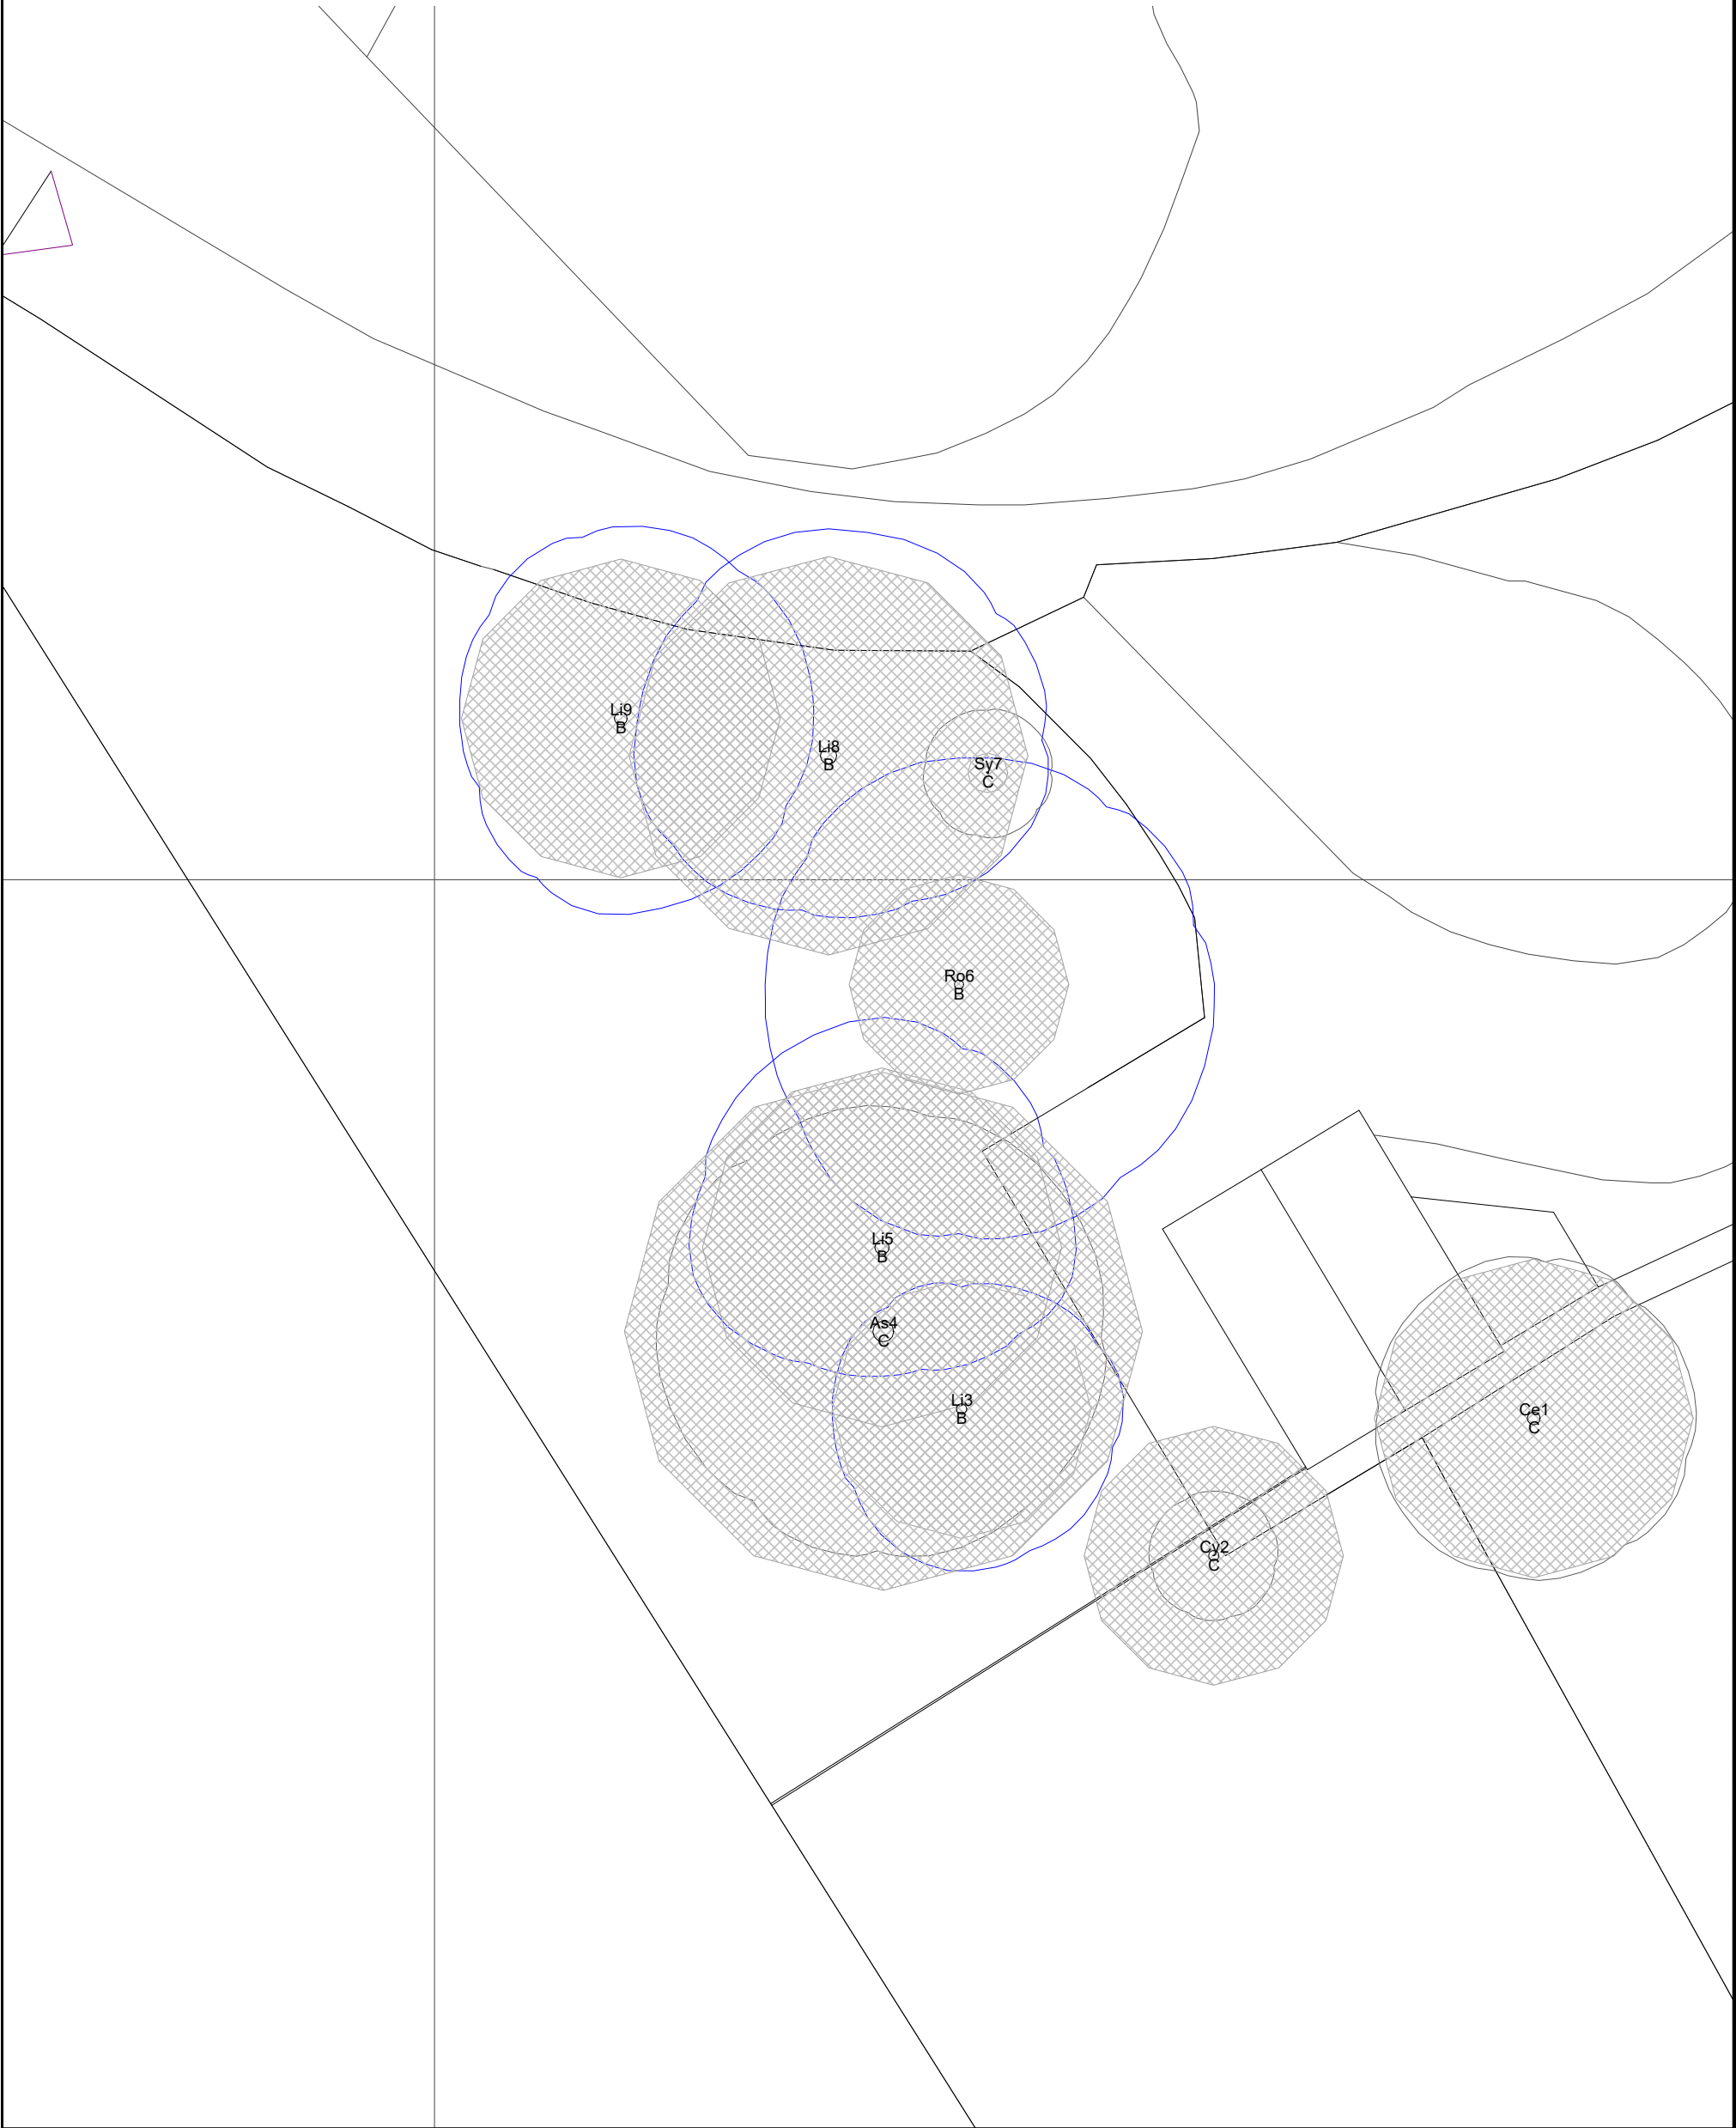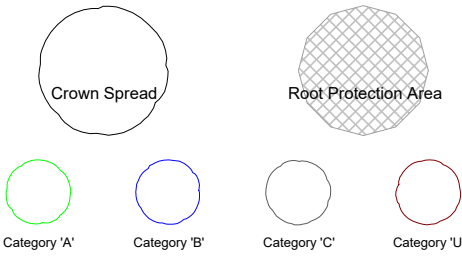



Appendix B

Queensbridge House, Overton-on-Dee

Tree Protection Plan
Showing all retained trees, crown dimensions, tree categories, RPAs, protective fencing and special engineering

SCALE : 1 : 200	@ A3	DATE : 10/11/2022
David Bailey Old Oak Tree Care 01630 673216 07813 808174 oldoaktree@talktalk.net		



©2022 Old Oak Tree Care
This plan is to be reproduced in colour
B+W copies will not contain all information

Map reference:
PC22/568/TPP

Legend

