


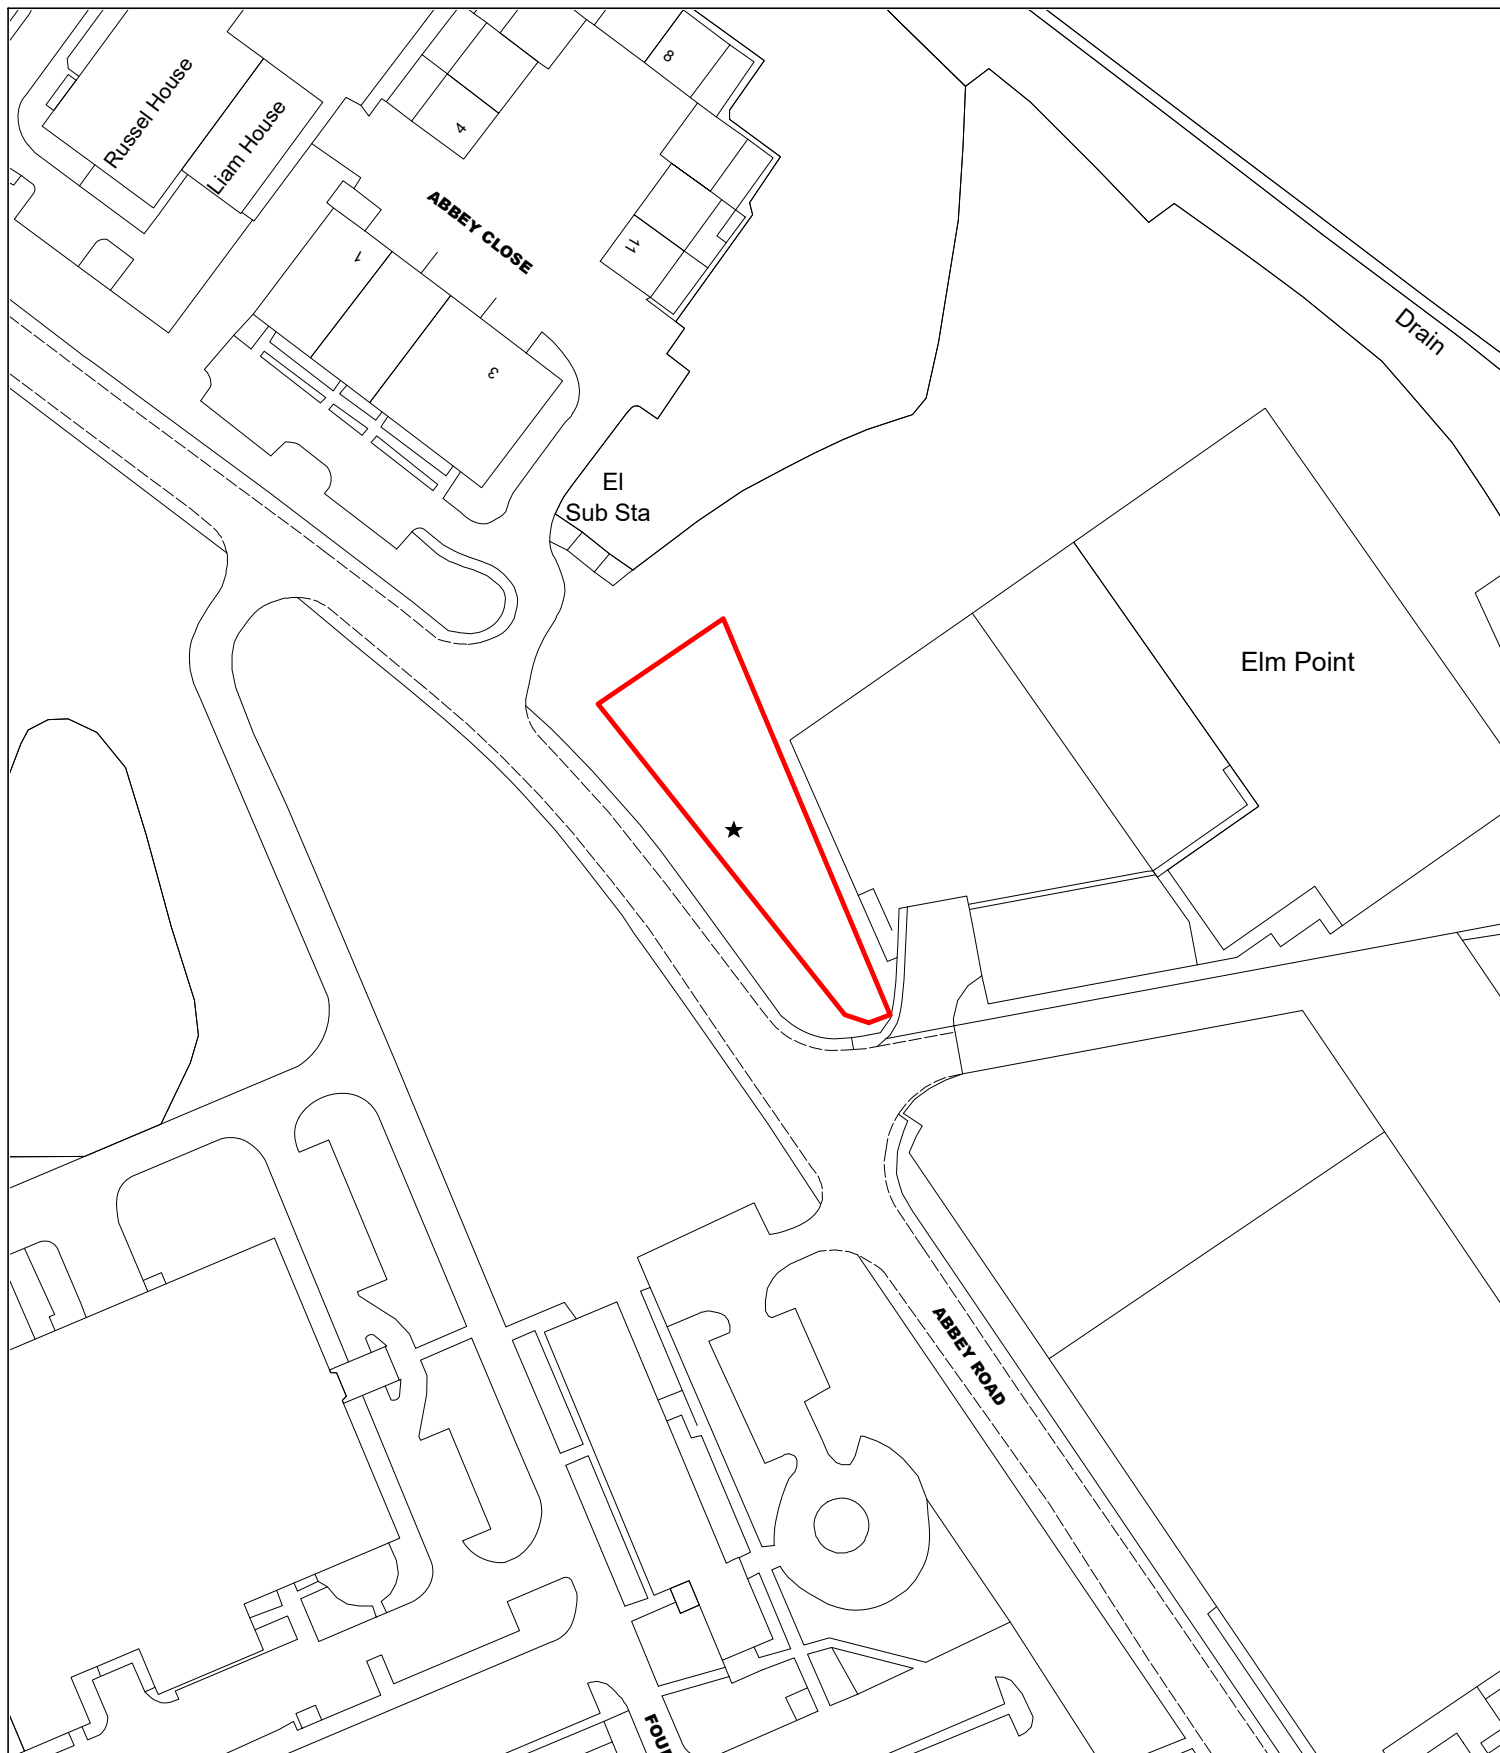

© Crown copyright. All rights reserved. 100023429. 2019

Chief Officer
Economy and Planning
Planning Services
Lambpit Street
Wrexham LL11 1AR

20 FEBRUARY 2023
SCALE 1:1250
SJ3850

Town and Country Planning Act 1990
Section 106 Obligation



P/2021/0683
2 ELM POINT, ABBEY ROAD, NORTH
WREXHAM