

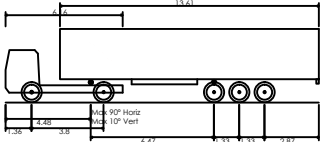


VEHICLE PROFILE

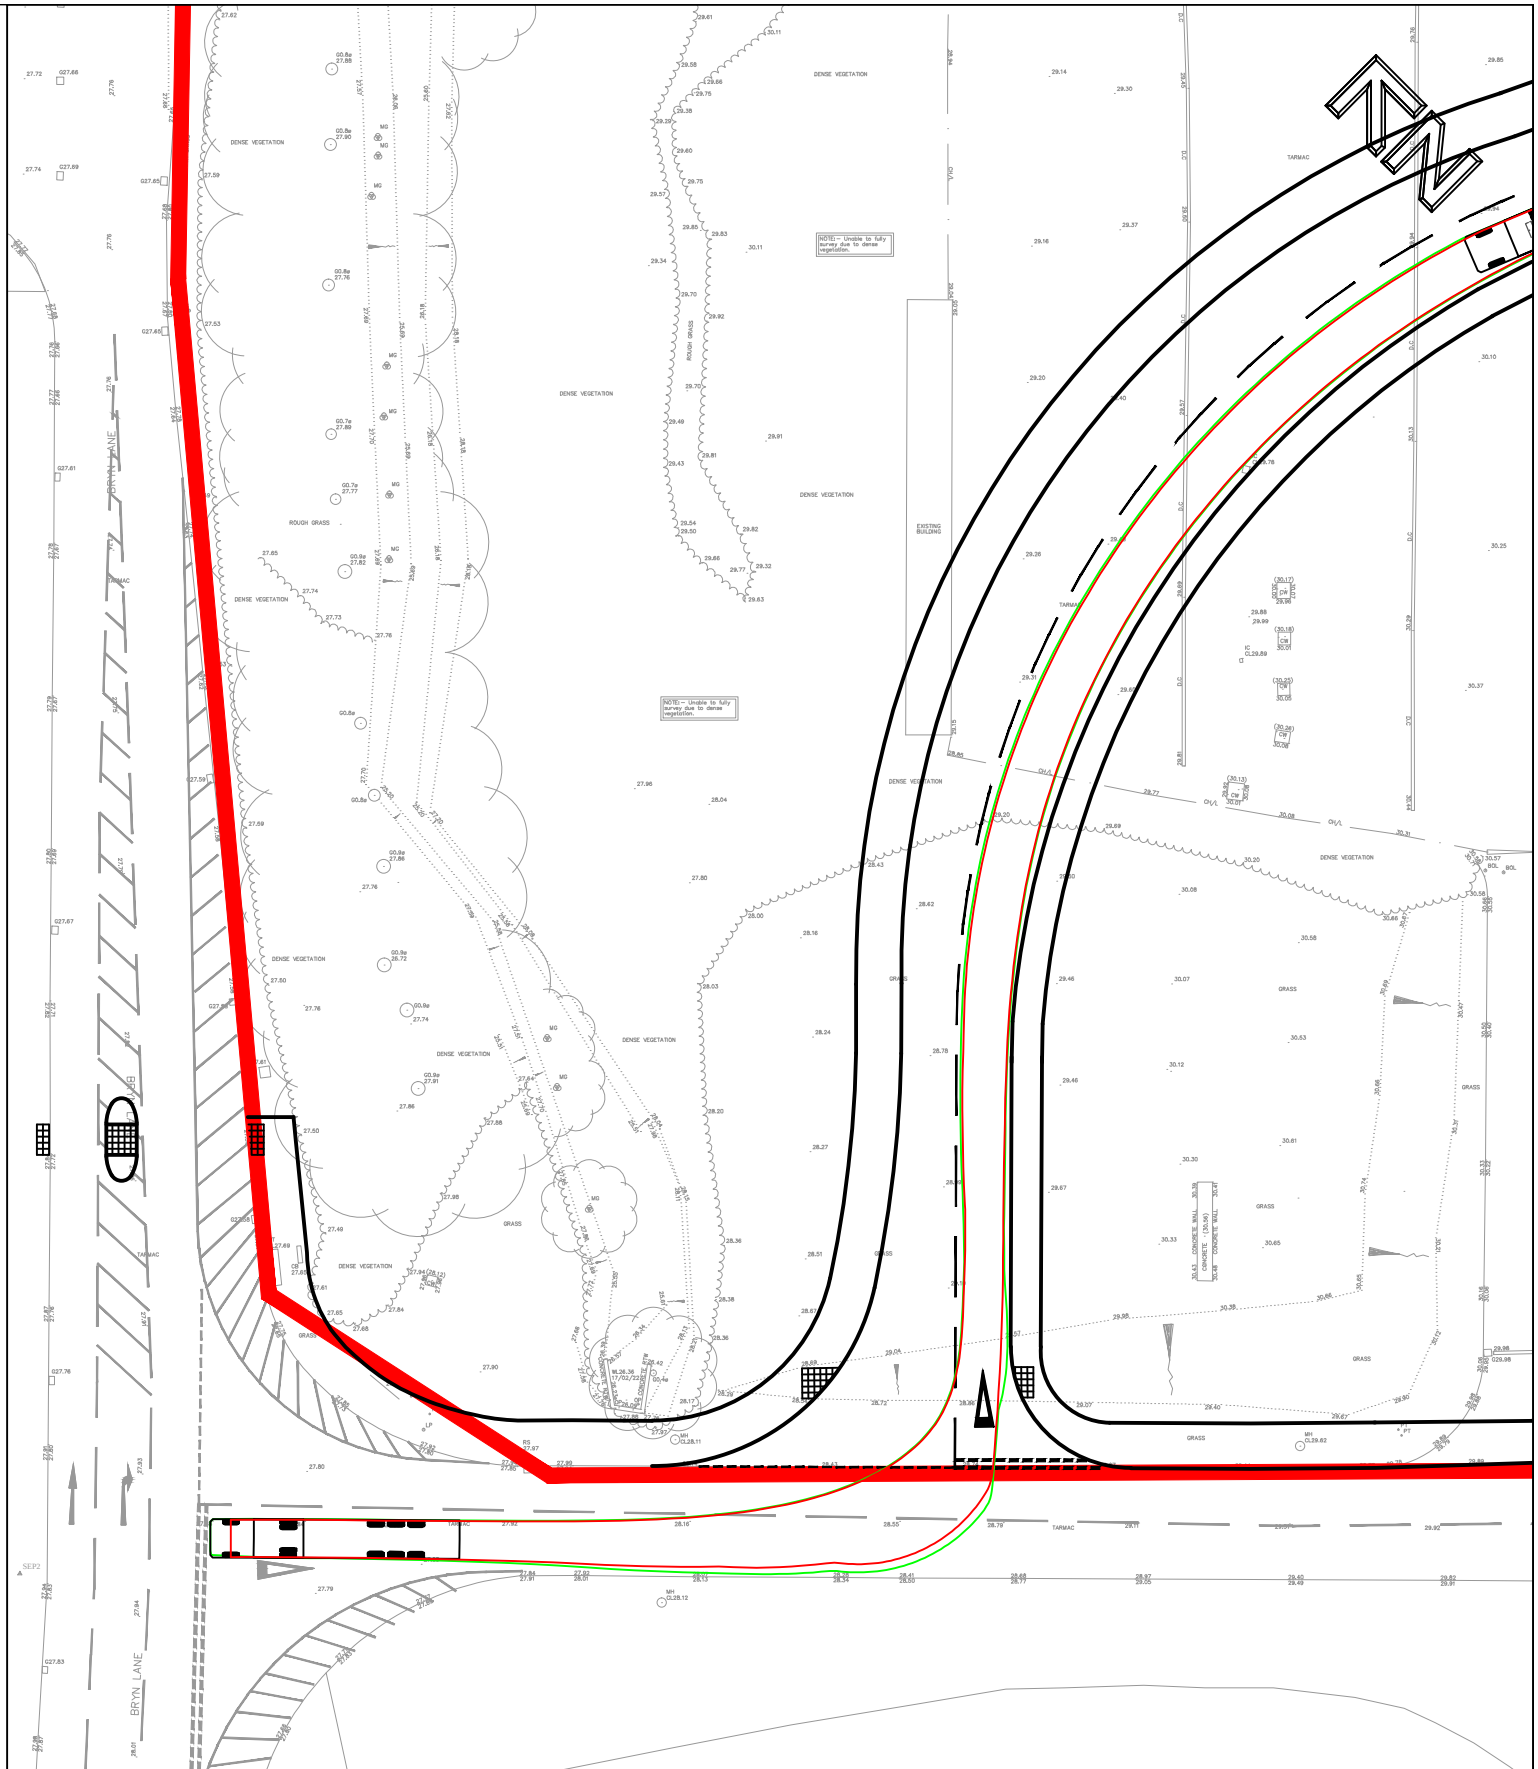

FTA Design Articulated Vehicle (1998)

Overall Length 16.48m
Overall Width 2.55m
Overall Body Height 3.87m
Min Body Ground Clearance 0.51m
Max Track Width 2.47m
Lock to Lock Time 3.00s
Kerb to Kerb Turning Radius 6.55m

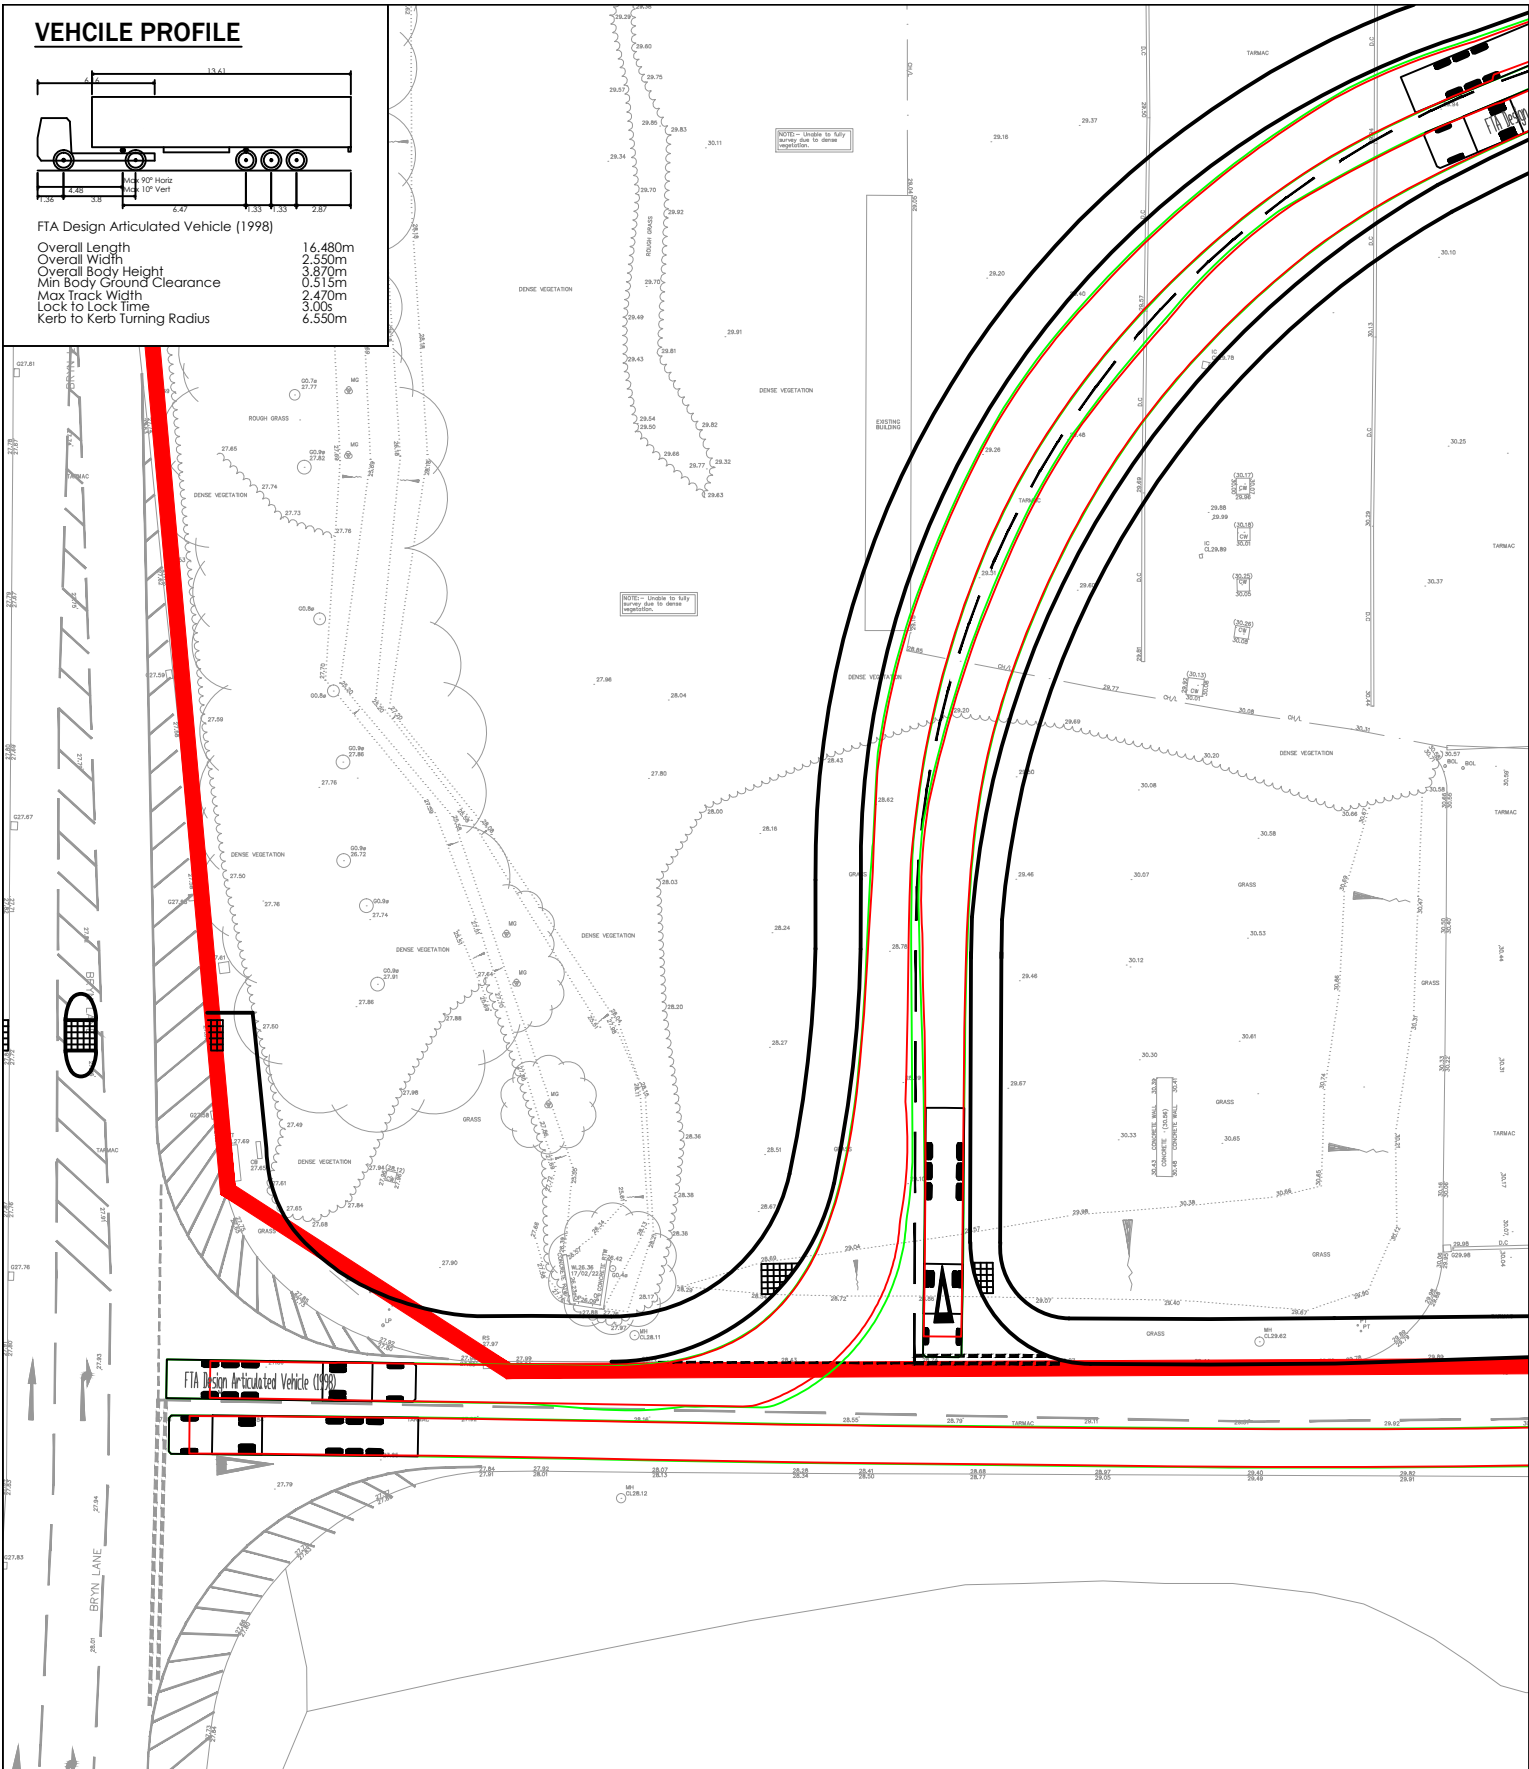

9 Hurricane Court
Liverpool International Business Park | Estuary Boulevard | Liverpool | L24 8RL
www.primetp.co.uk | 0151 728 1860

A	25.10.22	VB	LATEST ACCESS PROPOSALS
Rev	Date	By	Revision notes
DISCLAIMER - PROPOSALS ARE PRELIMINARY ONLY, NOT FOR CONSTRUCTION PURPOSES - PROPOSALS WILL BE SUBJECT TO UTILITY AND DRAINAGE INVESTIGATIONS - PROPOSALS WILL BE SUBJECT TO EXTENT OF ADOPTED HIGHWAY - DO NOT SCALE THIS DRAWING. DIMENSIONS ARE FOR REPRESENTATIONAL AND INFORMATIONAL PURPOSES ONLY AND SUBJECT TO DETAILED DESIGN - THIS DRAWING MUST ONLY BE USED FOR THE PURPOSE FOR WHICH IT HAS BEEN SUPPLIED			

Project	KINGMOOR. WREXHAM INDUSTRIAL ESTATE, WREXHAM, CLWYD
Title	SWEPT PATH ANALYSIS - SITE ACCESS

Drawn by VB	Issue date 02 SEPT 2022
Scale(s)	1:500 @A3
Drawing No P21066-101A	
Status	INFORMATION