



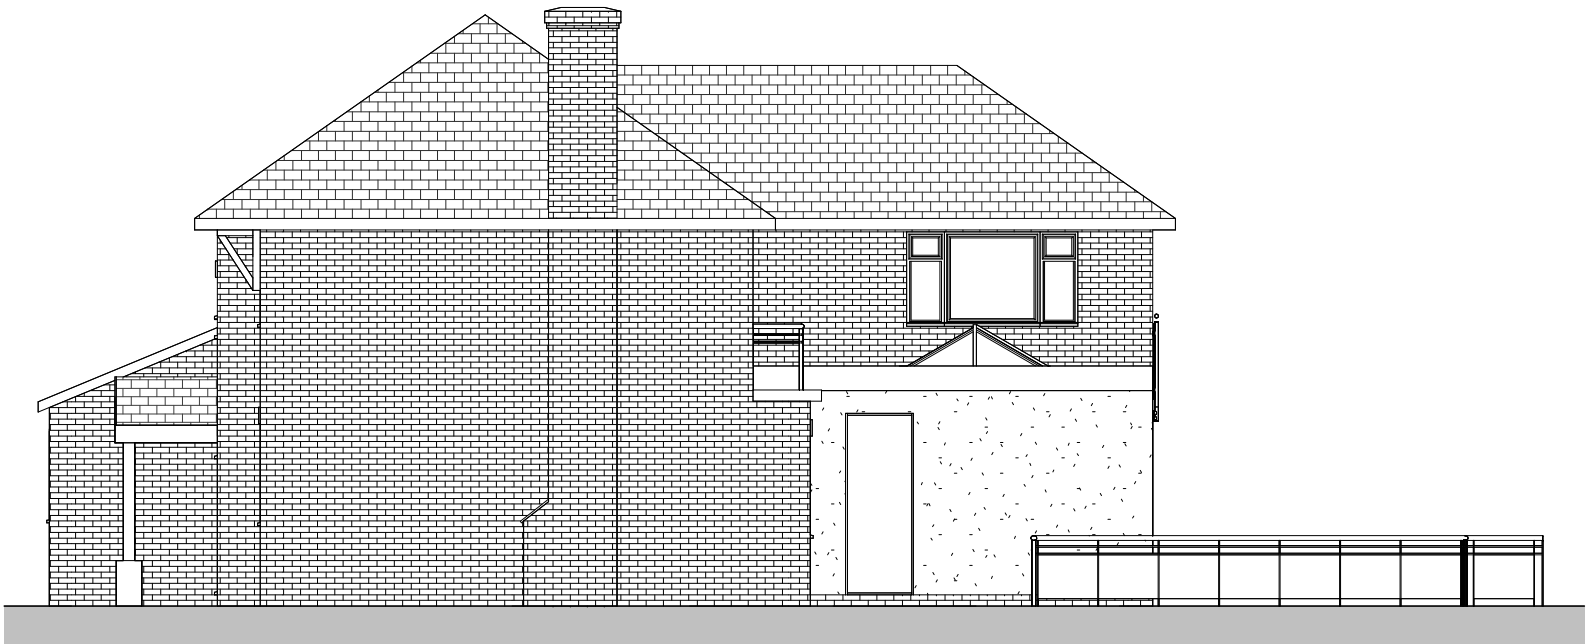

Side Elevation
1 : 100

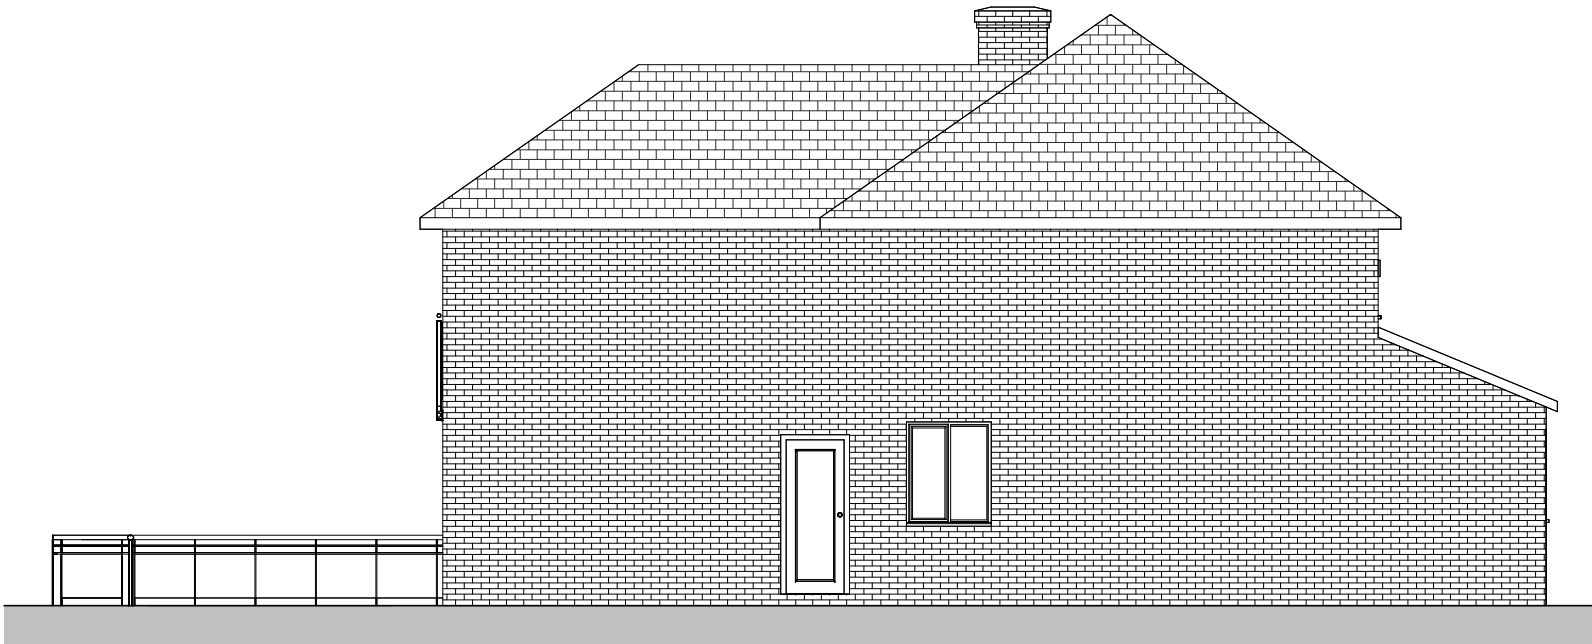

Side Elevation 2
1 : 100

A	Client Amendments 1		15.05
REV	DESCRIPTION	BY	DATE



OFF THE WALL
ARCHITECTURAL SERVICES

OFF THE WALL - Architectural Services
1 The Woodlands, Chester Road,
Gresford, Wrexham LL12 8NU

@ offthewall_architectural
☎ 07772 113 971
✉ cathy@offthewallarchitectural.com

Partnered with



CLIENT:

Mr & Mrs Edgerley

ADDRESS:

65 Wynnstay Lane, Marford

STAGE:

Planning Application

TITLE:

Proposed Elevations

SCALE AT A3: 1 : 100	DATE: 03/05/22	DRAWN:	CHECKED: Checker
PROJECT NO: OTW1227	DRAWING NO: PL04	REVISION: A	