


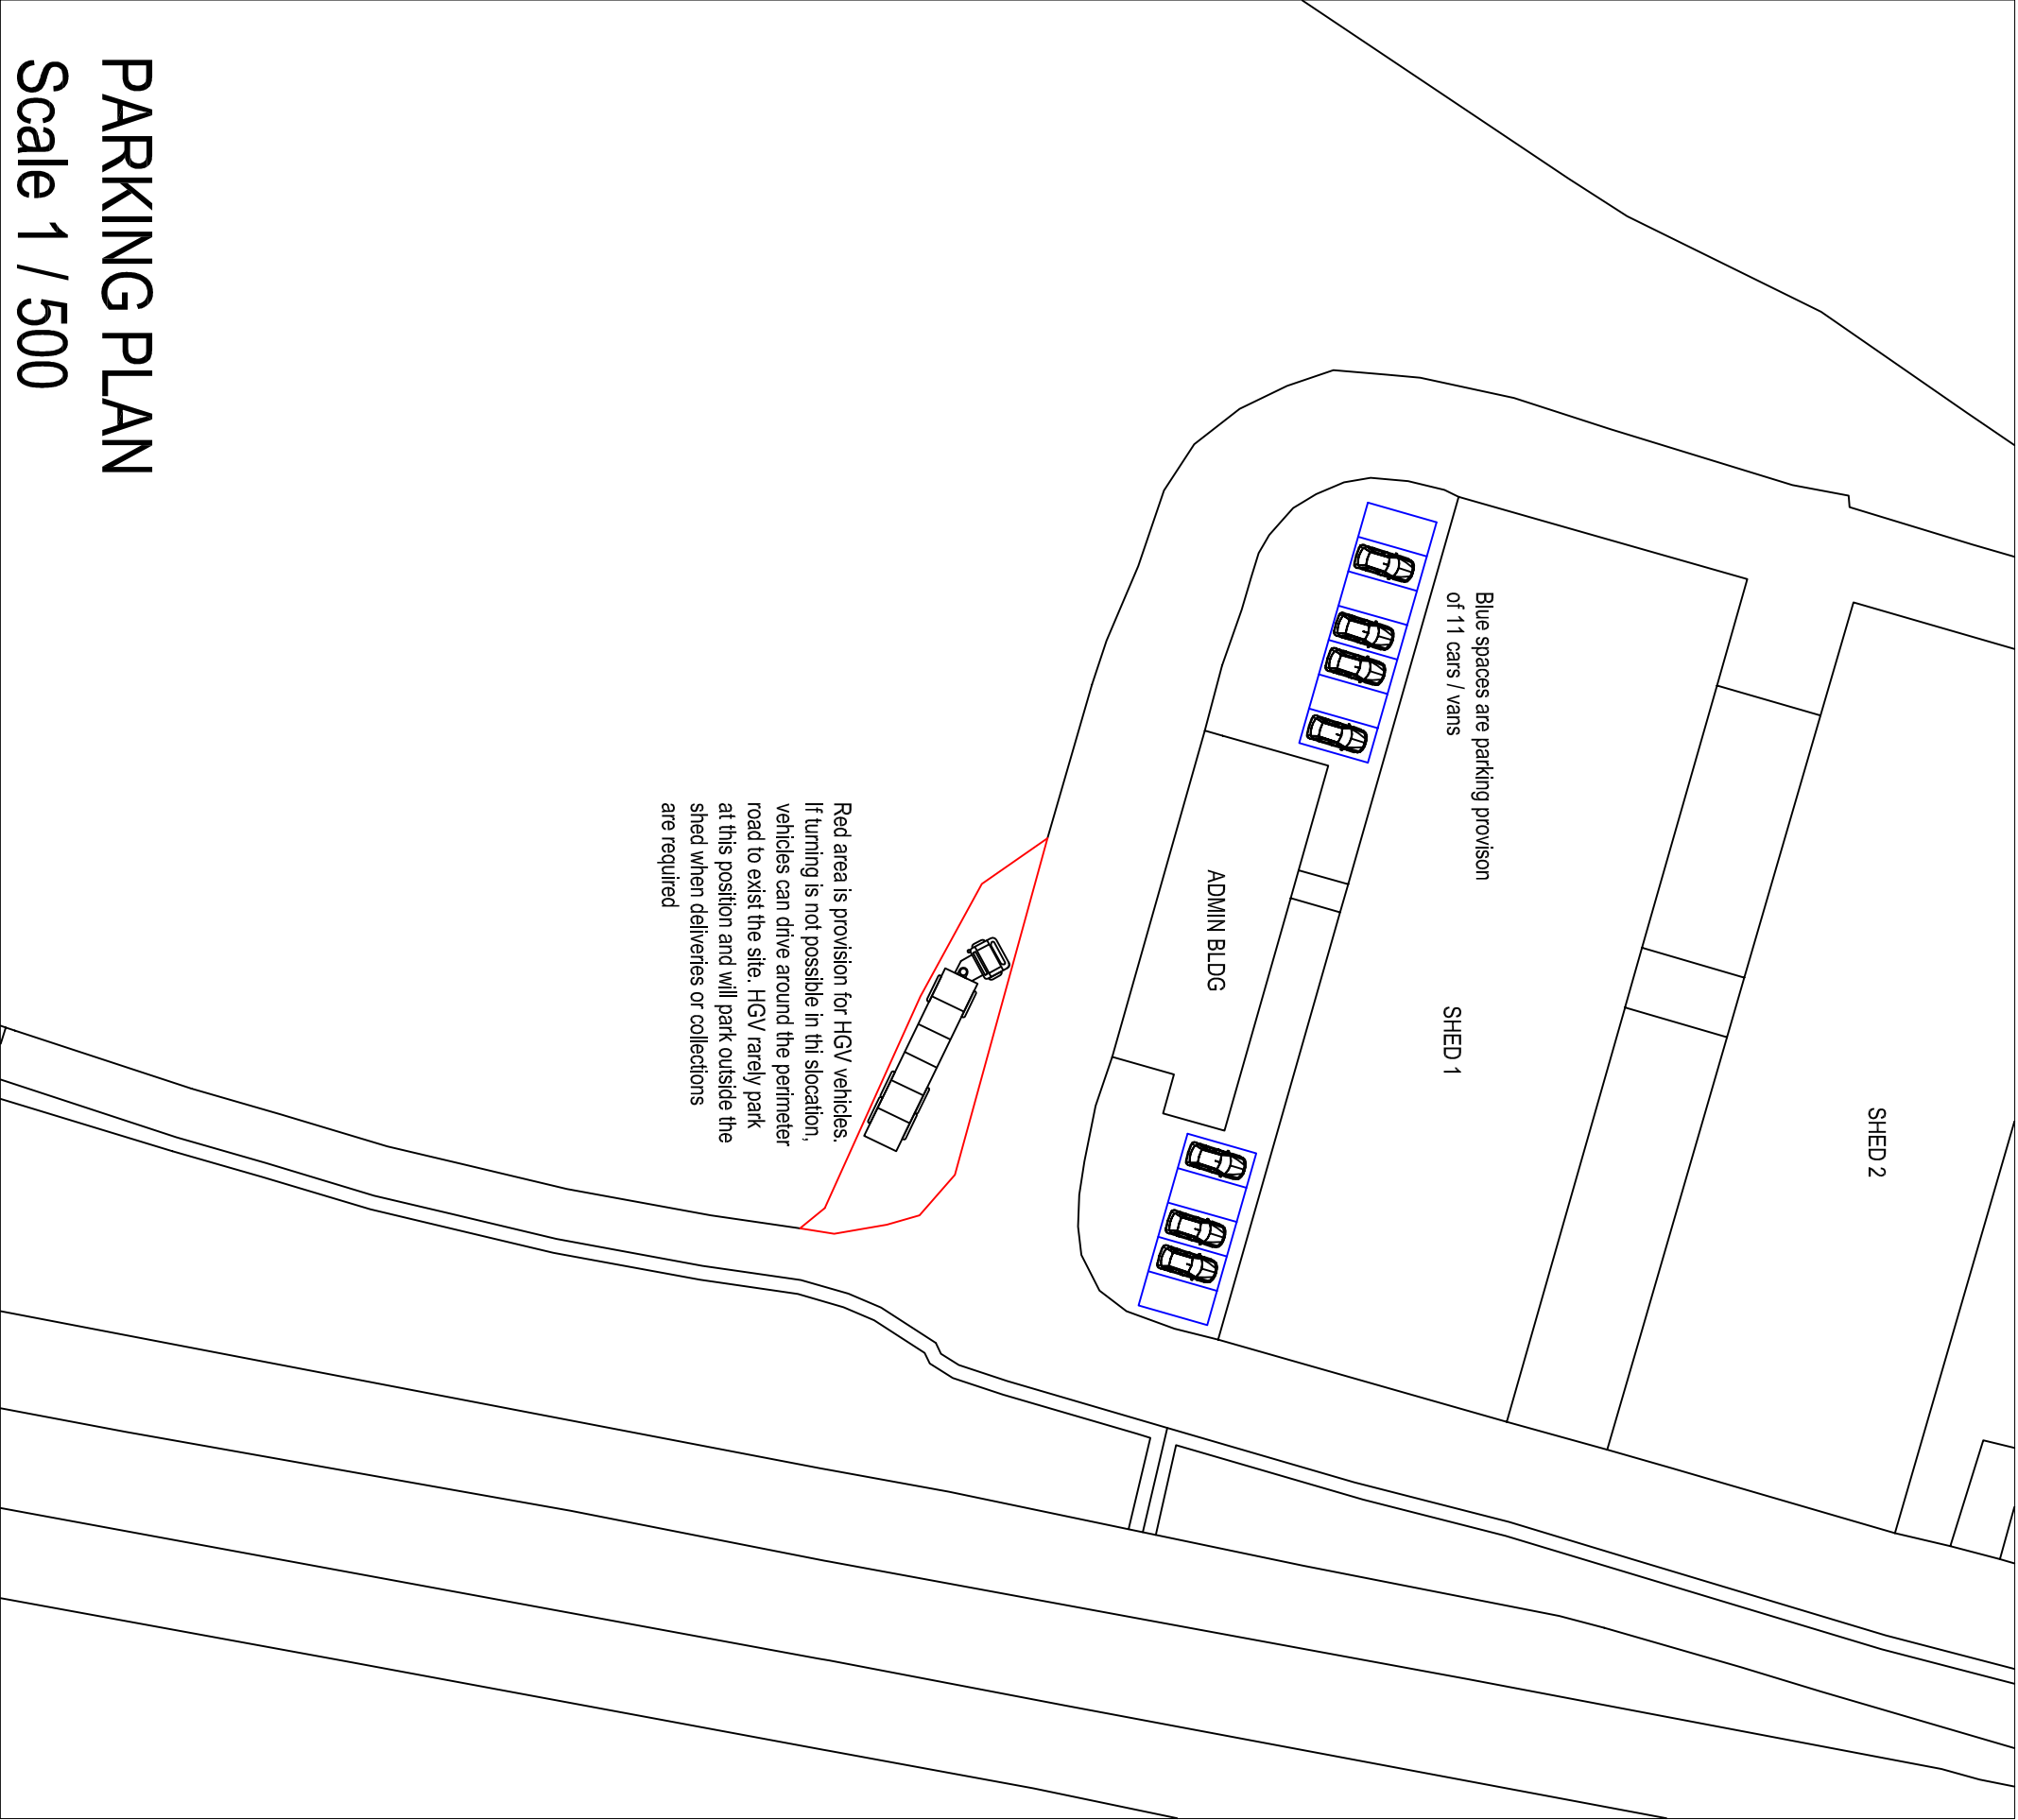

Red area is provision for HGV vehicles.
If turning is not possible in thi slocation,
vehicles can drive around the perimeter
road to exist the site. HGV rarely park
at this position and will park outside the
shed when deliveries or collections
are required

This drawing is the copyright of the
PLATT WHITE PARTNERSHIP.
All dimensions are to be checked on site prior
to commencing work.
DO NOT SCALE FROM THIS DRAWING.

Rev	Date	Name	Notes		
Revisions					

PLATT

WHITE

Partnership
Nova House, 94 Boulton
Cheshire, CH9 5AQ.
Tel: 01244 314111 Fax: 01244 314700
e-mail: info@plattwhite.co.uk
Web: www.plattwhite.co.uk

Client
AVIAGEN TURKEYS LTD

Project
RACKERY LANE
TURKEY RARM

Subject
PARKING

Drwg. No.
1106-C4

Drawn by
AL

Checked by
DL

Scale
As shown @ A3

Date
Jun 2023