




North

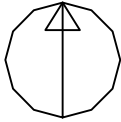

Ordnance Survey
Ukmapcentre.com

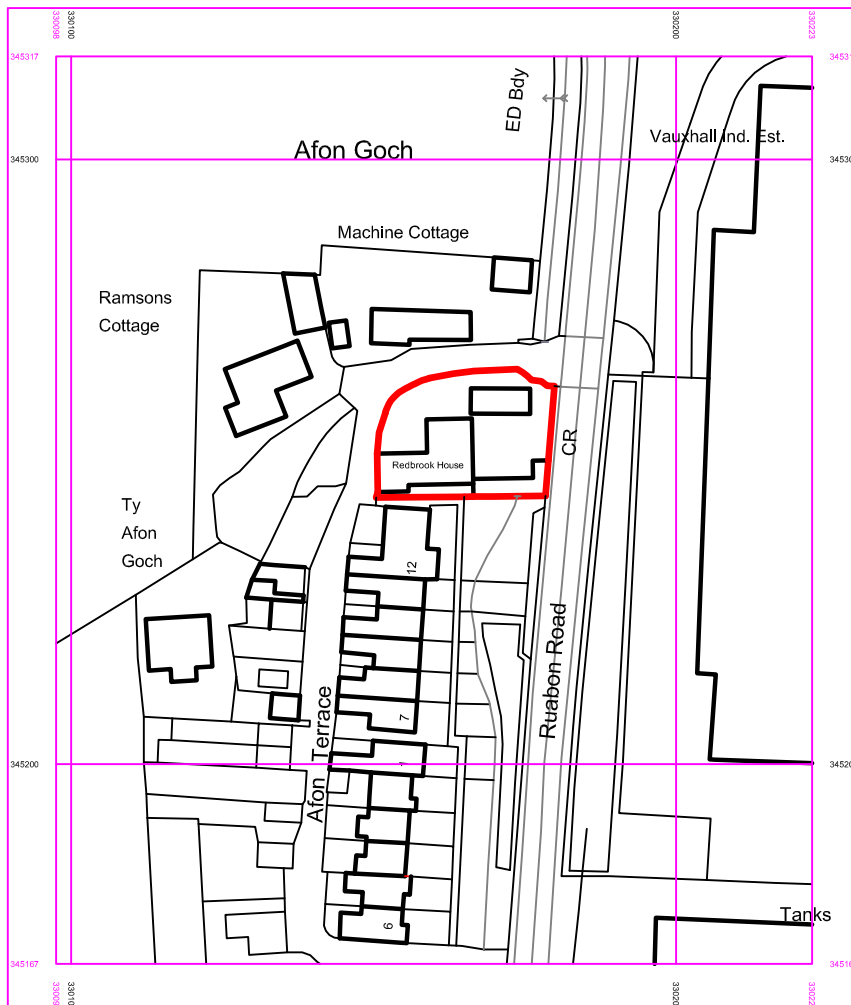

Serial number: 263225
© Crown copyright and database right 2023
Ordnance Survey Licence 100048957
Reproduction in whole or in part is prohibited
without the prior permission of Ordnance Survey

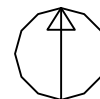

1:1250 scale bar in metres

go2plan

Design & Planning

tel: 07957 634478 email: jon@go2plan.co.uk

**SITE LOCATION PLAN
REDBROOK HOUSE
RUABON ROAD
RUABON
WREXHAM
LL14 6RA**

**Dwg No. RHR 001
Scale: 1: 1250 @ A4
date: 03.05.23
drawn: jon evans**