


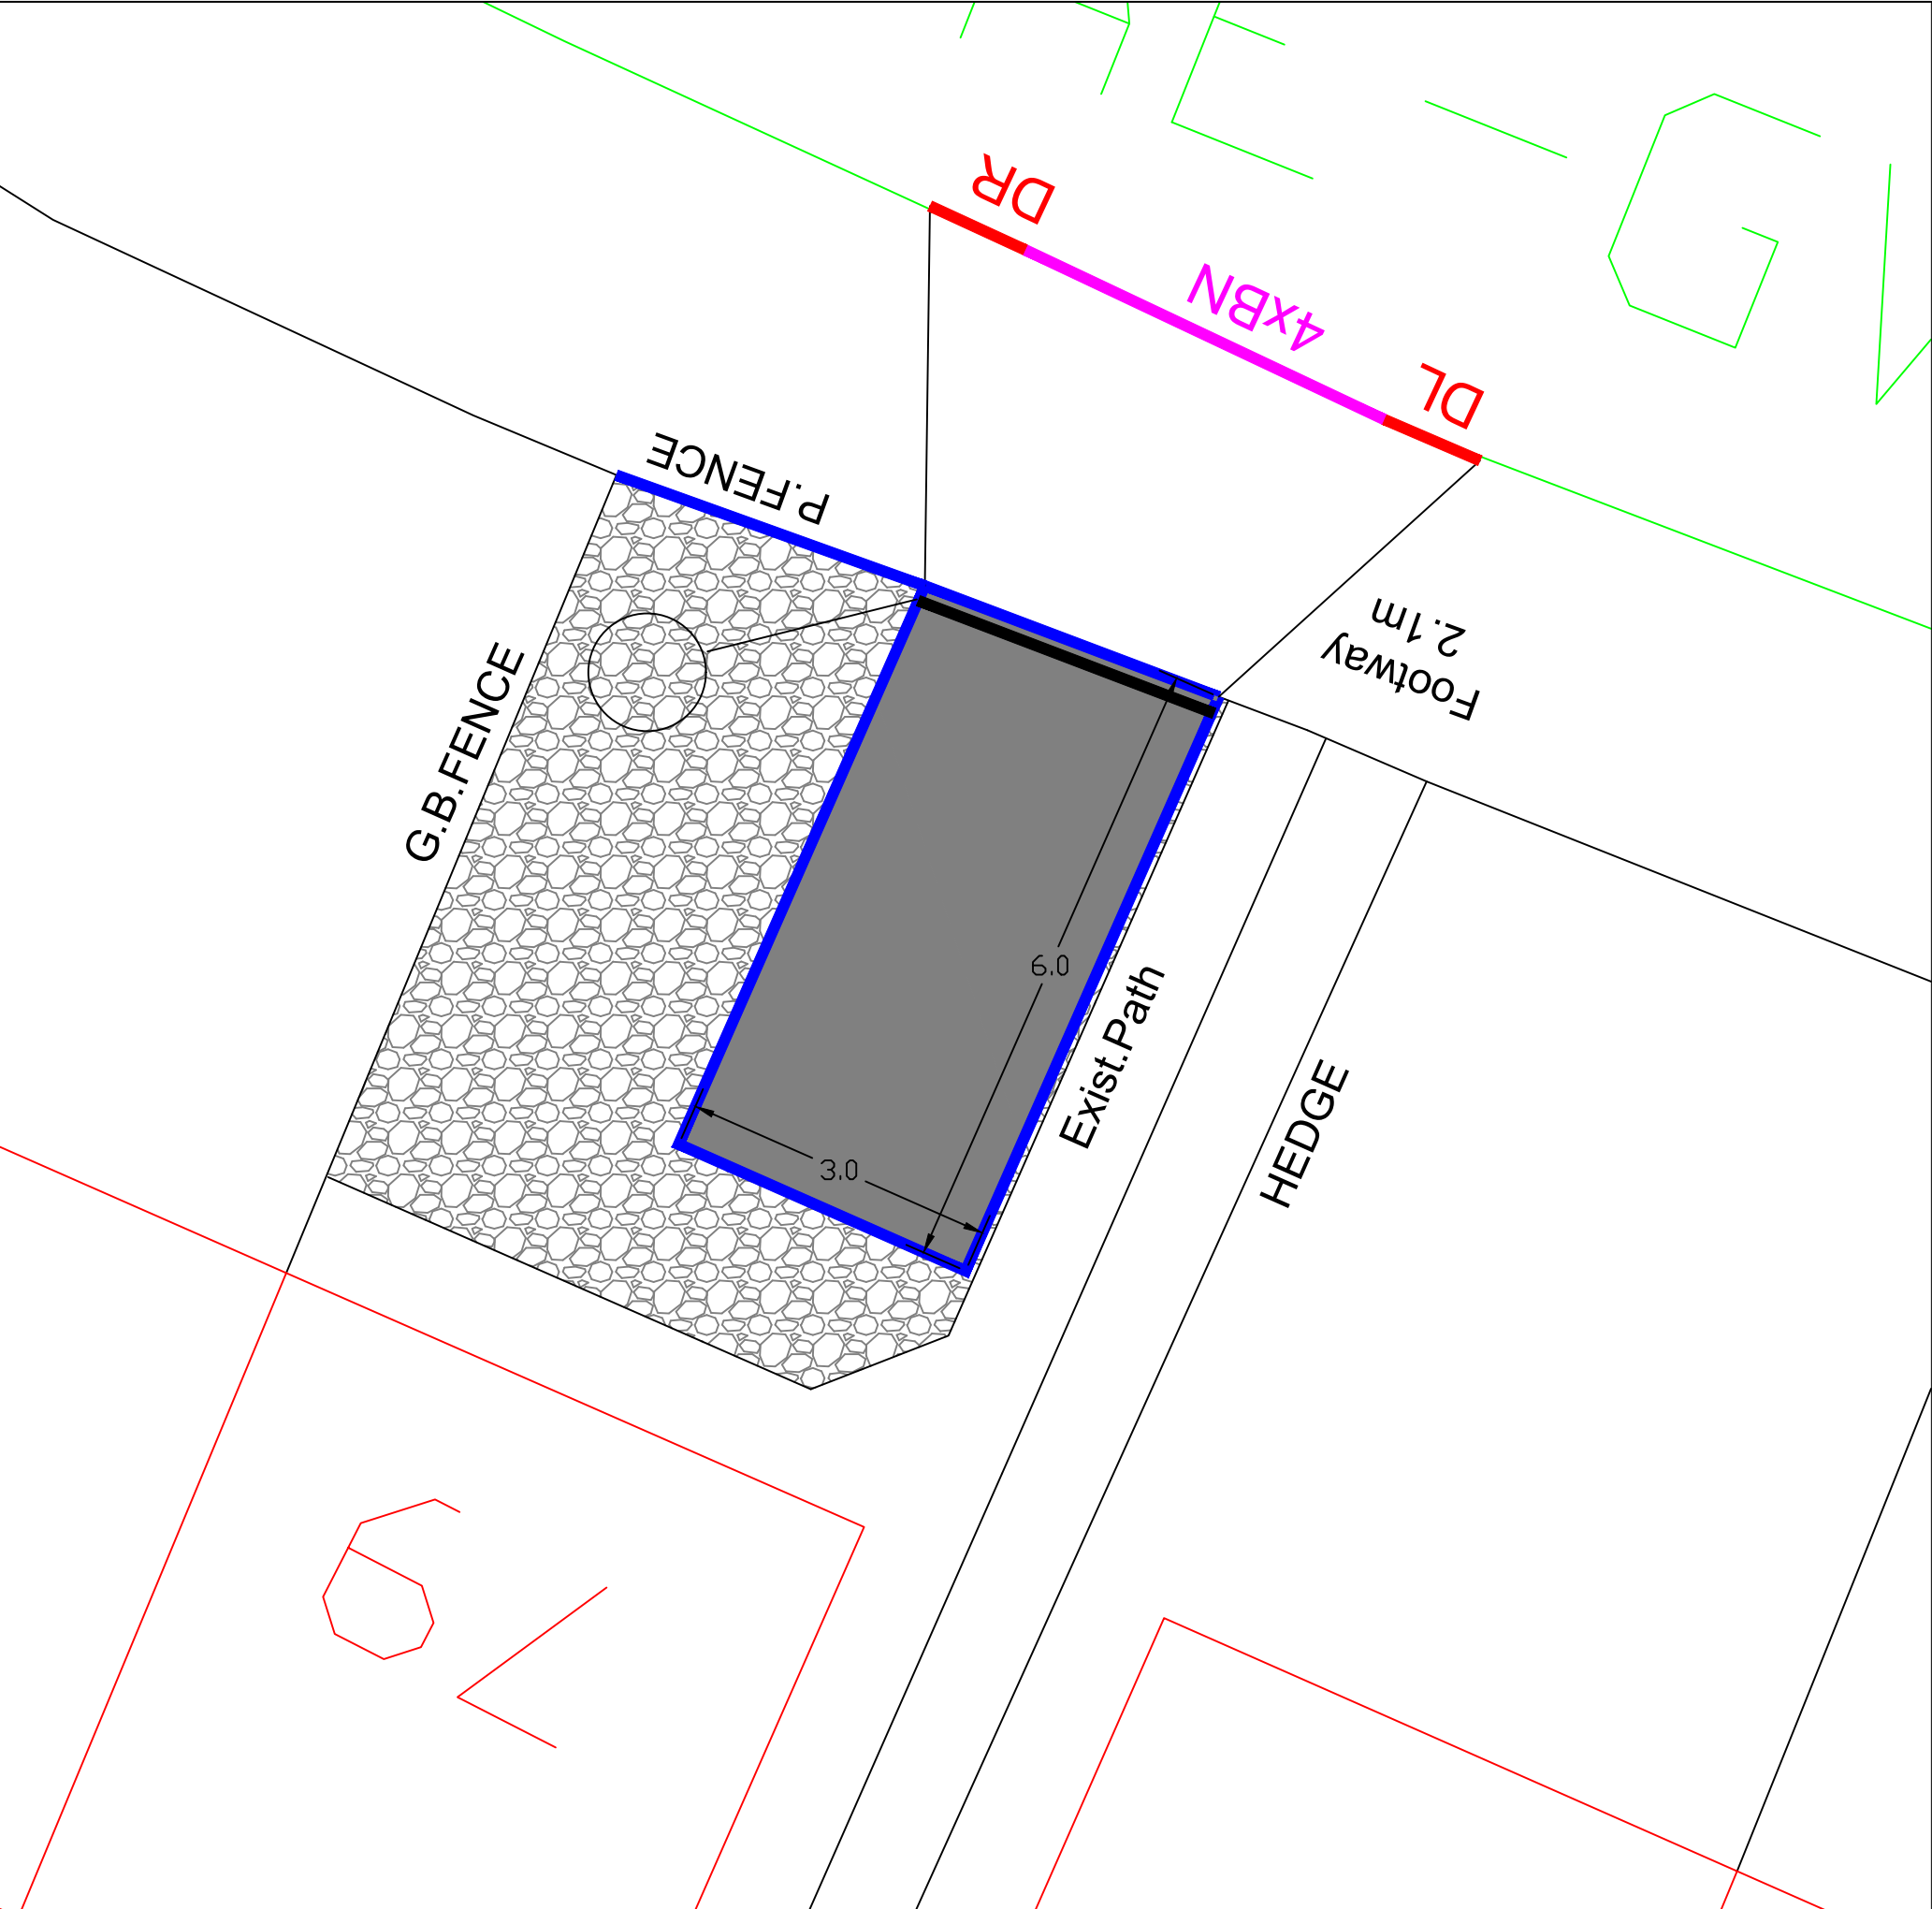

Notes

Hardstanding 6.0x3.0m
Drop kerb required
ACO drain channel required
Install soakaway in gravel area
Remove the existing picket fence to the front
Fill with gravel between the new kerb and the existing path/gravel board fence

PLANNING PERMISSION REQUIRED

KEY

- Precast Concrete BN Kerb 125 x 150mm
- Precast Concrete DL1/DR1 Kerb
- Precast Concrete HB2 Kerb

HARDSTANDING SPECIFICATION

Surface Course, Dense Bitumen Macadam, 10mm nominal size, depth 40mm
Binder Course, Dense Bitumen Macadam, 20mm nominal size, depth 60mm
Sub-base, Granular Sub-base Type I, depth 250mm

FOOTPATH SPECIFICATION

Surface Course, Dense Bitumen Macadam, 10mm nominal size, depth 20mm
Binder Course, Dense Bitumen Macadam, 20mm nominal size, depth 60mm
Sub-base, Granular Sub-base Type I, depth 150mm

All setting out to be agreed with WCBC prior to commencing works on site



Wrexham County Borough Council
Housing Services,
Housing and Public Protection Department,
Ruthin Road,
Wrexham,
LL13 7TU
Tel: (01978) 315300 Fax: (01978) 315355

Project: 79 Cae-gwilym Lane, Cefn-Mawr,
Wrexham LL14 3LS

Detail: Proposed On-Plot and Drop Kerb

Drawn By: RS	Date: Sept 2023	Checked By:
Scale: NTS	Project No: ??????	Dwg No: 01
		Rev: Preliminary