


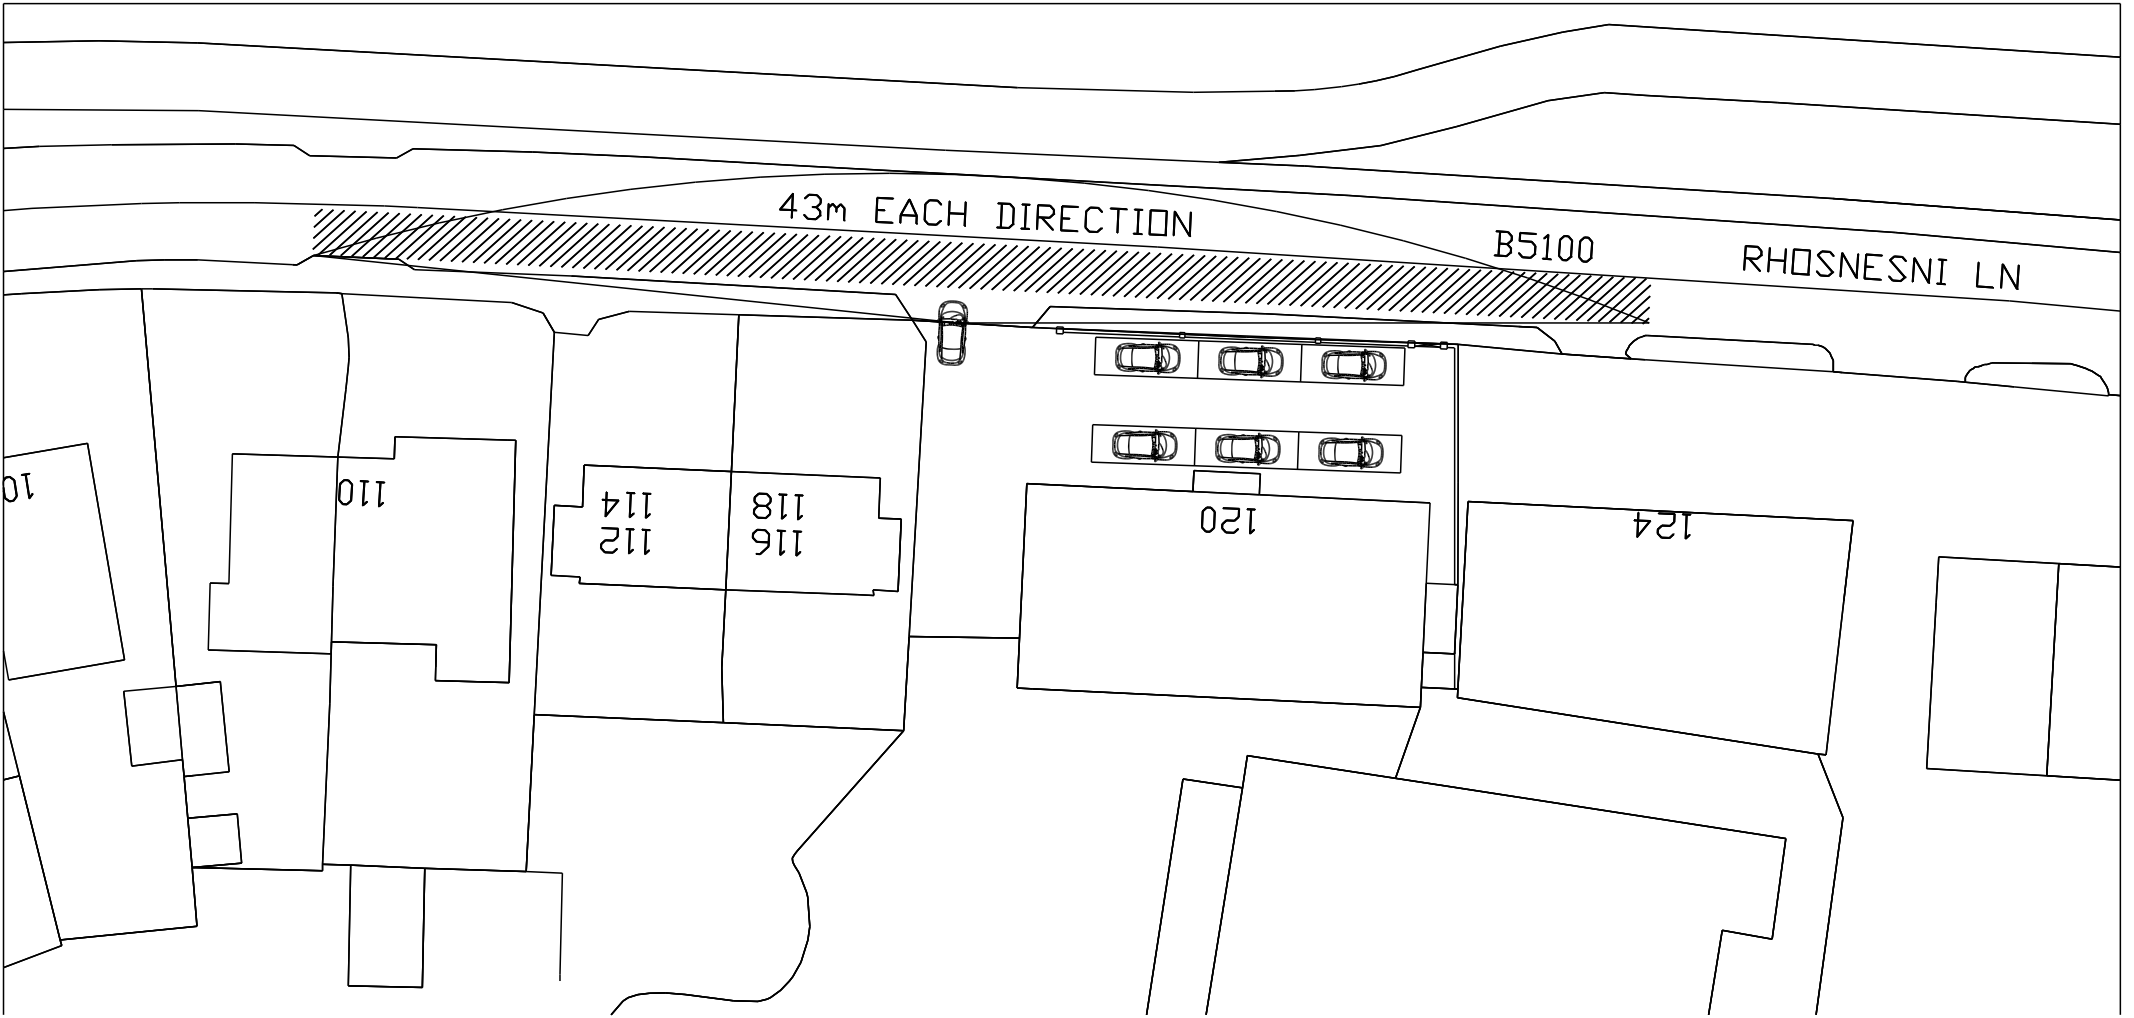

120 RHOSNESNI LANE
WREXHAM
LL12 7NB
DRAWING SCALE @ A4 1:500

A	FIRST ISSUE	27.09.2022
REV MARK	REVISION DESCRIPTION	REVISION DATE
WREXHAM		
DOCUMENT NUMBER		
DRAWING TITLE HIGHWAY PLAN ON 120 RHOSNESNI LANE		
CONTRACT 120 Rhosnesni Lane		
MODELLED BY DCR		ISSUE DATE
CONTRACT NO	SCALE	1:500
DRAWING No	SK02	REVISION No. A