
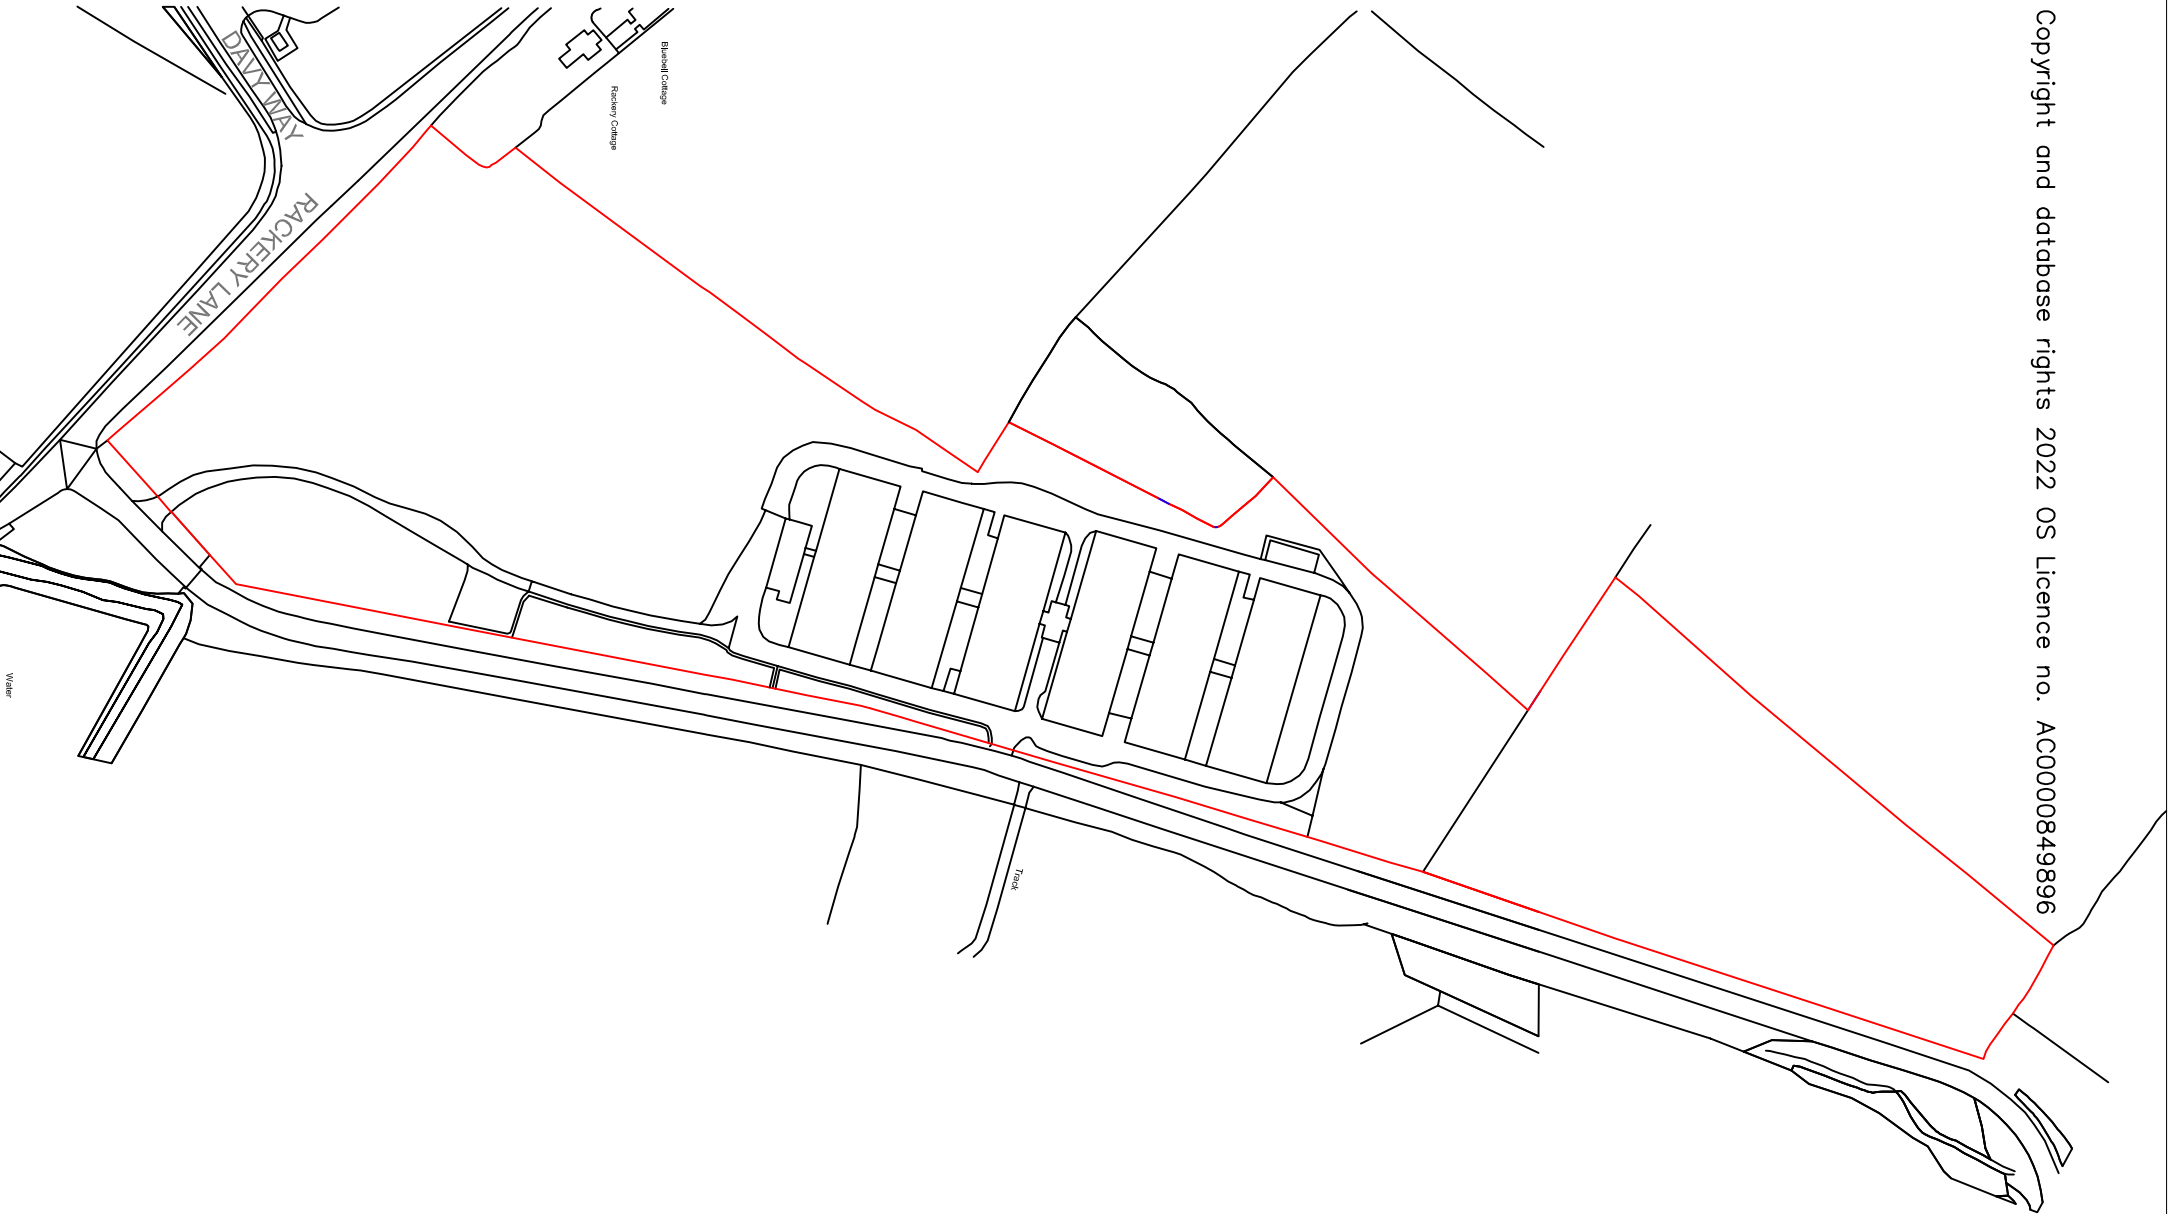


NORTH

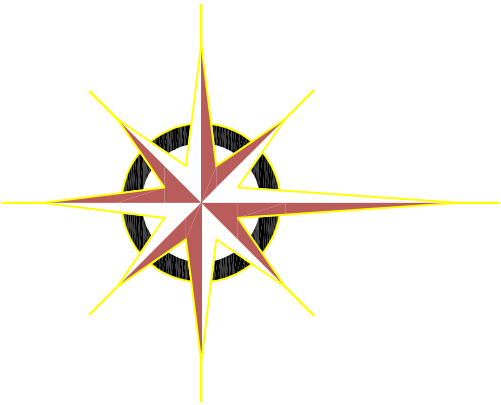

This drawing is the copyright of the
PLATT WHITE PARTNERSHIP.

All dimensions are to be checked on site prior
to commencing work.
DO NOT SCALE FROM THIS DRAWING.

Rev	Date	Name	Notes						
Revisions									

PLATT

WHITE

Partnership
Nova House, 94 Boulton
Chester, CH3 5AQ.
Tel: 01244 314111 Fax: 01244 314700
e-mail: info@plattwhite.co.uk
Web: www.plattwhite.co.uk

Client
AVIAGEN TURKEYS LTD

Project
RACKERY LANE
TURKEY RARM

Subject
LOCATION PLAN

Drawn by
1106-L

Checked by
DL

Scale
As shown @ A3

Date
Jun 2023

LOCATION PLAN
Scale 1 / 2500