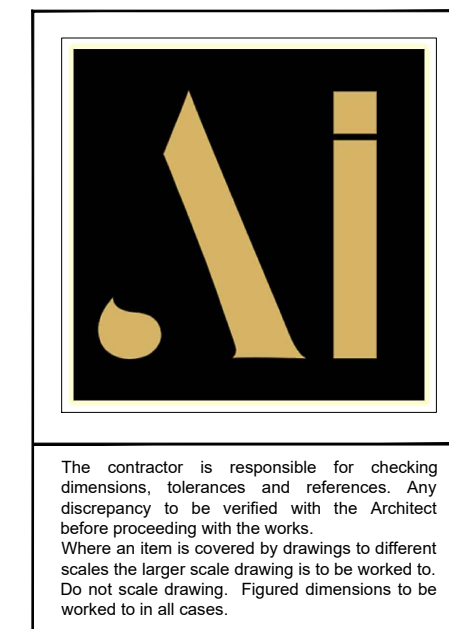
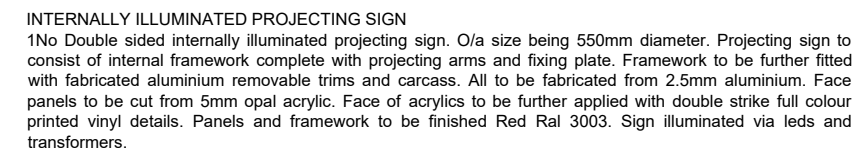


30-08-2023 - REV D AS REQUESTED BY PLANNING
23-08-2023 - REV C AS REQUESTED BY PLANNING
22-06-2023 - REV B CANOPY AMENDMENT
30-05-2023 - REV A CANOPY AMENDMENT

Drawing no. 5		
date	rev.	revision/author/checker
PURPOSE OF ISSUE PLANNING		
PROJECT PEPES, Unit 2, Regent House, Regent Street, Wrexham, LL11 1PR		
DRAWING PROPOSED ELEVATIONS		
JOB NO. 2023-007-005		REV D
DRAWN BY. HM		checked
SCALE 1:100 @A2		DATE: 30.08.2023