


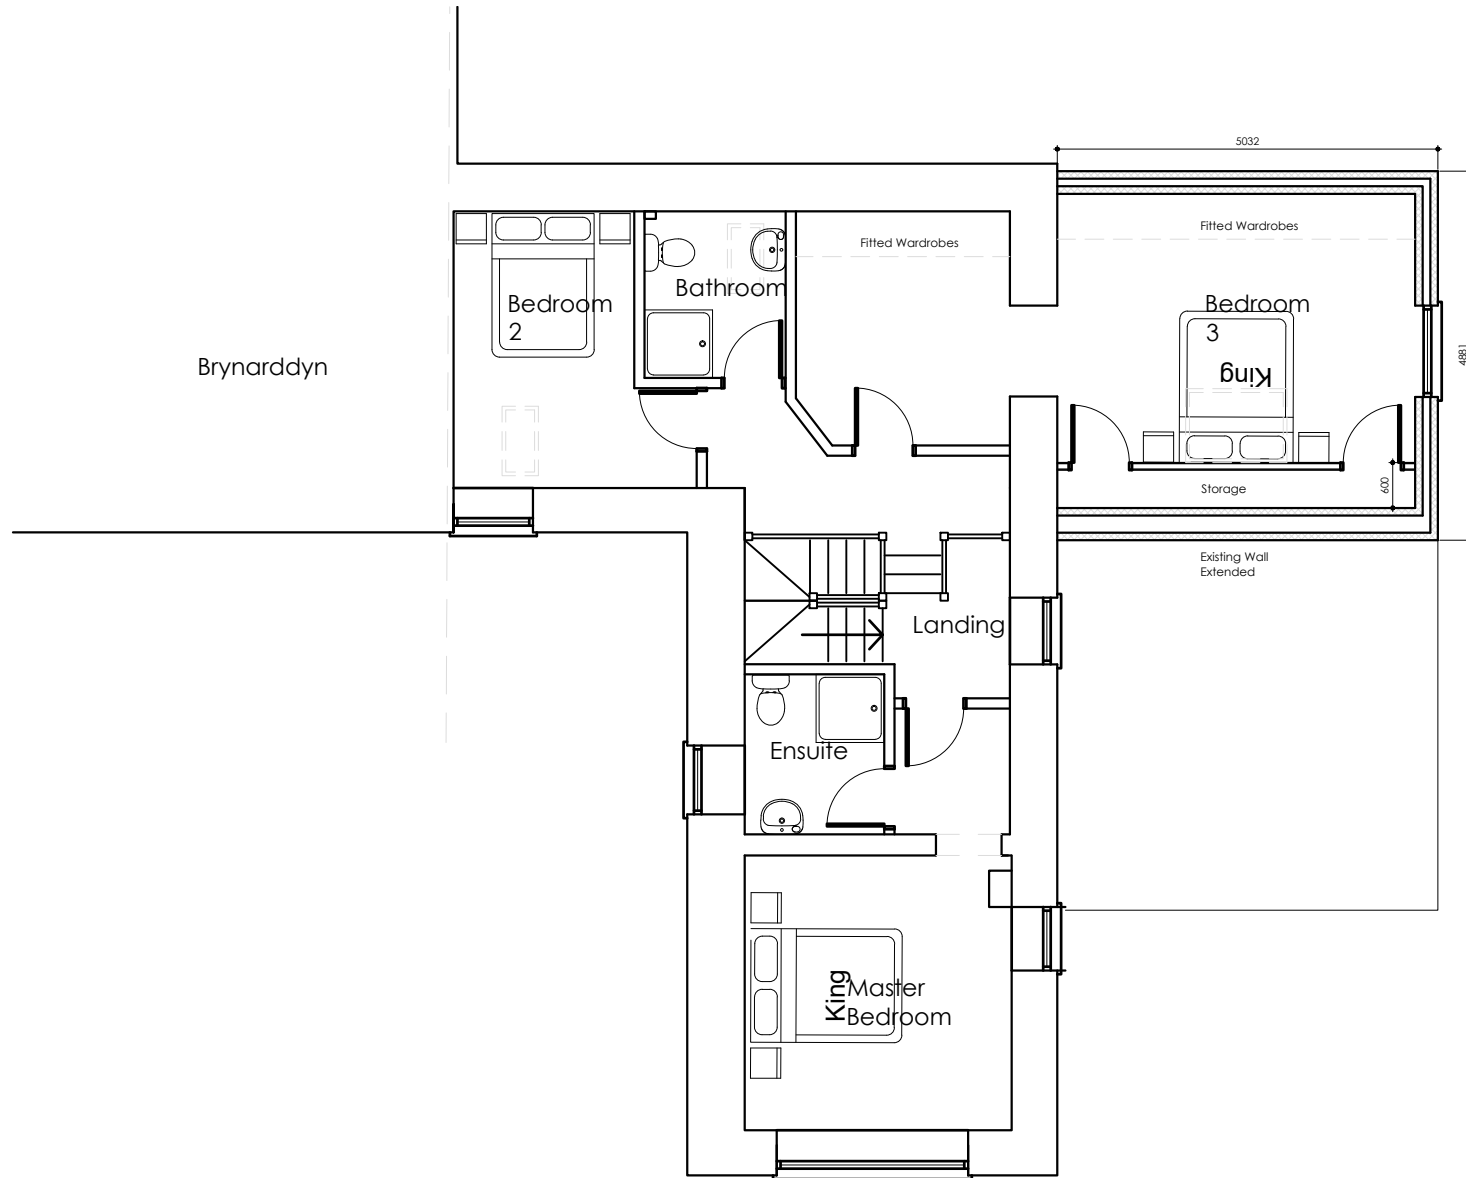

First Floor

Rev A - Amended 25.03.2023

Proposed First Floor 1:100 @ A4

Arddyn Barn

Nantyr

Llangollen

LL207DH

Date - 19.02.2023

Drawing No 26-08- A