

A	Survey Drawing.	13/07/23
B	Sketch Proposals.	24/07/23
C	ASHP Added.	02/08/23
D	Planning Application	16/08/23



1 South Elevation



2 East Elevation



4 West Elevation




3 North Elevation



5 PL 10-11 East Elevation




6 PL 10-11 West Elevation

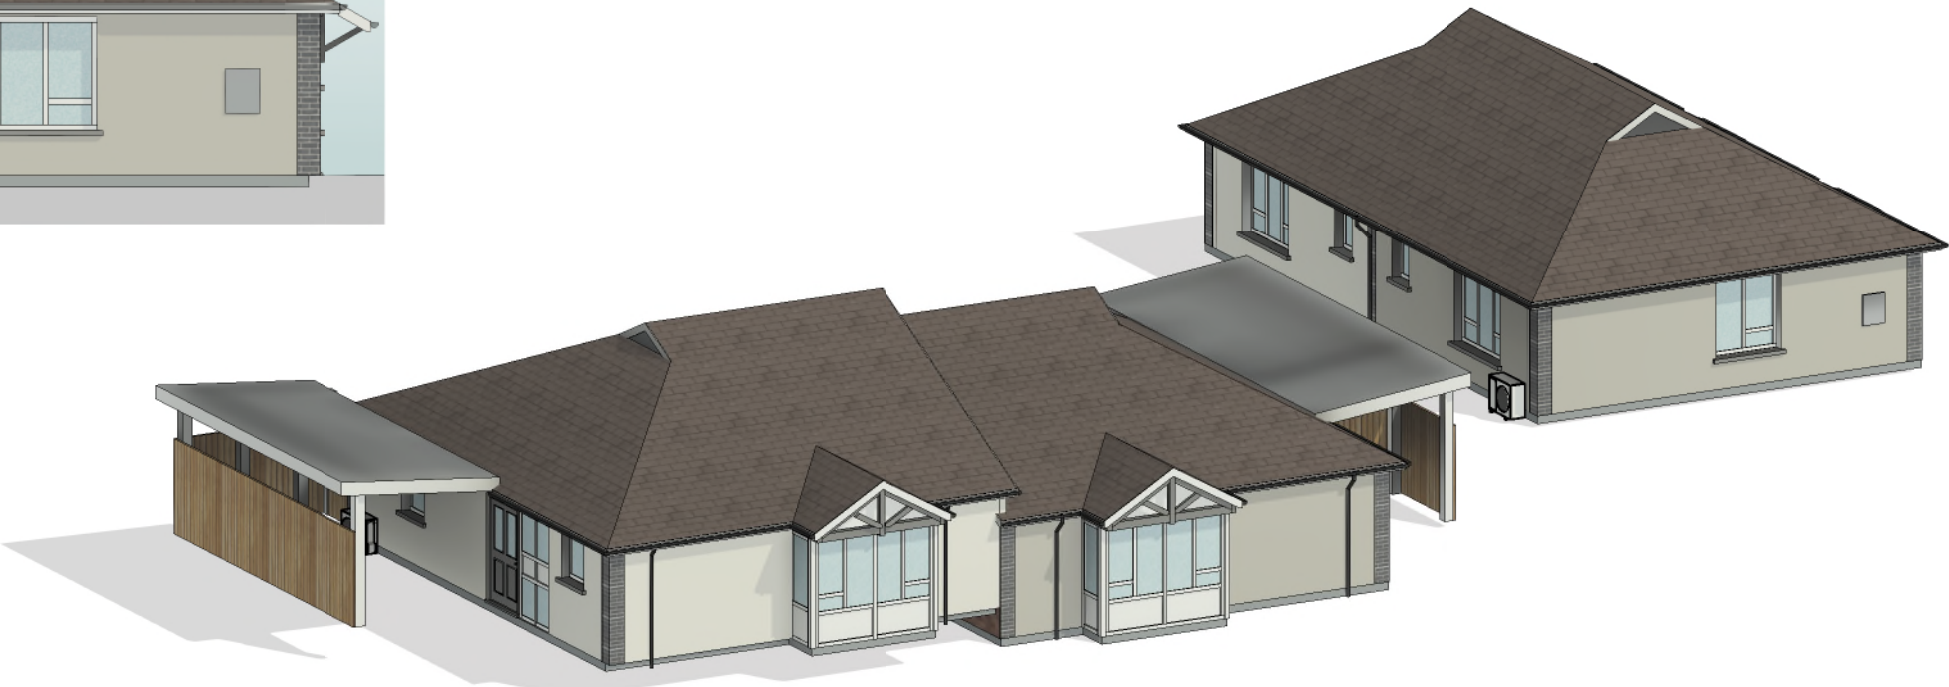

8 Front 3D View

FINISHES SCHEDULE

- Plinths - Soltherm 39C.
- Corner & Vertical Bands - Misty Morning (BBR 37).
- External Wall - Soltherm OIA & Soltherm 37F.
- Windows - White PVC-u.
- Doors - Anthracite Grey PVC-u.
- Soffits & Barge Boards - White PVC-u.
- Rain Water Goods - Black PVC-u.

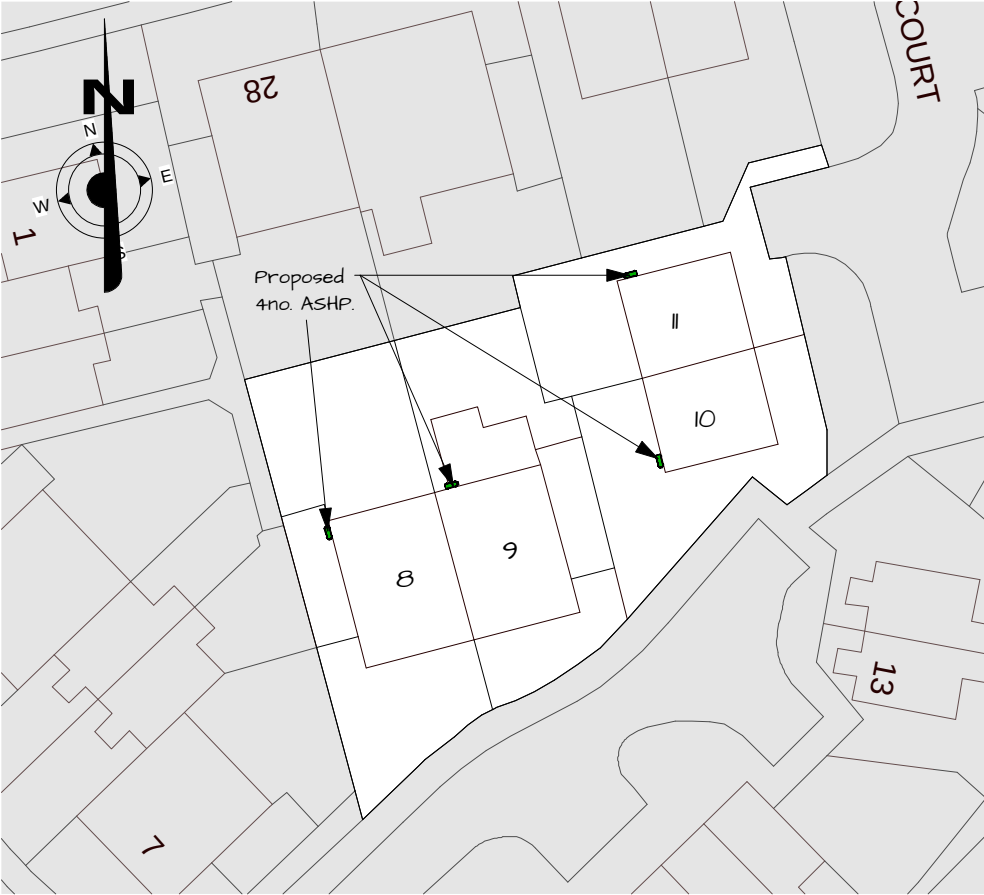

7 Block Plan

