


NOTES

Copyright: All rights reserved. This drawing must not be reproduced without permission. This drawing must not be scaled. Dimensions are in millimetres unless specified.


Rev	Date	Notes	By	Che
P1	29.07.22	Issued for costing	JH	DG

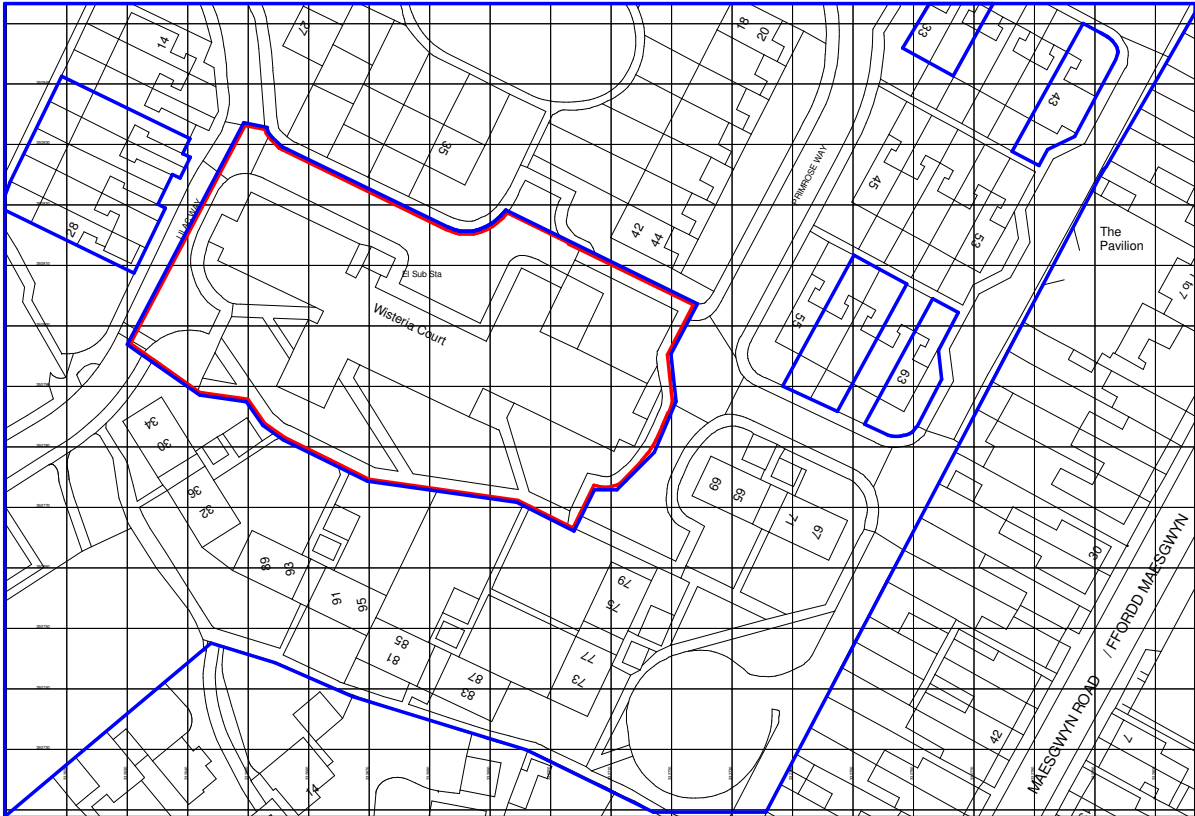

Ordnance Survey, (c) Crown Copyright 2021. All rights reserved. Licence number 100022432



NORTH

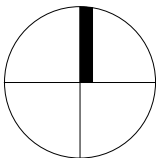

eliswilliams

Project Number: 2705
Project Name: Wisteria Court

Drawing Status: D1 Costing
Drawing Number: **2705- EWA- WIS- 00- GA- A- 19002**
Drawing Name: Site Location Plan

Date: 01.03.22
Drawn By: DG

Rev: P1
Scale: 1 : 1250

Wellfield Chester Road Preston Brook WA7 3BA
T: 01928 752200 E: info@ewa.co.uk W: ewa.co.uk