



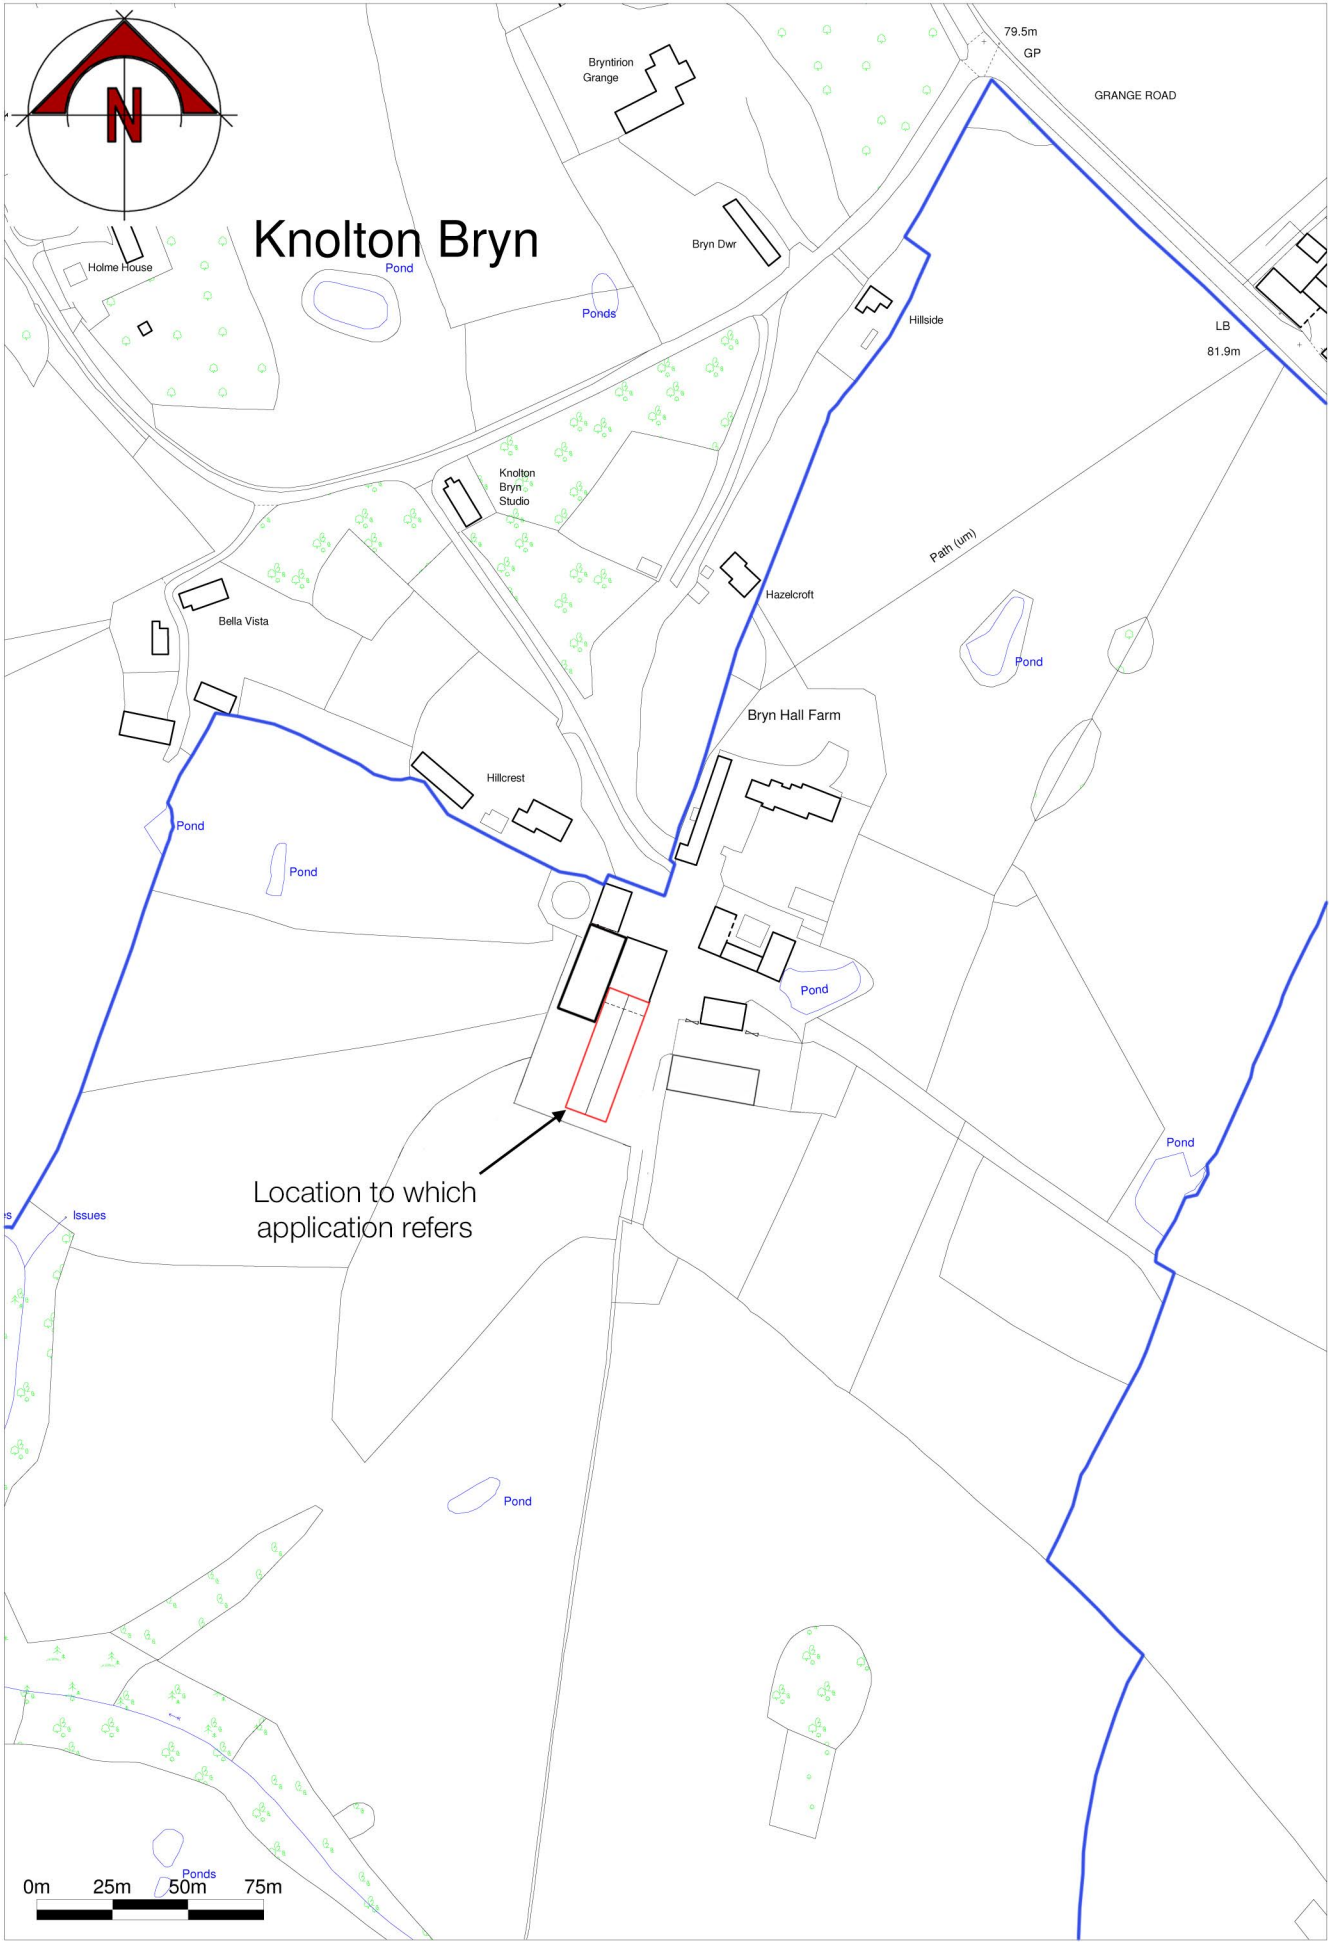

Based on Ordnance Survey with the permission of the Controller of HMSO ©Crown Copyright Licence No. 100020449

THIS DRAWING IS TO BE READ IN CONJUNCTION WITH ALL RELATED DRAWINGS.
ALL DIMENSIONS MUST BE CHECKED AND VERIFIED ON SITE BEFORE
COMMENCING ANY WORK OR PRODUCING SHOP DRAWINGS. THE ORIGINATOR
SHOULD BE NOTIFIED IMMEDIATELY
OF ANY DISCREPANCY. THIS DRAWING IS COPYRIGHT AND REMAINS
THE PROPERTY OF ROGER PARRY & PARTNERS.

Rev	Description	Date	Dr by	App by
Original by				

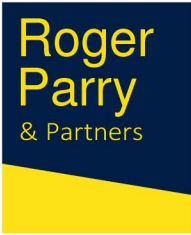

Residential - Agricultural - Commercial

Project	Erection of a warehouse building and renewing of adjoining roof to a portal frame design to match that of proposed building			
Drawing Title	Location Plan			
Location	Bryn Hall, Knolton Bryn, Overton-on-Dee Wrexham, LL13 0LF			
Client	Portek Limited			
Scale (s)	1:2500 @ A3			
Drawing No.	75841/22/01	Rev		
Drawn by	P Middleton MCIAT	Date	Sept 2022	

HOGSTOW HALL, MINSTERLEY
SHREWSBURY, SHROPSHIRE. SY5 0HZ
Tel: 01743 791336 Fax: 01743 792770
email: mail@rogerparry.net
Web address: www.rogerparry.net
Roger Parry & Partners LLP partnership no. OC312203
Registered Office Hogstow Hall, Minsterley, Shrewsbury, SY5 0HZ.
Registered in England and Wales.
A list of members of the LLP is available at the above address.