


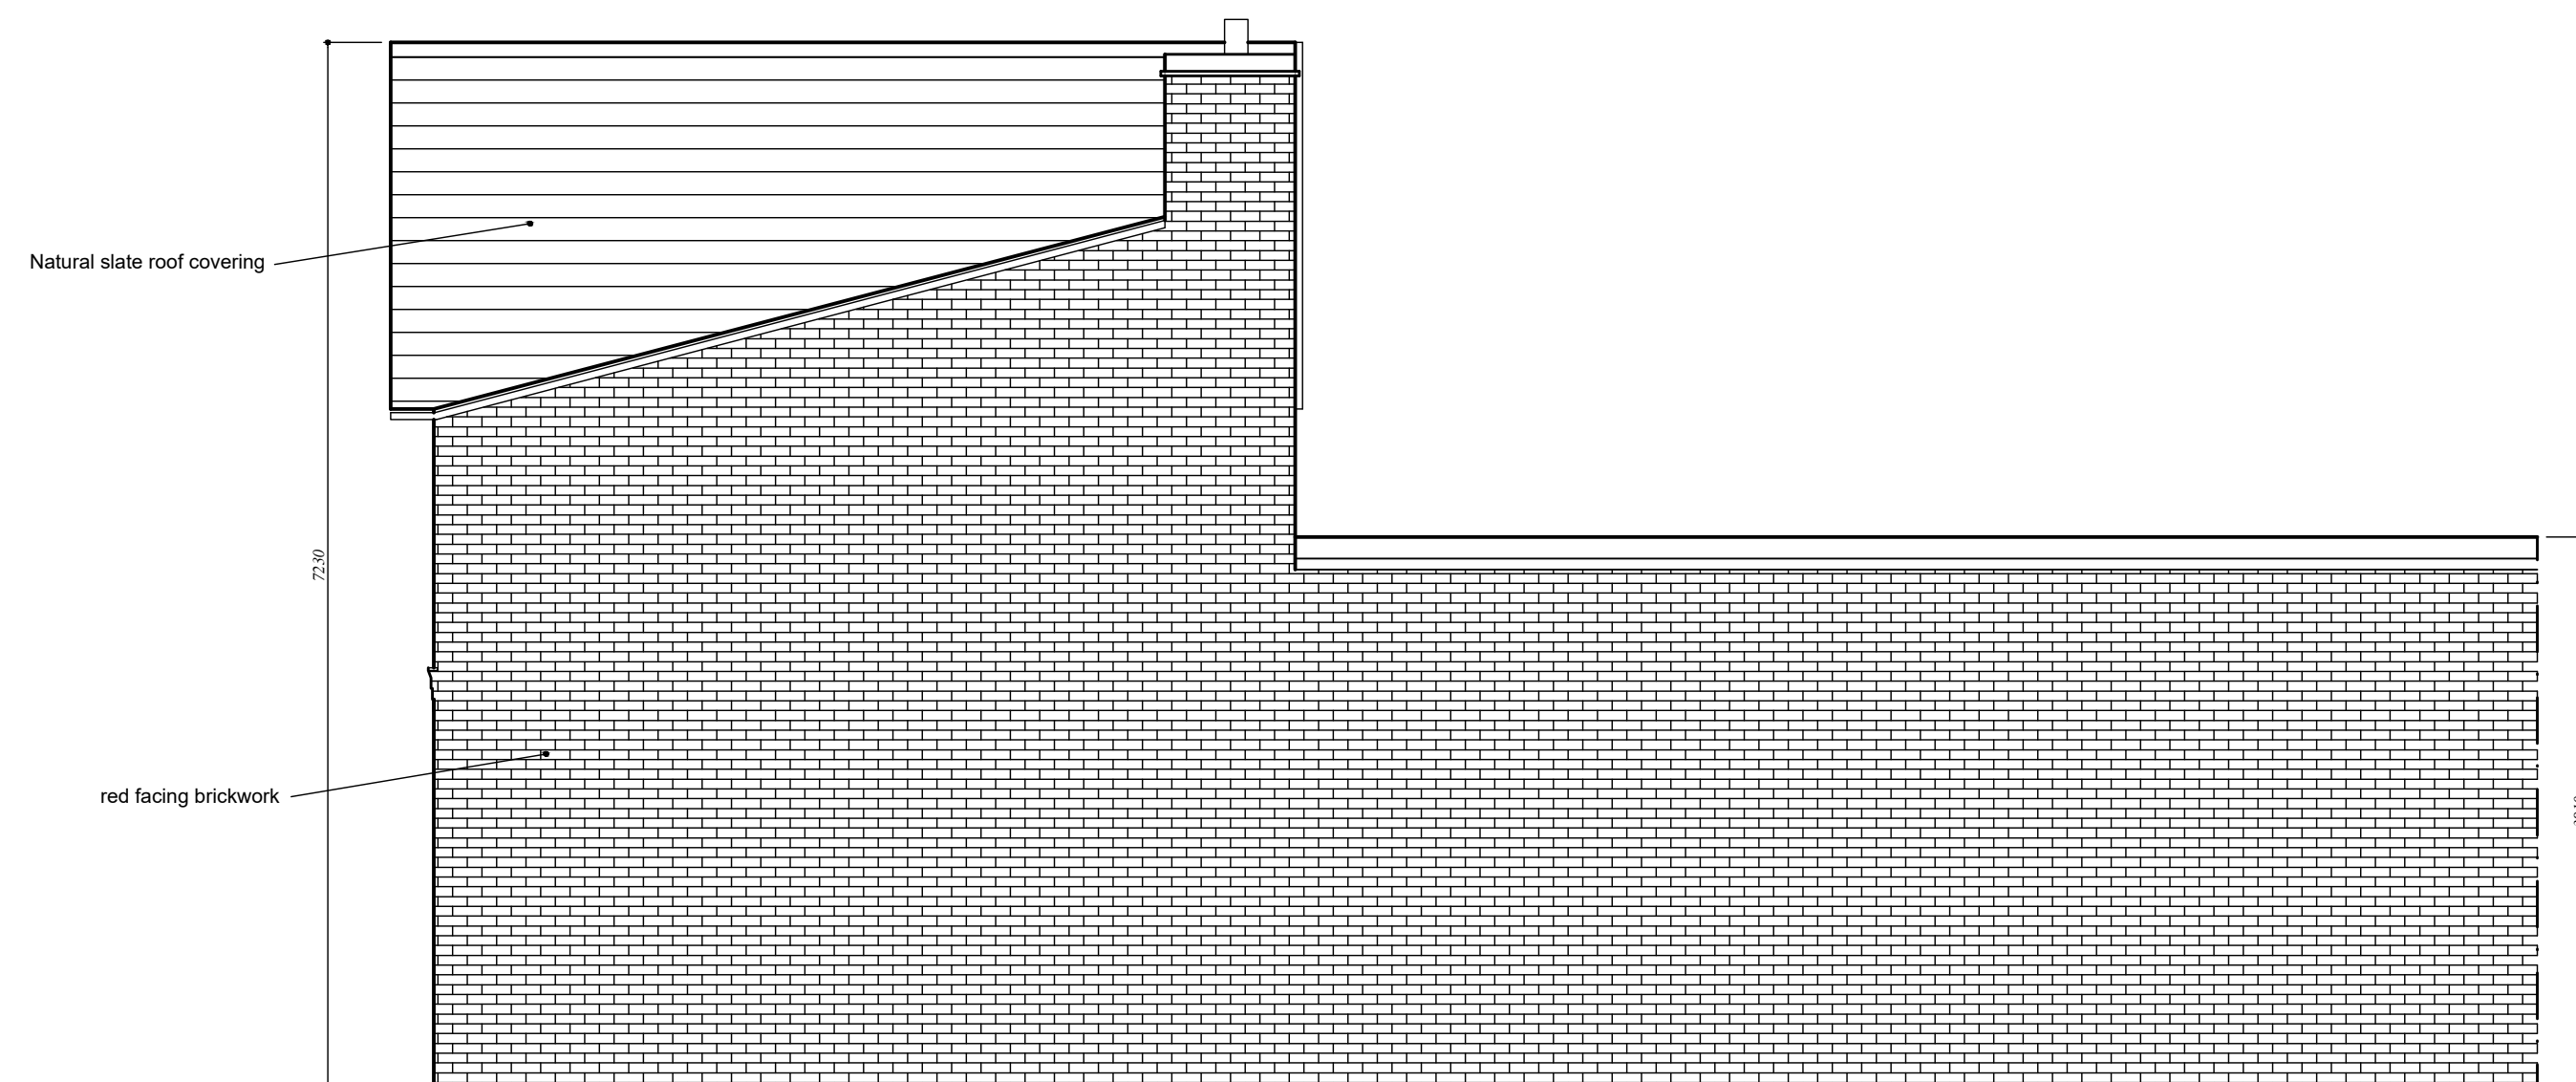
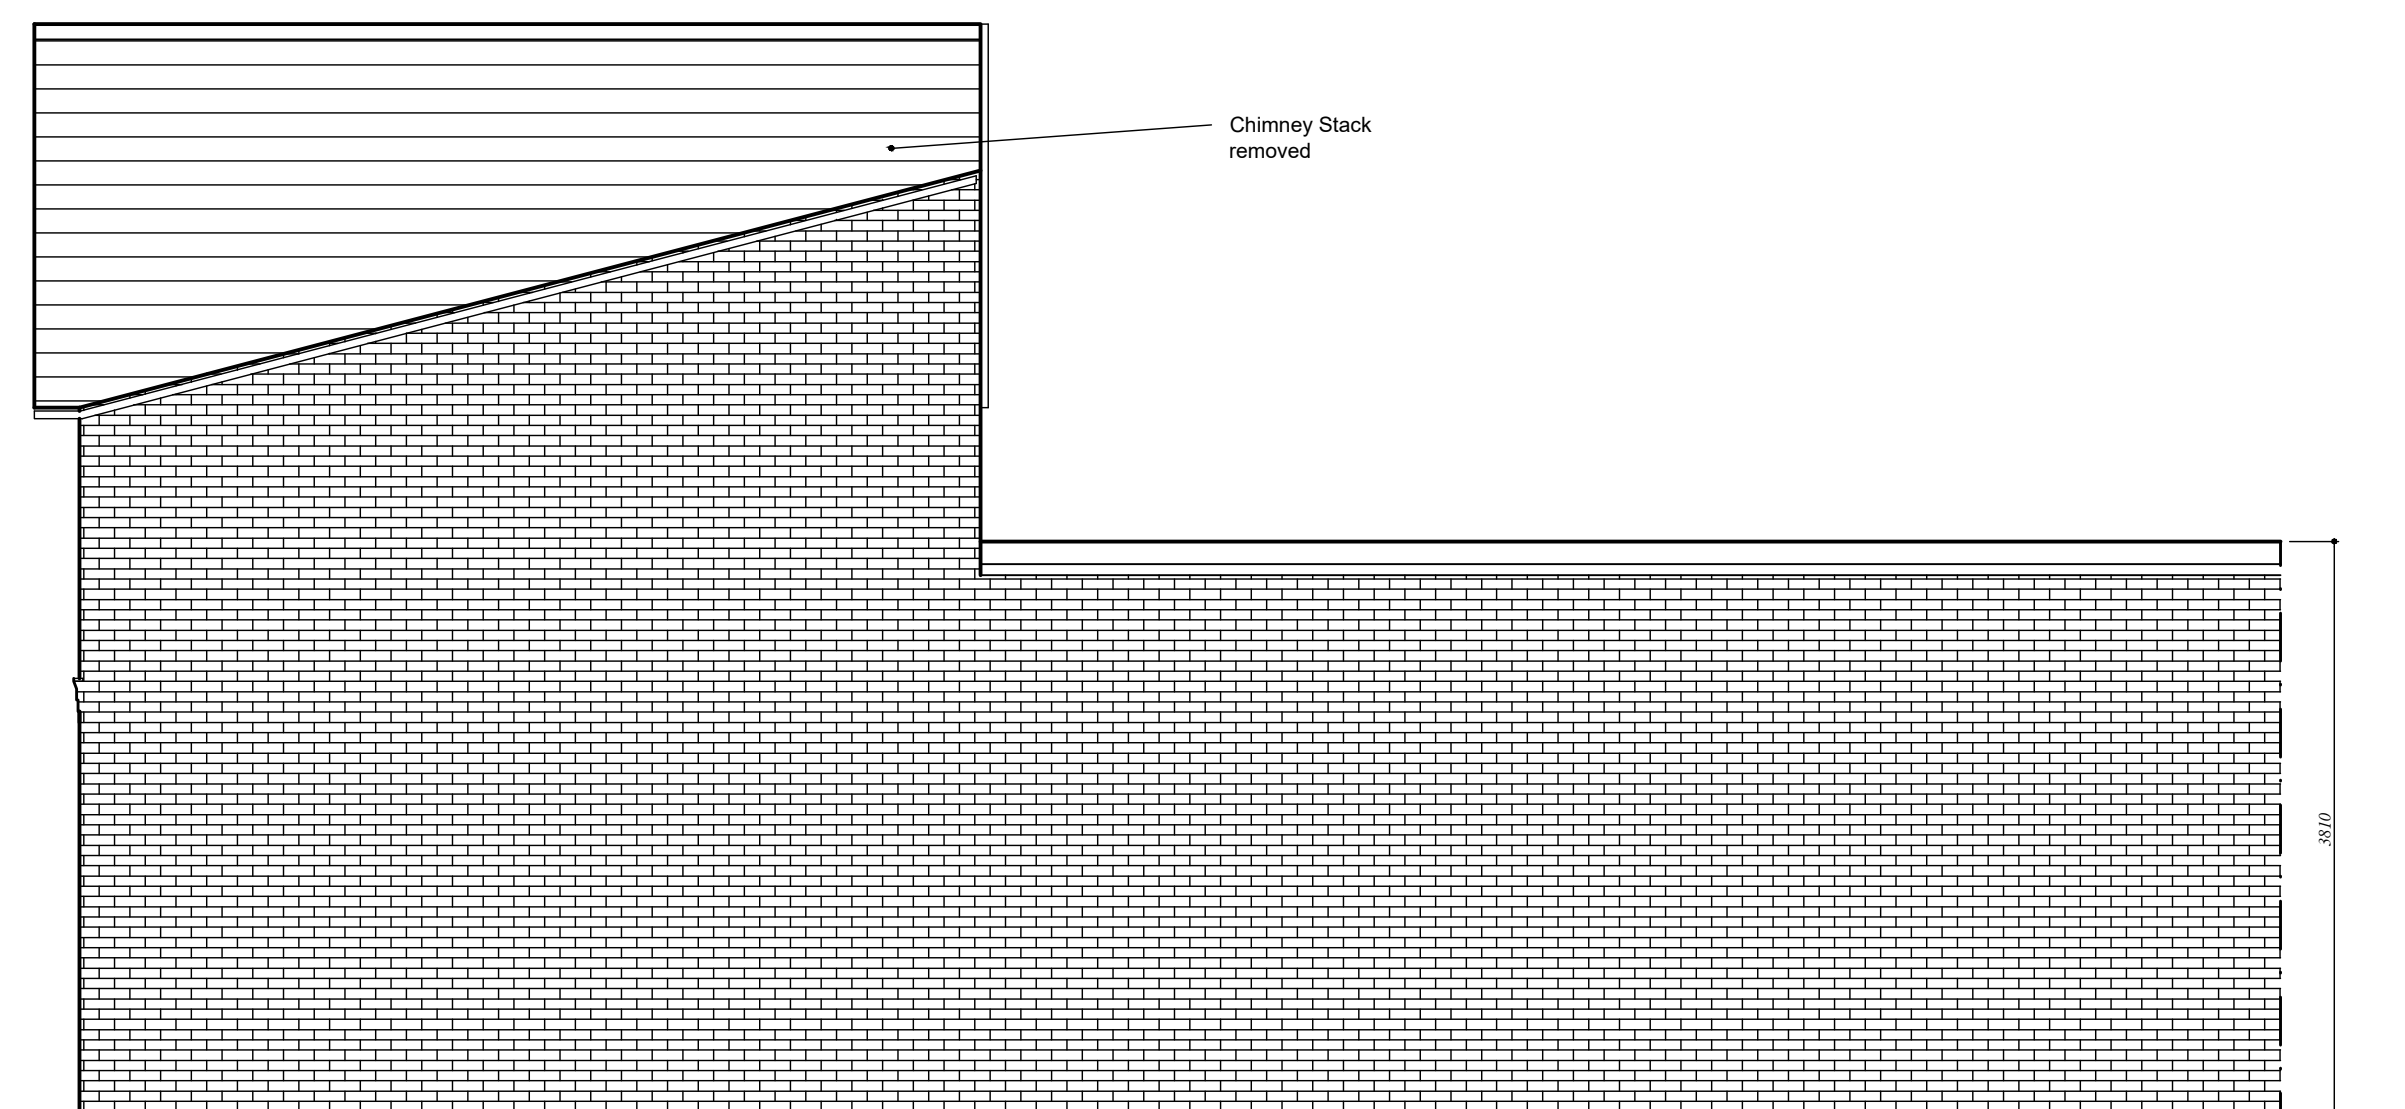


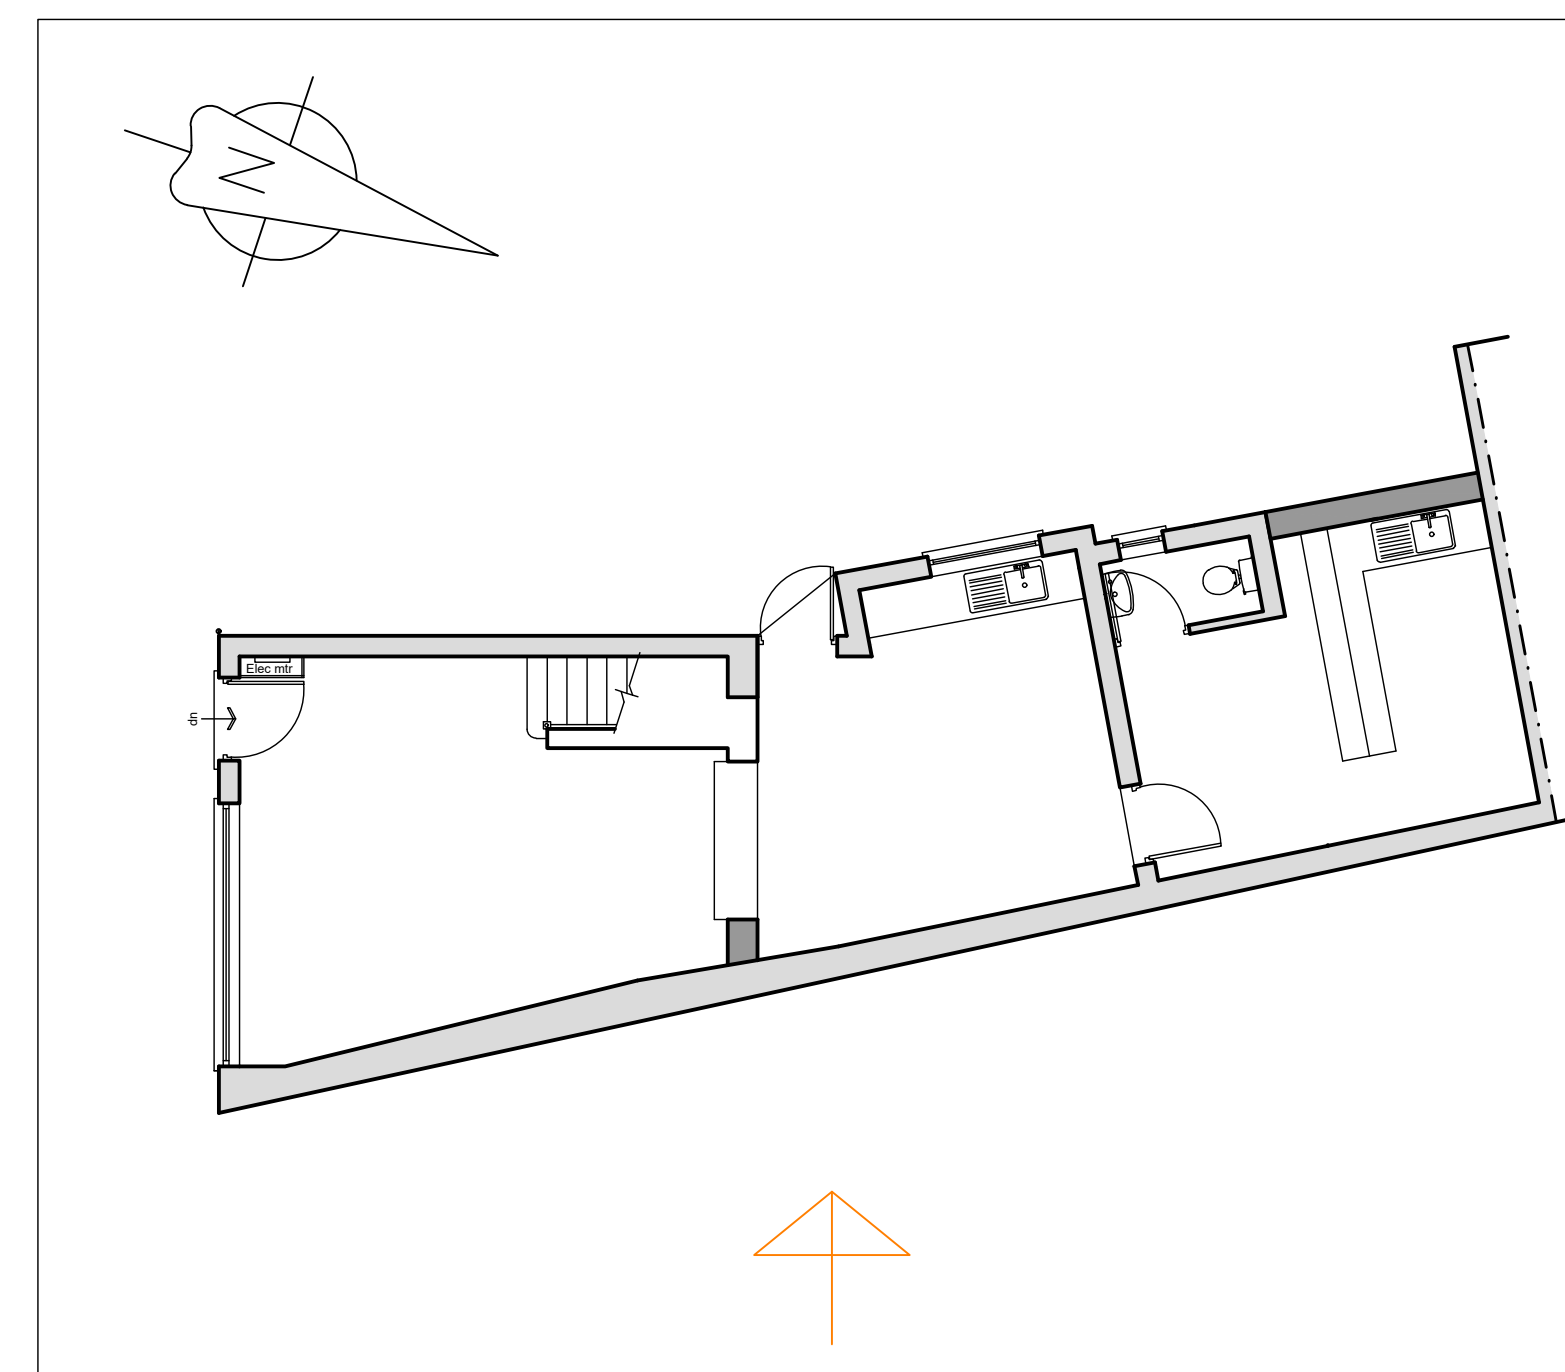

EXISTING SIDE (NORTH EAST FACING)
ELEVATION 1:50

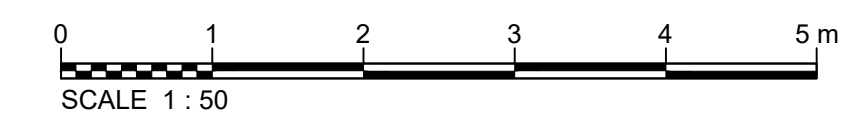

PROPOSED SIDE (NORTH EAST FACING)
ELEVATION 1:50

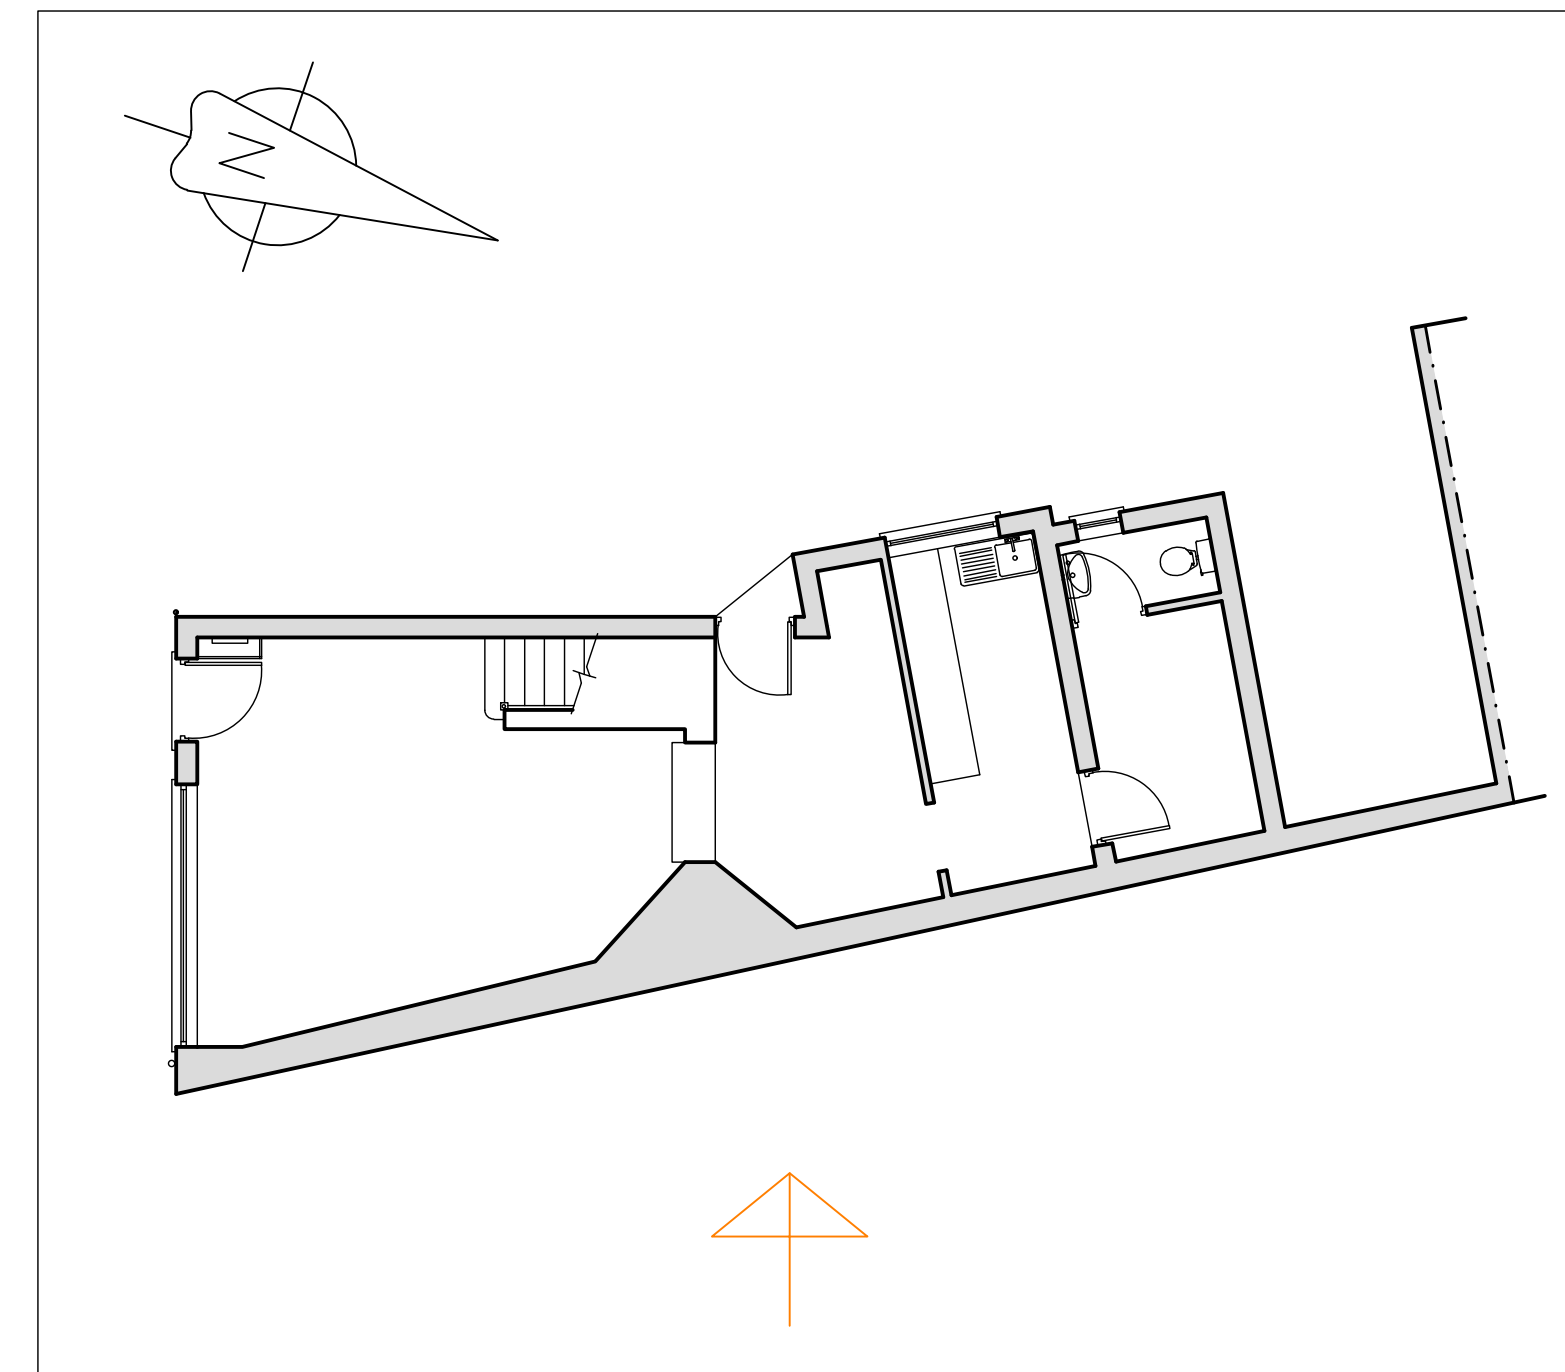

Revision B: 25.05.23: Toilet to remain in existing position. Internal walls to be retained
Revision A: 23.05.23: Fire exit door to remain in existing position. Ground floor toilet added.

1. GENERAL NOTE
These drawings are have been produced for the purpose of obtaining Planning Permission and/or Building Regulations approval; Not for construction.



Project
**Rossett Pharmacy, Wrexham
LL12 0HN.**

Drawing
**Single Storey Extension
Existing & Proposed Elevations (2)**

Scale 1:50
Drawn F.B
Date 05/2023
Status Planning

Drawing Number
CFI2305_PL06

B