



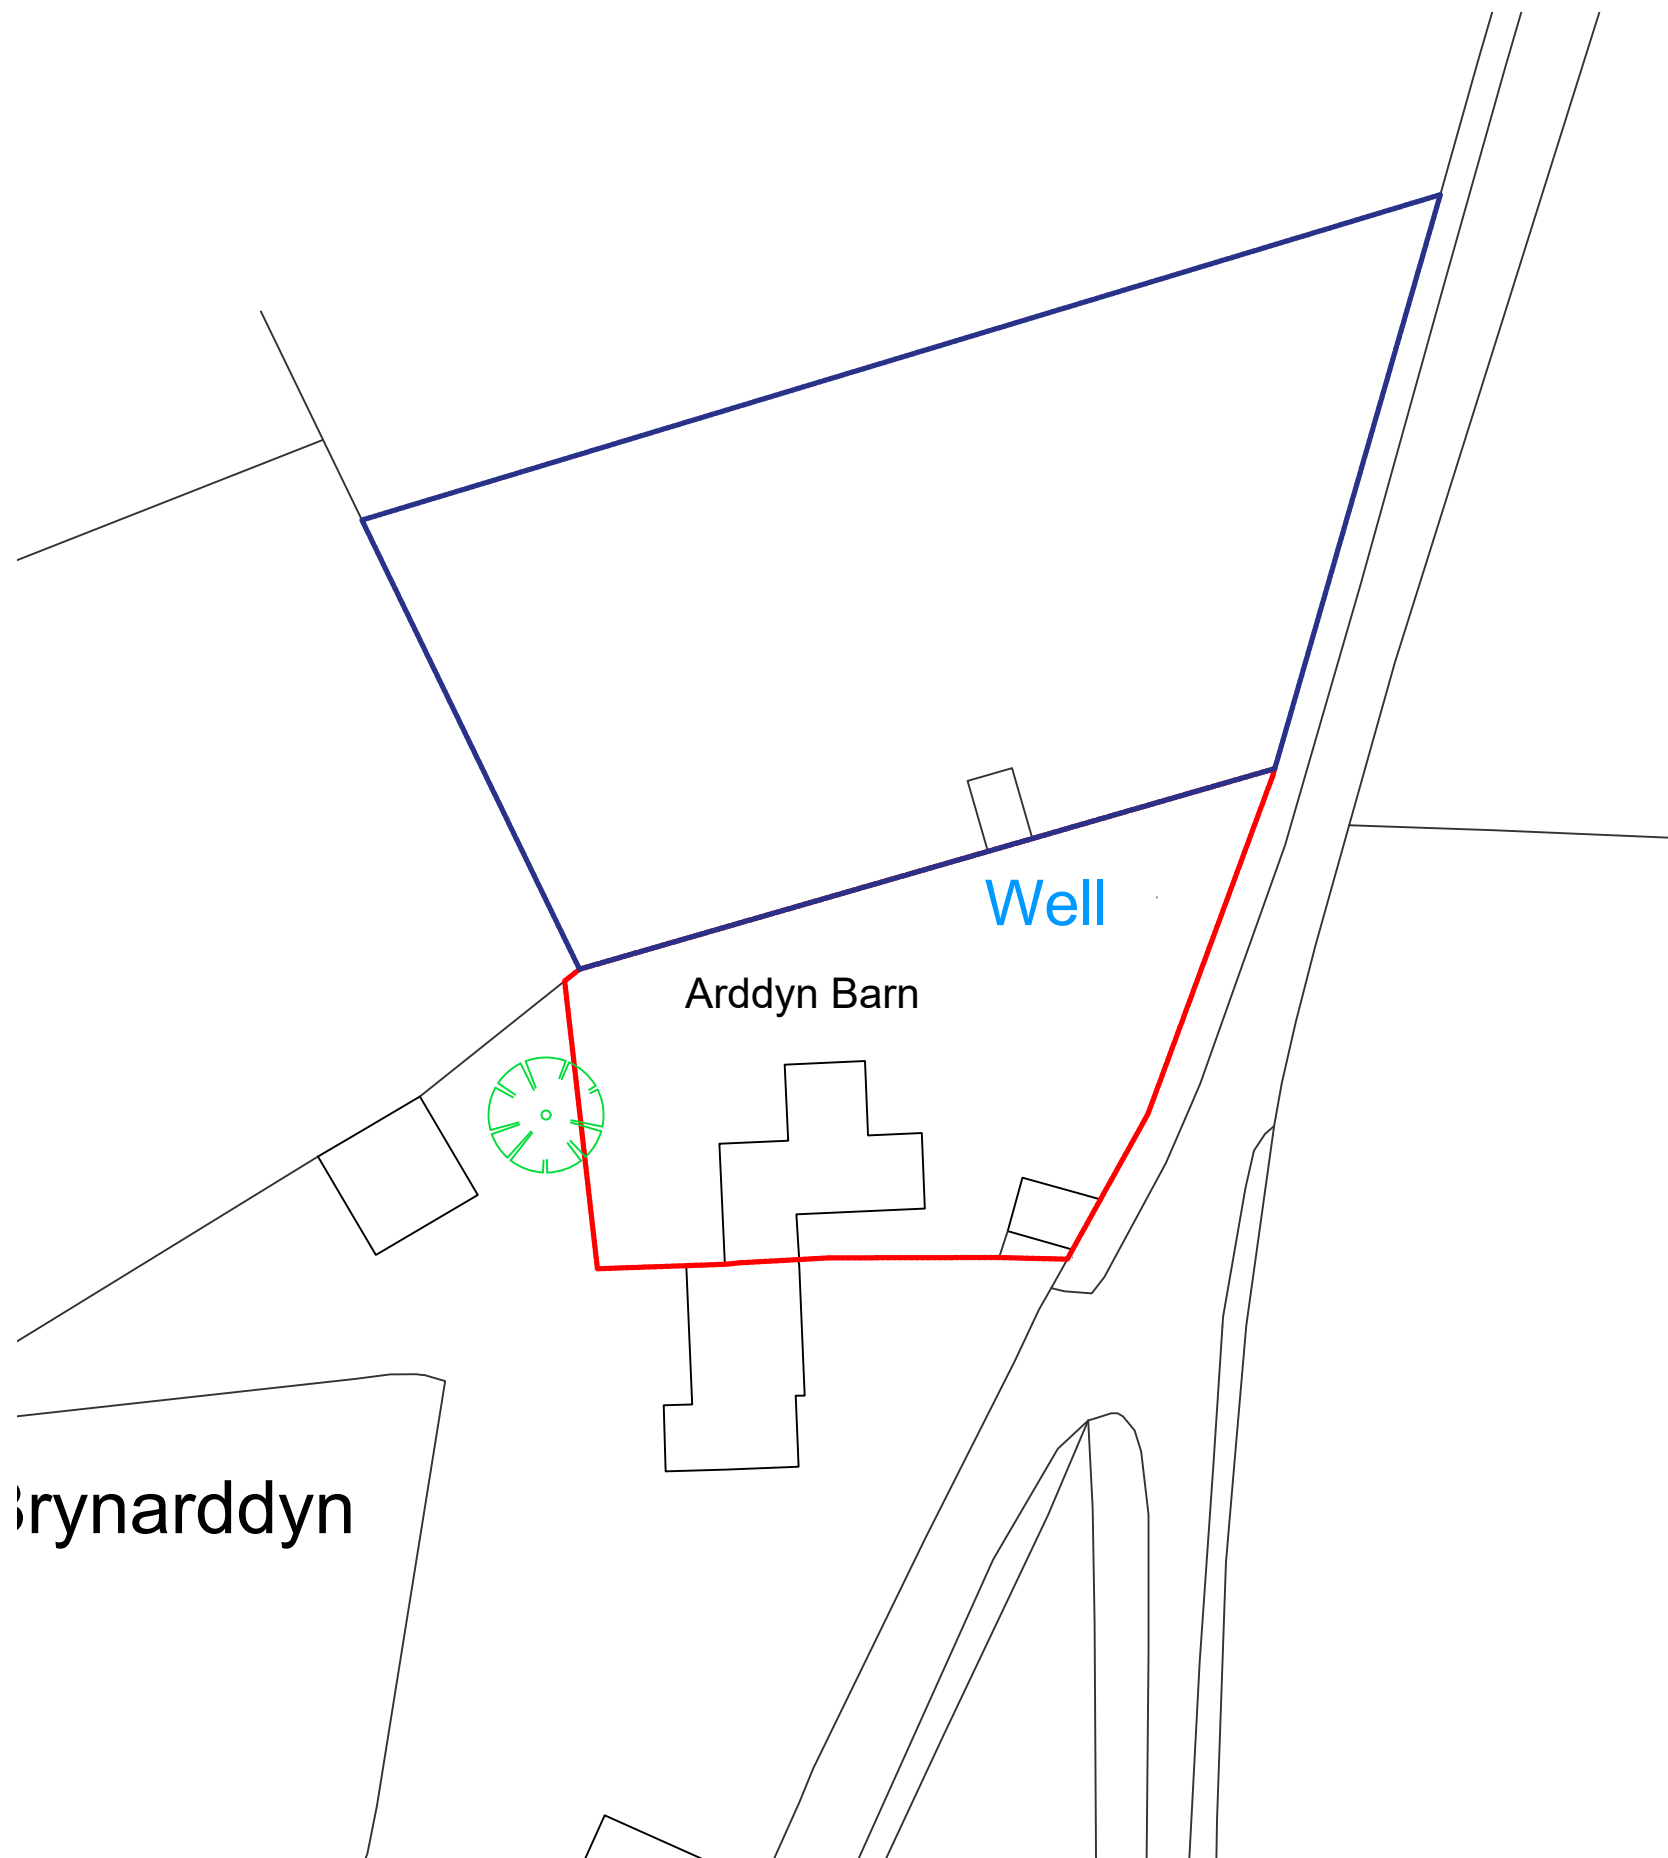

Location Plan 1:500

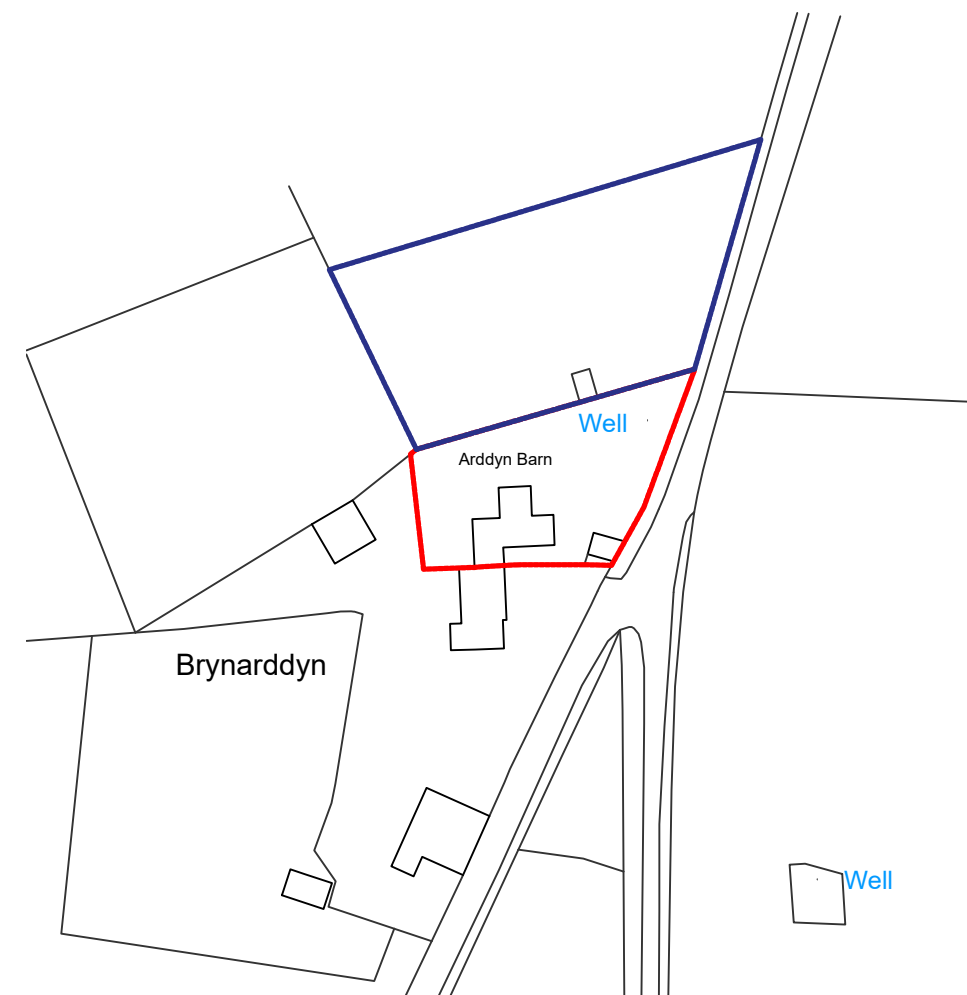

Location Plan 1:1250



Location Plan 1:500 @ A3
 Arddyn Barn
 Nantyr
 Llangollen
 LL207DH
 Date - 19.02.2023
 Drawing No 26-13- D

Rev D- Amended 10.08.2023
 Rev C- Amended 04.06.2023
 Rev B- Amended 31.05.2023
 Rev A - Amended 25.03.2023