


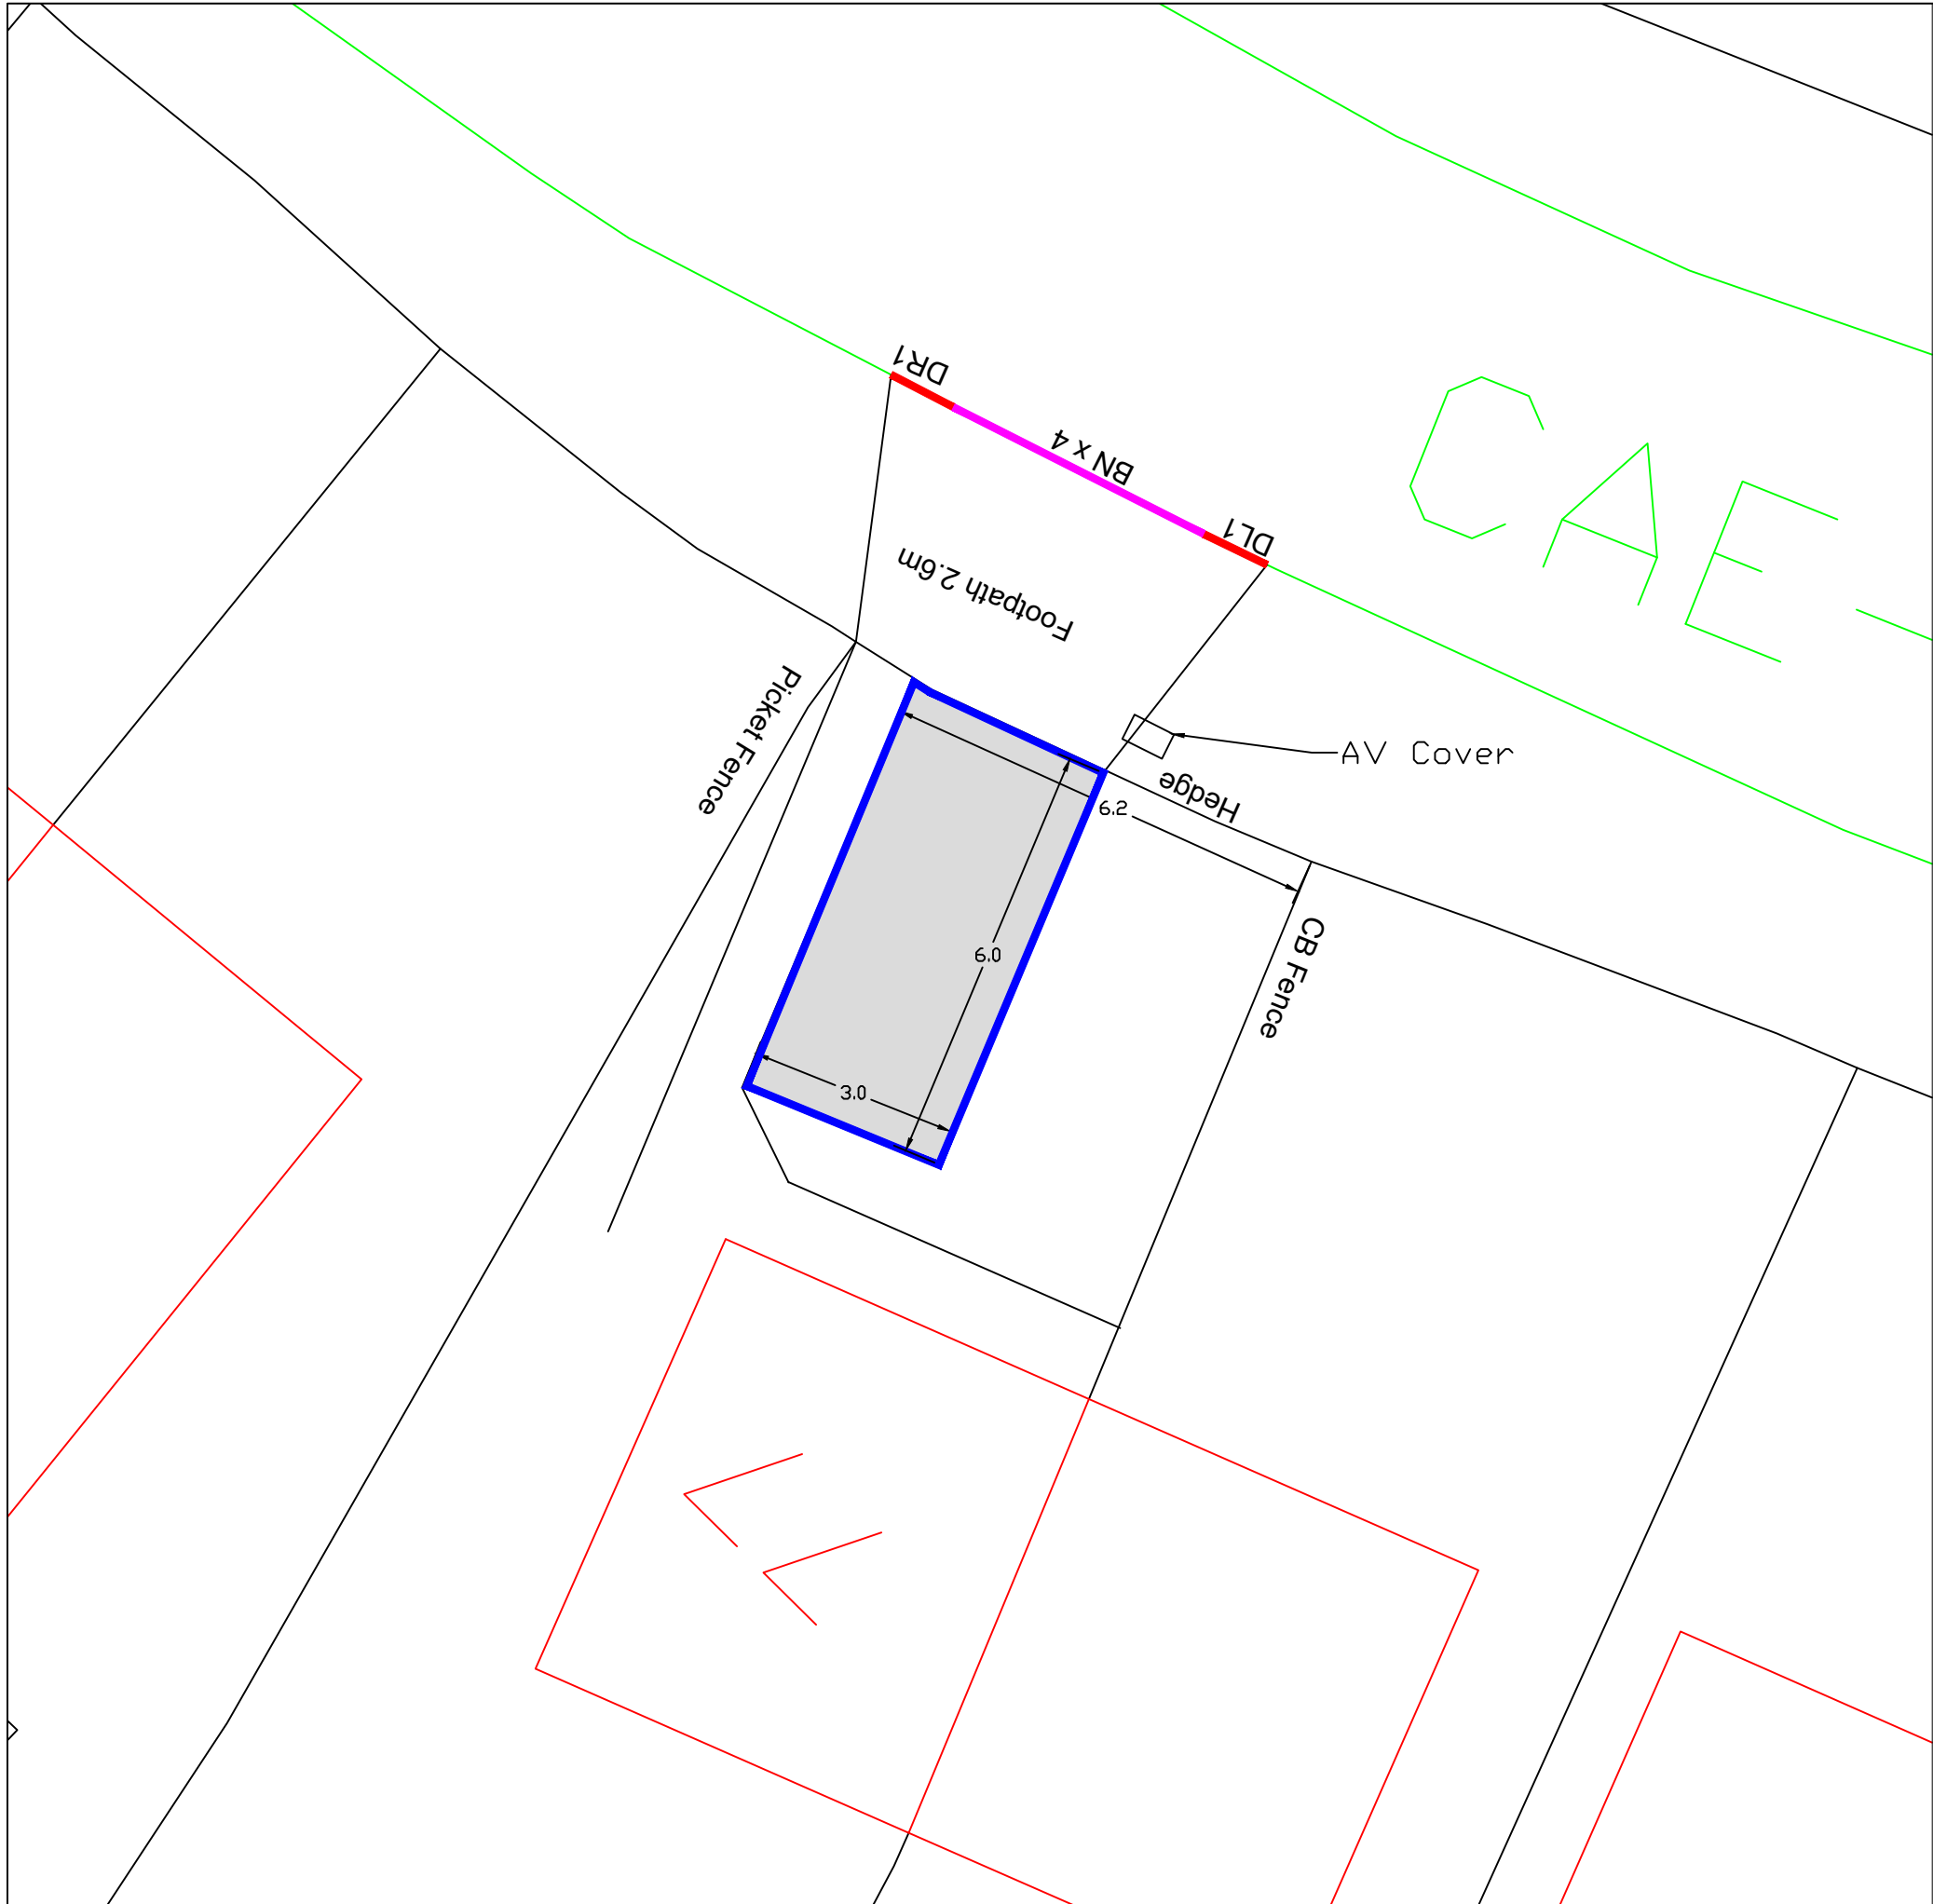

77 Cae Gwilym Lane

Notes

Hardstanding 6.0m x 3.0m
Dropped kerb required

It is prohibited to remove hedges or trees during the nesting season, (Approx mid-March to September)

Check for Virgin Media cables in footway and garden areas

KEY

- 600x900x63mm precast concrete paving flag laid vertical
- Precast Concrete BN Kerb 125 x 150mm
- Precast Concrete DL1/DR1 Kerb
- Precast Concrete EBN Kerb

HARDSTANDING SPECIFICATION
Surface Course, Dense Bitumen Macadam, 10mm nominal size, depth 40mm
Binder Course, Dense Bitumen Macadam, 20mm nominal size, depth 60mm
Sub-base, Granular Sub-base Type I, depth 300mm

FOOTWAY SPECIFICATION
Surface Course, Dense Bitumen Macadam, 10mm nominal size, depth 20mm
Binder Course, Dense Bitumen Macadam, 20mm nominal size, depth 60mm
Sub-base, Granular Sub-base Type I, depth 150mm

All setting out to be agreed with WCBC prior to commencing works on site

 WREXHAM COUNTY BOROUGH COUNCIL Housing Services, Housing and Public Protection Department, Ruthin Road, Wrexham, LL13 7TU Tel: (01978) 315300 Fax: (01978) 315355			
Project: 77 Cae Gwilym Lane			
Detail: Proposed Hardstanding and dropped kerb			
Drawn By: AJ	Date: August 2023	Checked By:	
Scale: 1:2000A3 1:25000A3	Project No: 2324532	Dwg No: 01	Rev: Preliminary