


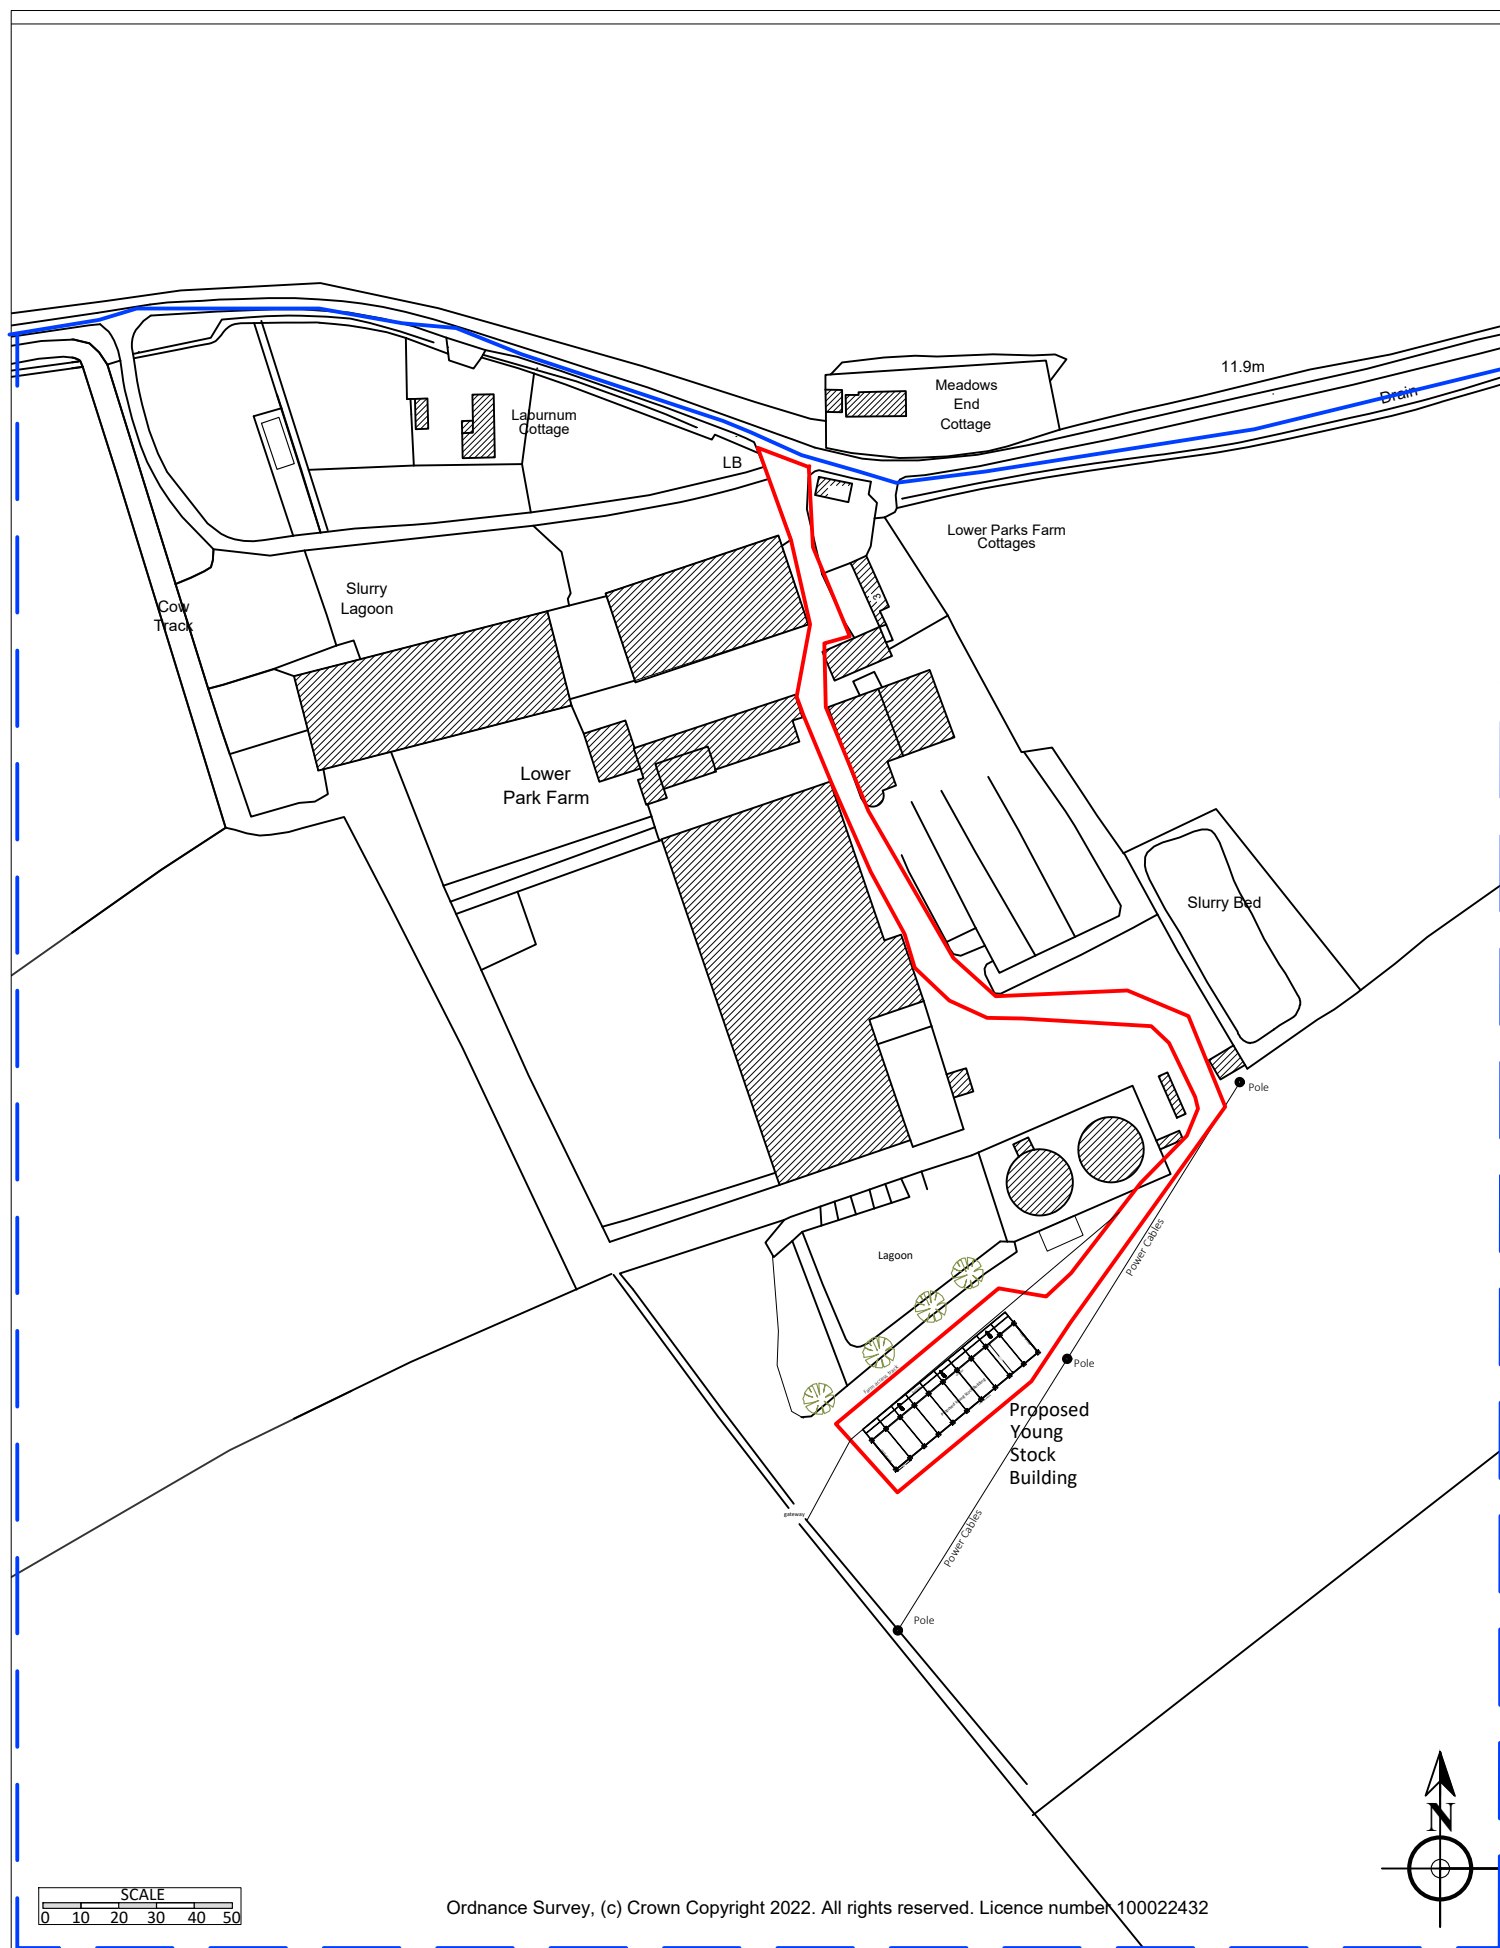

COPYRIGHT
 This drawing is the property of P&L
 AGRICONSULTING LTD
 Information is protected by Copyright.
 Copying or any form of reproduction is not
 permitted without permission from P&L
 AgriConsulting Ltd.

Will Phillips
 P&L AgriConsulting Ltd
 Fields Farm
 Alkington
 Whitchurch SY13 3NH
 01948 880261
 07939 474838

Youngstock Building

DRAWING 1

28 January 2023

Scale 1:2000 A4

LOCATION PLAN

Mr R Tomlinson
 Lower Park Farm
 Parkside, Rossett
 LL12 0BN

