


0 10 20 30 40 50m



Scale 1:1250

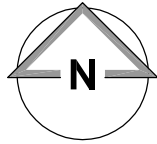


NOTES


- All dimensions and levels are to be checked on site.
- Any discrepancies are to be reported to the architect before any work commences.
- This drawing shall not be scaled to ascertain any dimensions. Work to figured dims only.
- This drawing shall not be reproduced without express written permission from AEW.
- Title overlay drawings and ownership boundaries are produced using all reasonable endeavours. AEW cannot be responsible for the accuracy or scale discrepancy of base plans supplied to them.
- All works are to be undertaken in accordance with Building Regulations and the latest British Standards.
- All proprietary materials and products are to be used strictly in accordance with the manufacturers recommendations.

CDM 2015

Client notified of duties: **at design workshops,**
Principal Designer: **TBC**

Unless noted below, all known hazards have been highlighted on the drawing:

 - Drawing Based on Glenville's Survey drawing no. 81901104/101 dated January 2019 and OS Promap
- Scale for planning purposes only.
- Extent of McDonald's Demise Indicated thus: 
- Extent of McDonald's Application Indicated thus: 

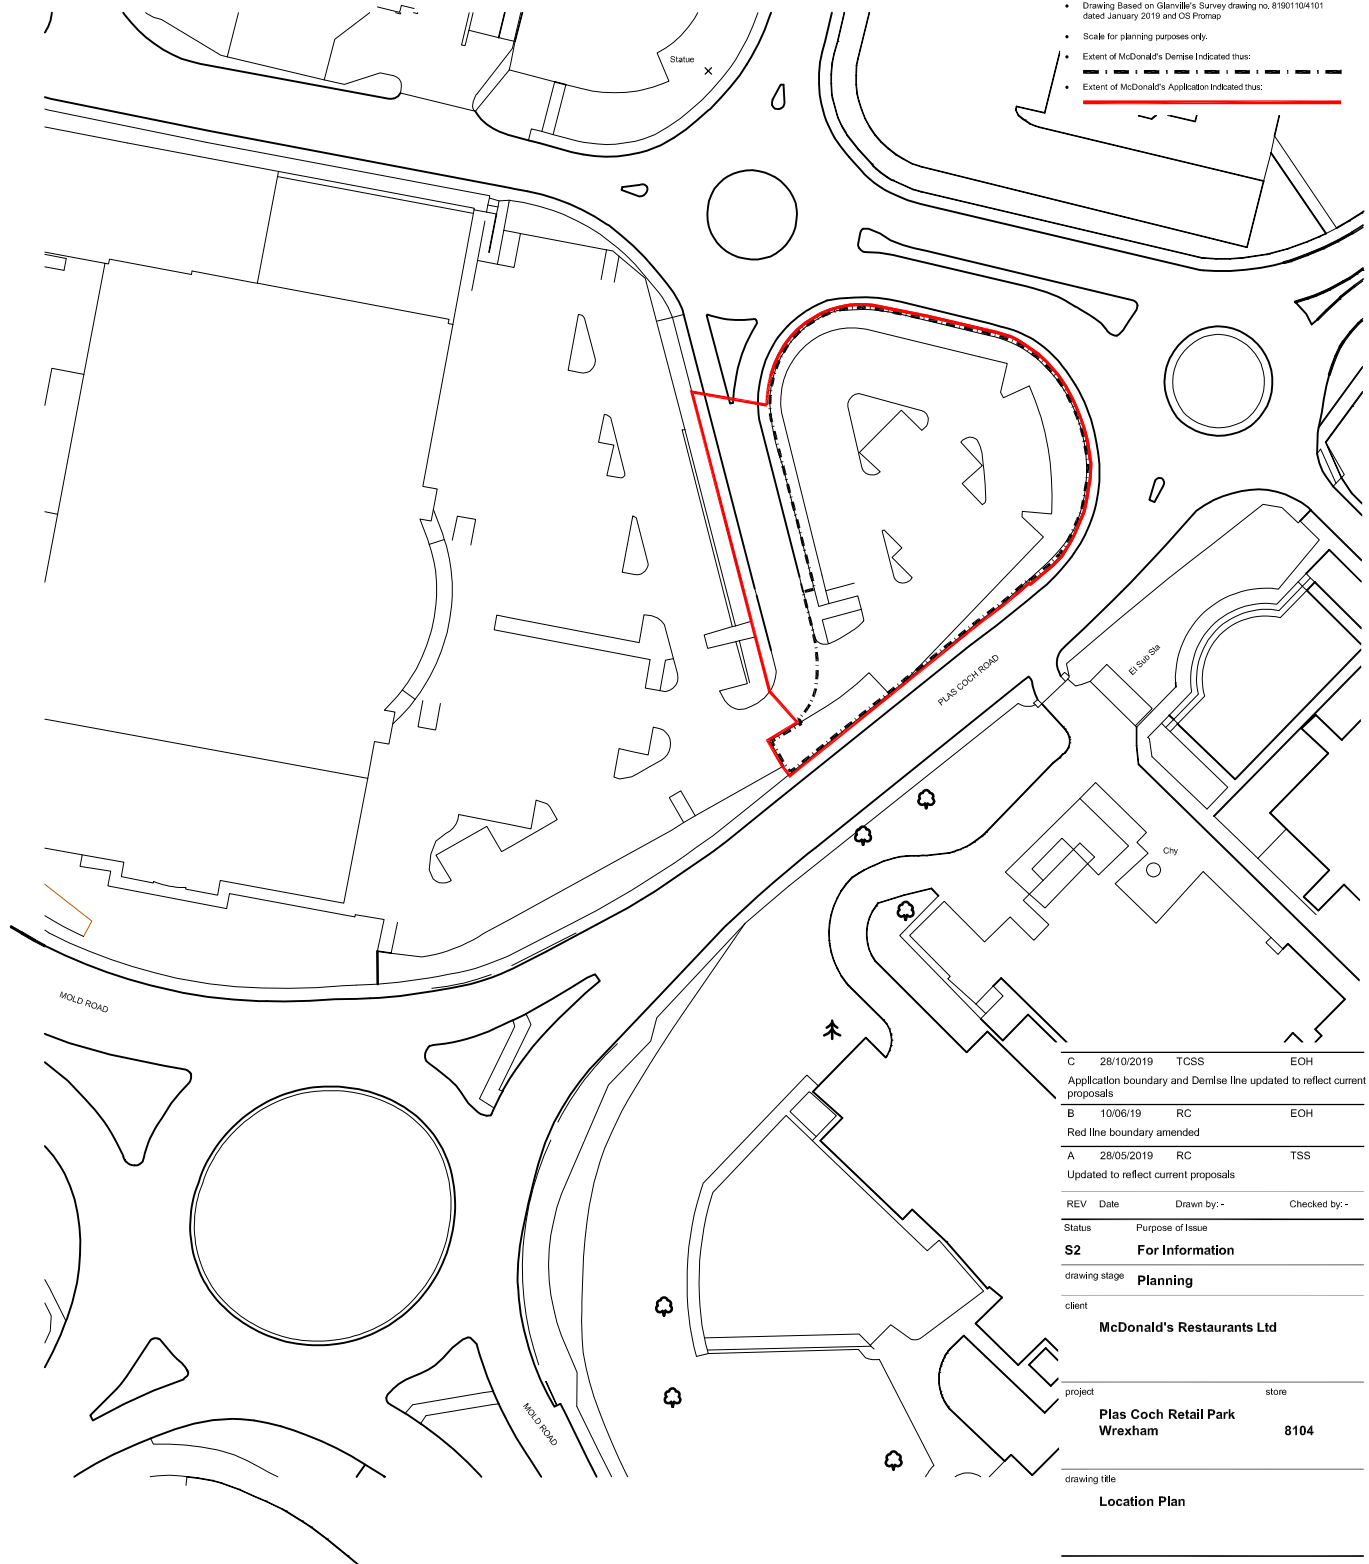

C	28/10/2019	TCSS	EOH
Application boundary and Demise line updated to reflect current proposals			
B	10/06/19	RC	EOH
Red line boundary amended			
A	28/05/2019	RC	TSS
Updated to reflect current proposals			

REV	Date	Drawn by: -	Checked by: -
-----	------	-------------	---------------

Status Purpose of Issue
S2 For Information

drawing stage **Planning**

client
McDonald's Restaurants Ltd

project store
Plas Coch Retail Park Wrexham 8104

drawing title
Location Plan

date 18/01/2019 drawn ZF
scale@A4 1:1250 checked TSS

Location Plan

Rev

C

Job No

7391_AEW_8104_0001

AEW architects

0161 214 4370

www.aewarchitects.com



AEW