




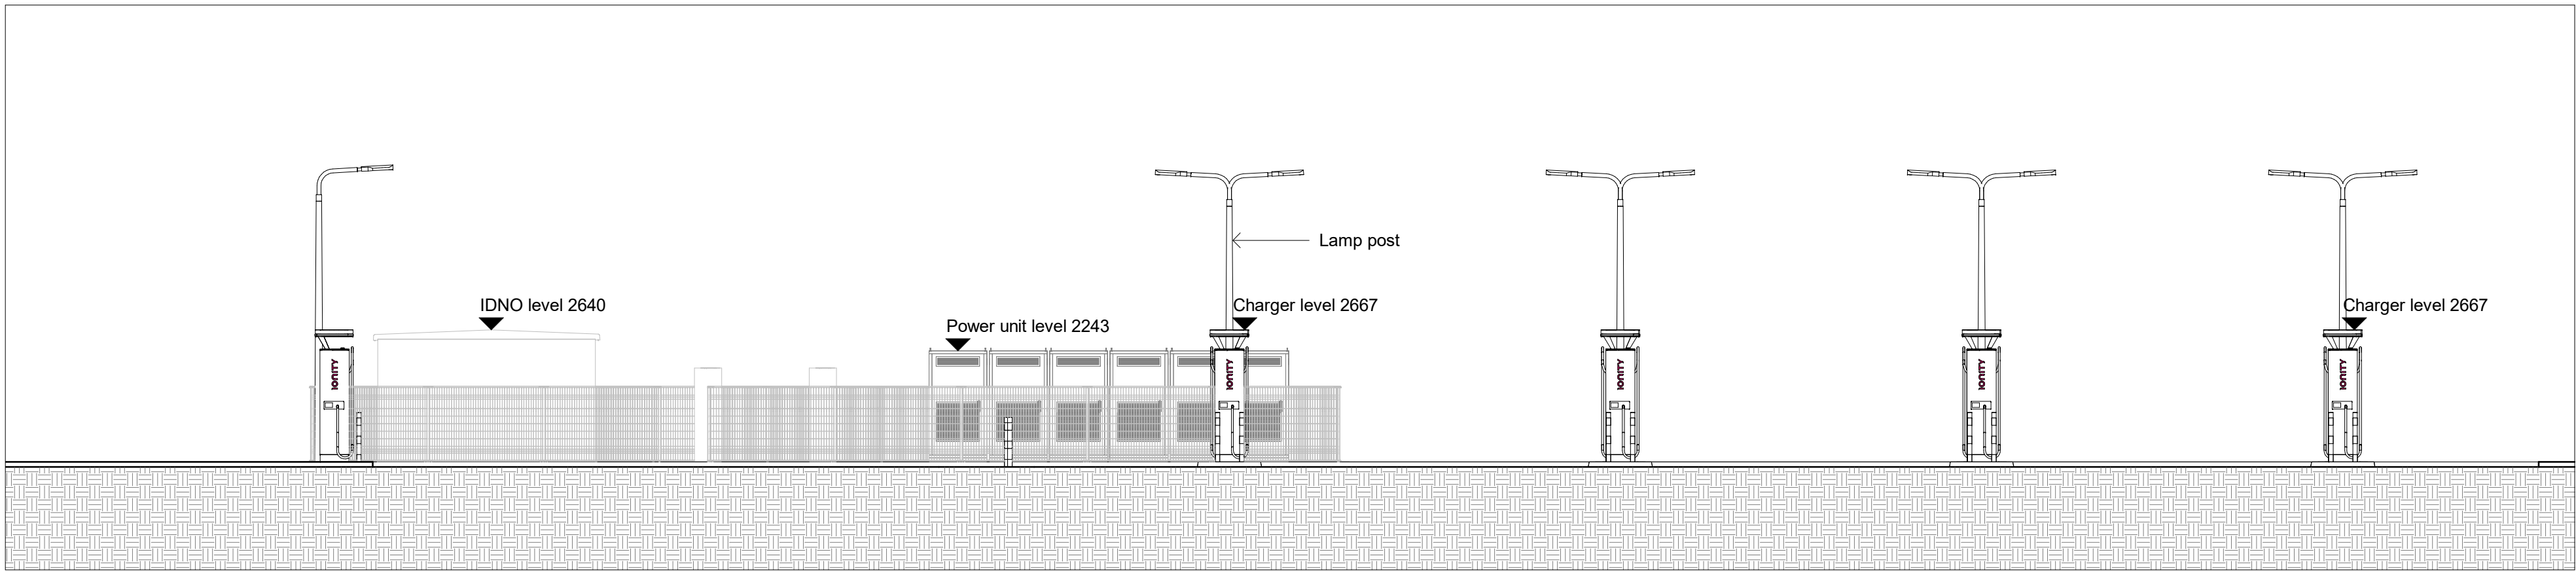


A | **Elevation A**
Scale: 1 : 100

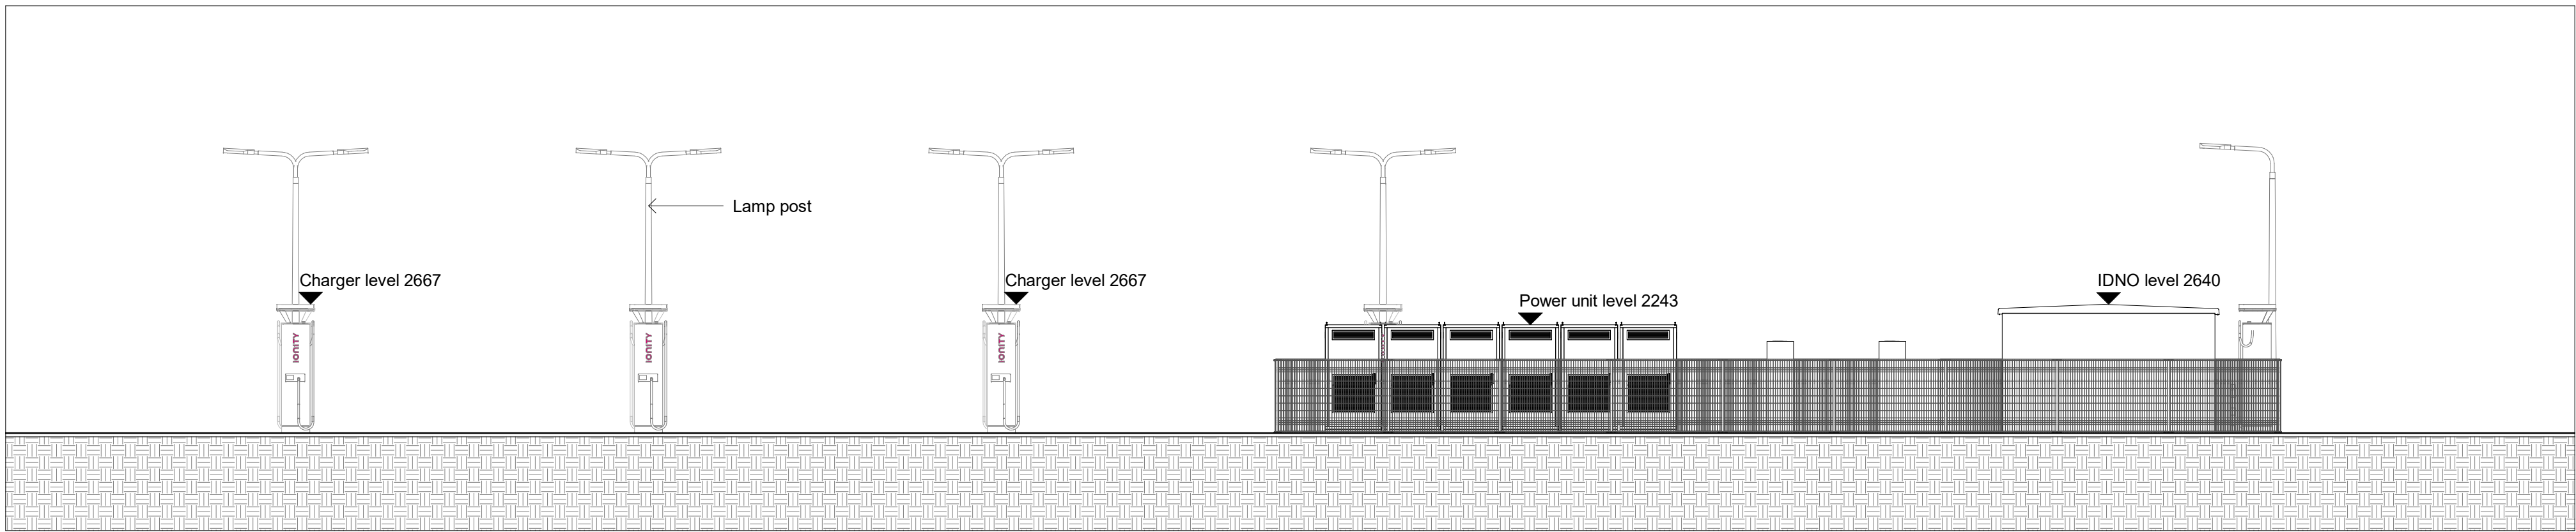

B | **Elevation B**
Scale: 1 : 100

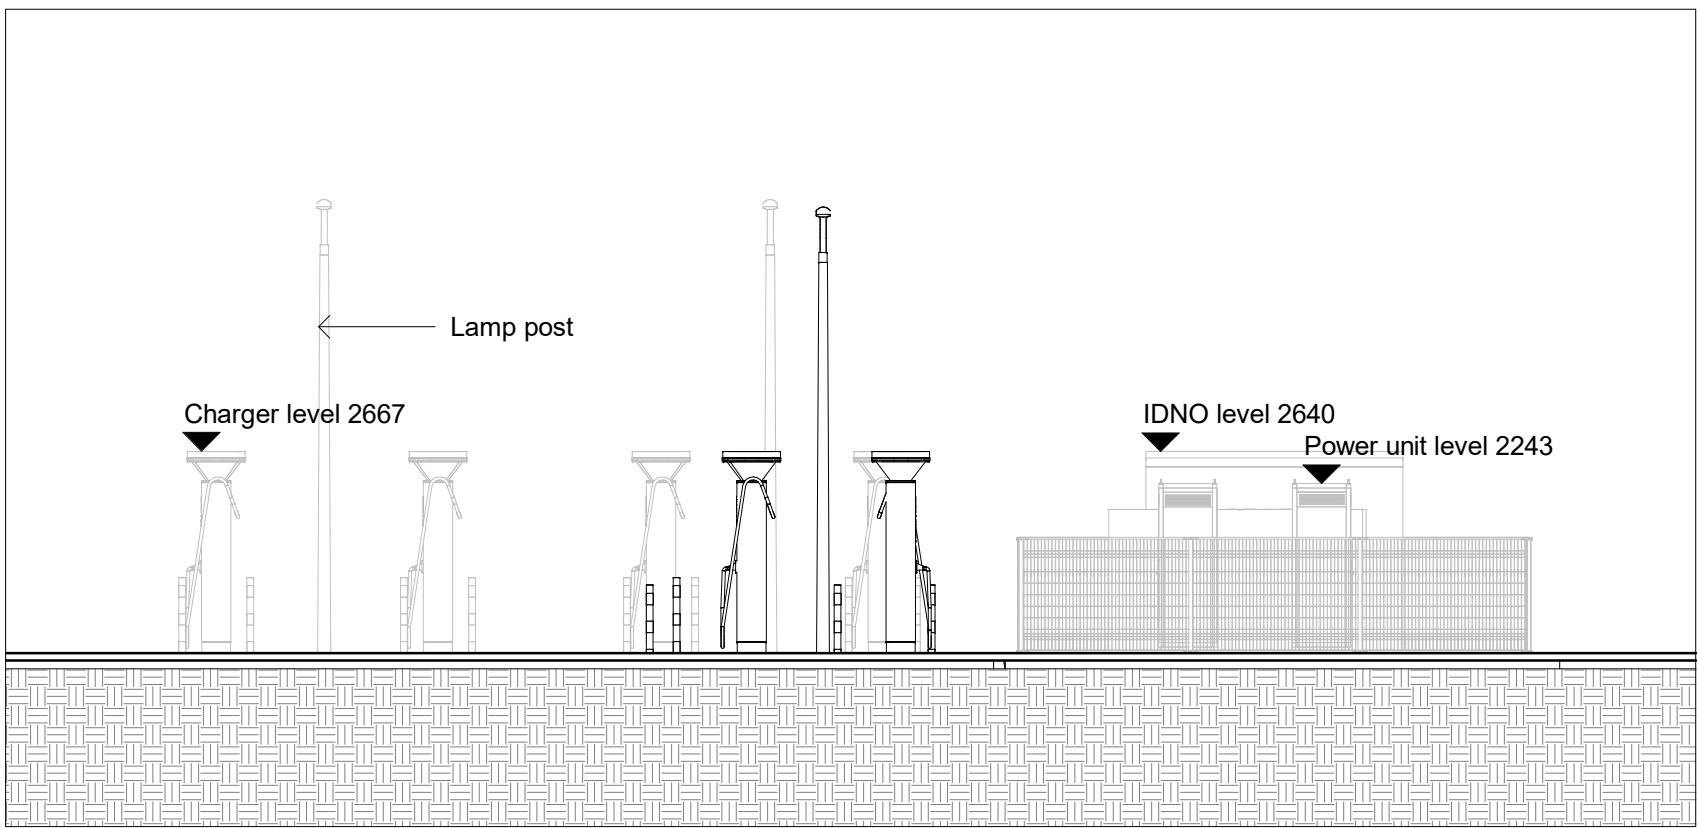

C | **Elevation C**
Scale: 1 : 100

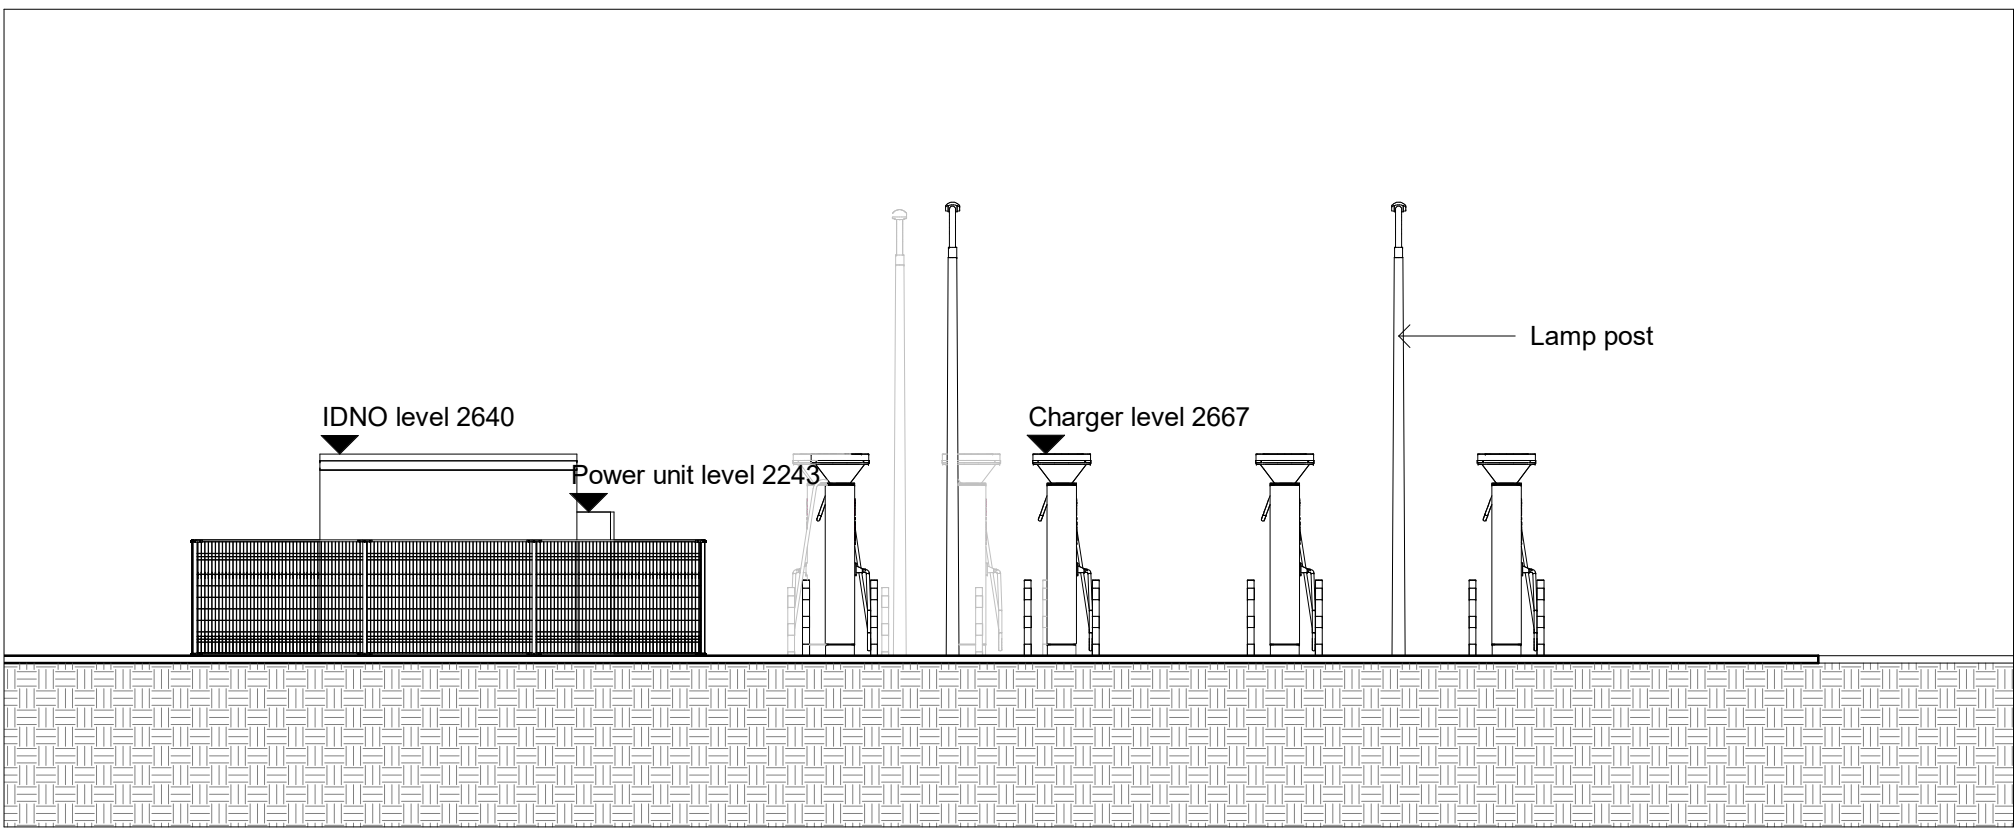

D | **Elevation D**
Scale: 1 : 100